



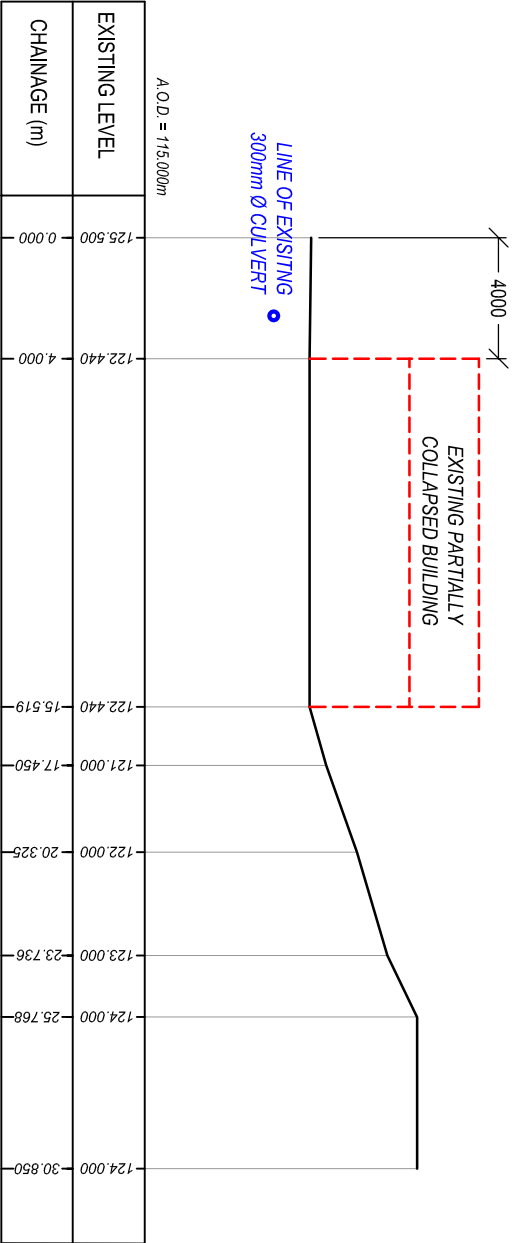

EXISTING SECTION 1 - 1

Scale 1:250

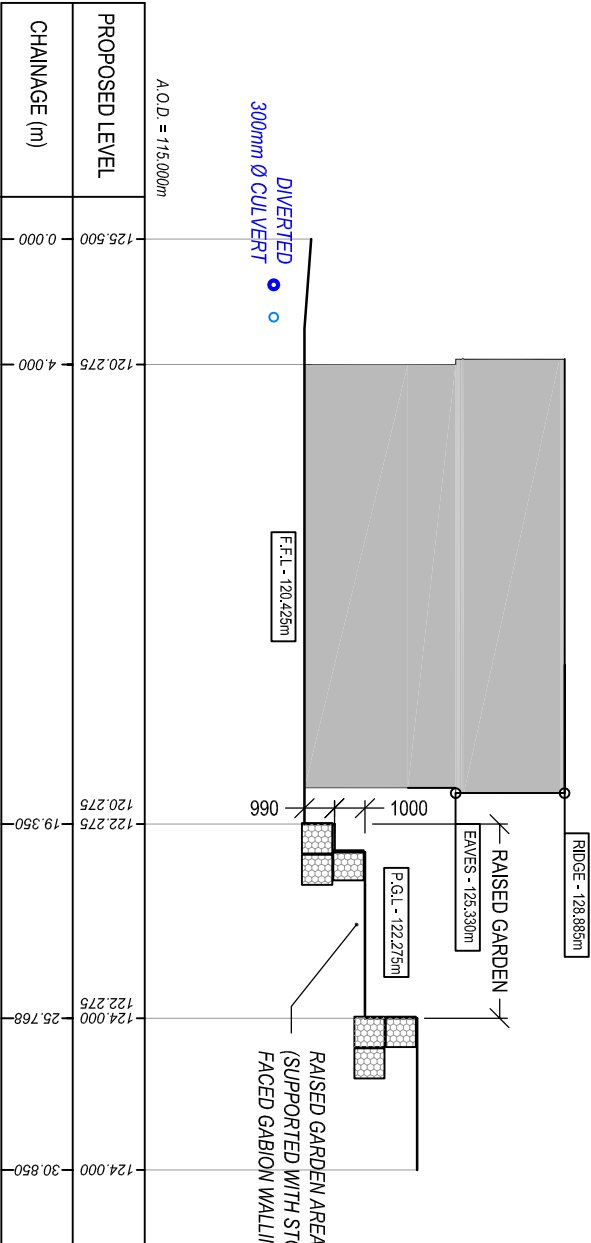

PROPOSED SECTION 1 - 1

Scale 1:250



Cwm Planning & Design Ltd.
(architectural and Draughting Services)

Client:

Mr. J. Davies
Alltygrug Road
Ystalyfera

Project Title:

PROPOSED DWELLING
ON LAND OF
FORMER STABLE BLOCK WORKSHOP
OFF ALLTYGRUG ROAD

General Notes:

1. Do not scale from this drawing, take figured dimensions only.
2. Dimensions are in millimeters unless otherwise stated.

Drawing Issue:

PLANNING

Drawing Title:

PROPOSED SECTIONS (1 of 2)

Drawing No:

004

Revision:

B

Date:

03-06-2015

Revised:

08-07-2021

Scale(s):

1:250

Paper Size:

A3