



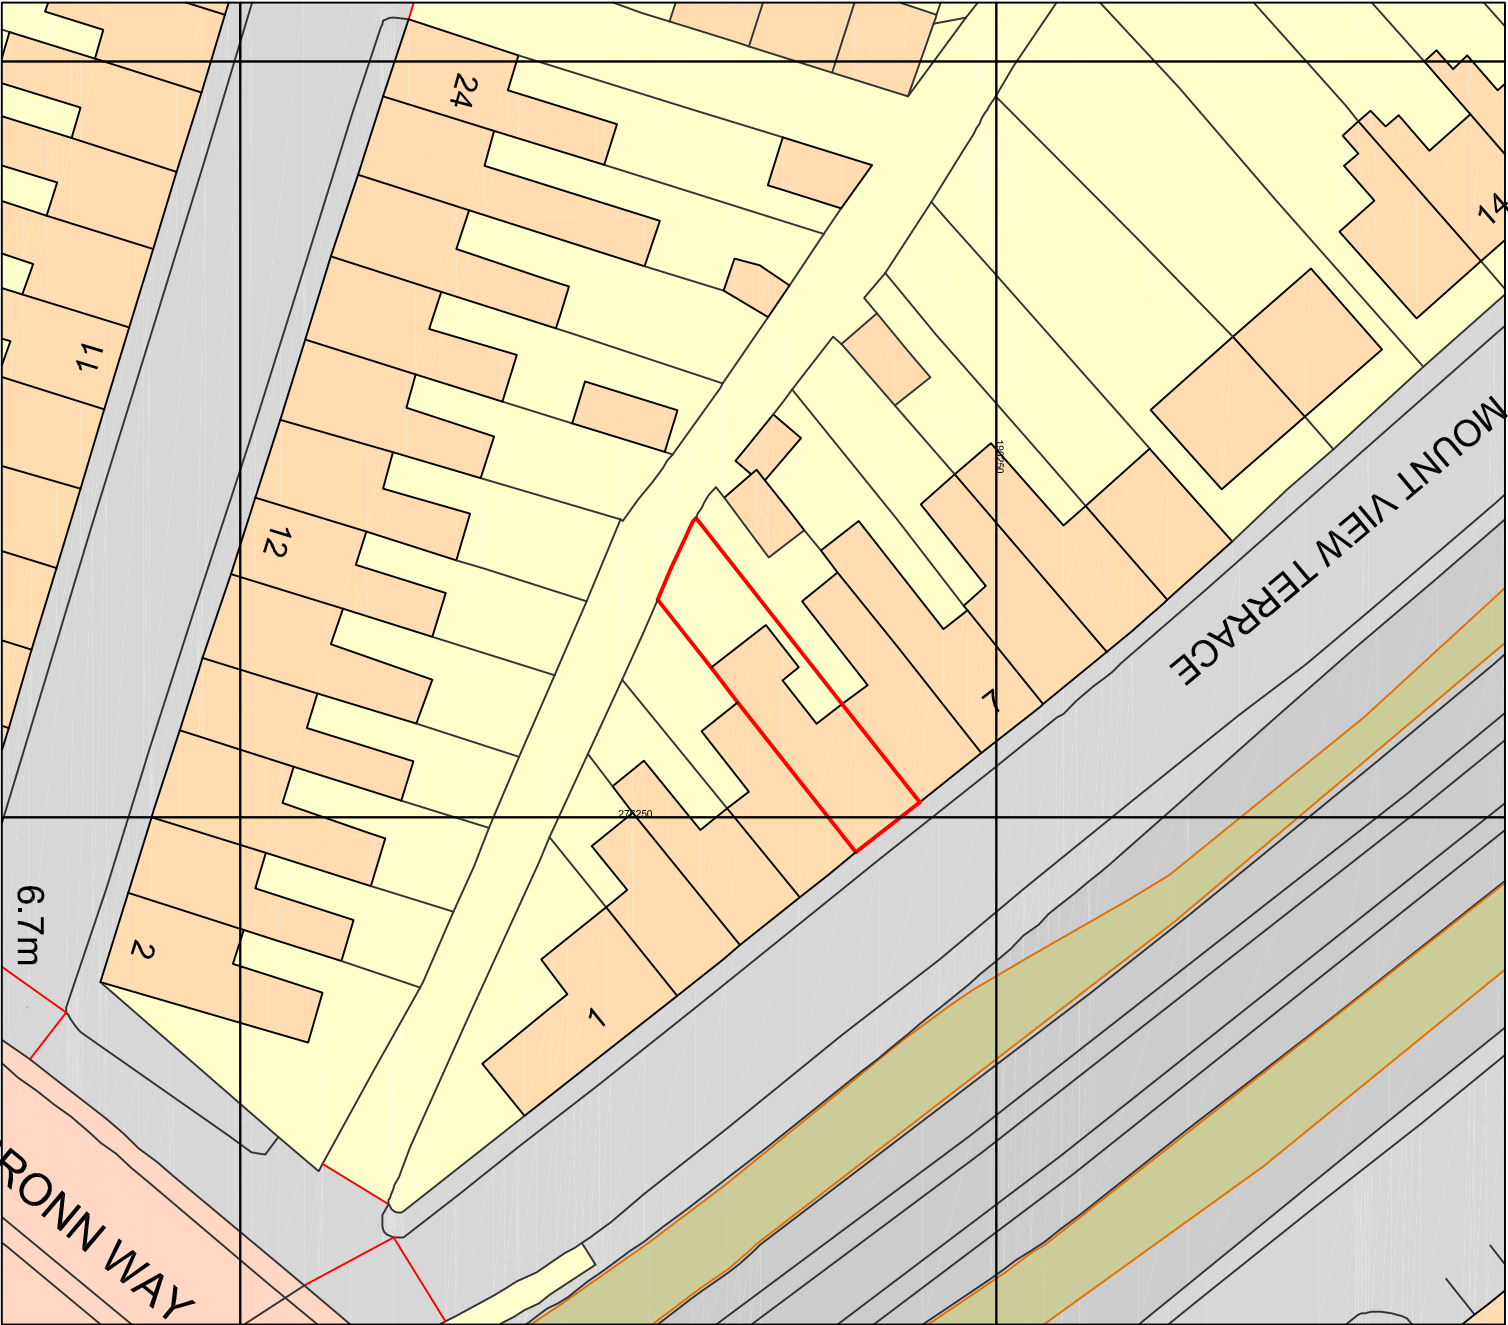

BLOCK PLAN SCALE - 1:500

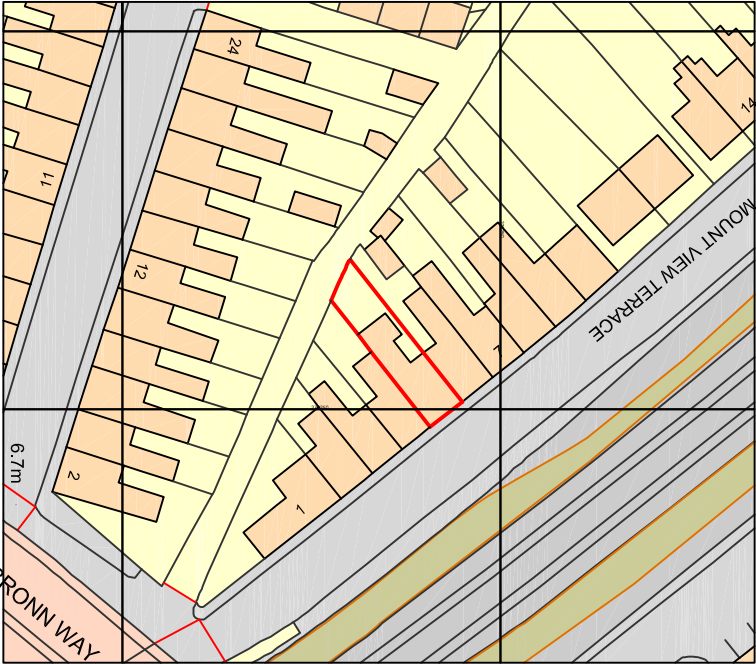

LOCATION MAP SCALE - 1:1000

DO NOT SCALE FROM DRAWING!

Date	Changes

Job Title	CHANGE OF USE DWELLING TO A HMO
-----------	---------------------------------

Client	RFJ LTD, 7A PARKER STR CAMBRIDGE CB1 1JL
Site	5 MOUNT VIEW TERRACE PORT TABLBOT SA12 6HH

Nicole Jones
Architect RIBA
6 Myrddin Crescent
Carmarthen
SA31 1DX
Tel: 01267-230762

Date	28.06.2021
Scale	1:1000 & 1:500
Drawn	NU

Drawing Title	LOCATION / BLOCK PLAN
---------------	-----------------------

Drawing No	A
------------	---

COPYRIGHT
NICOLE JONES OWNS THE COPYRIGHT OF THESE
DRAWINGS, WHICH MUST NOT BE REPRODUCED IN
WHOLE OR PART WITHOUT THE WRITTEN
PERMISSION OF NICOLE JONES.