


Superseded

12 St Marys Close, SA11 5SN

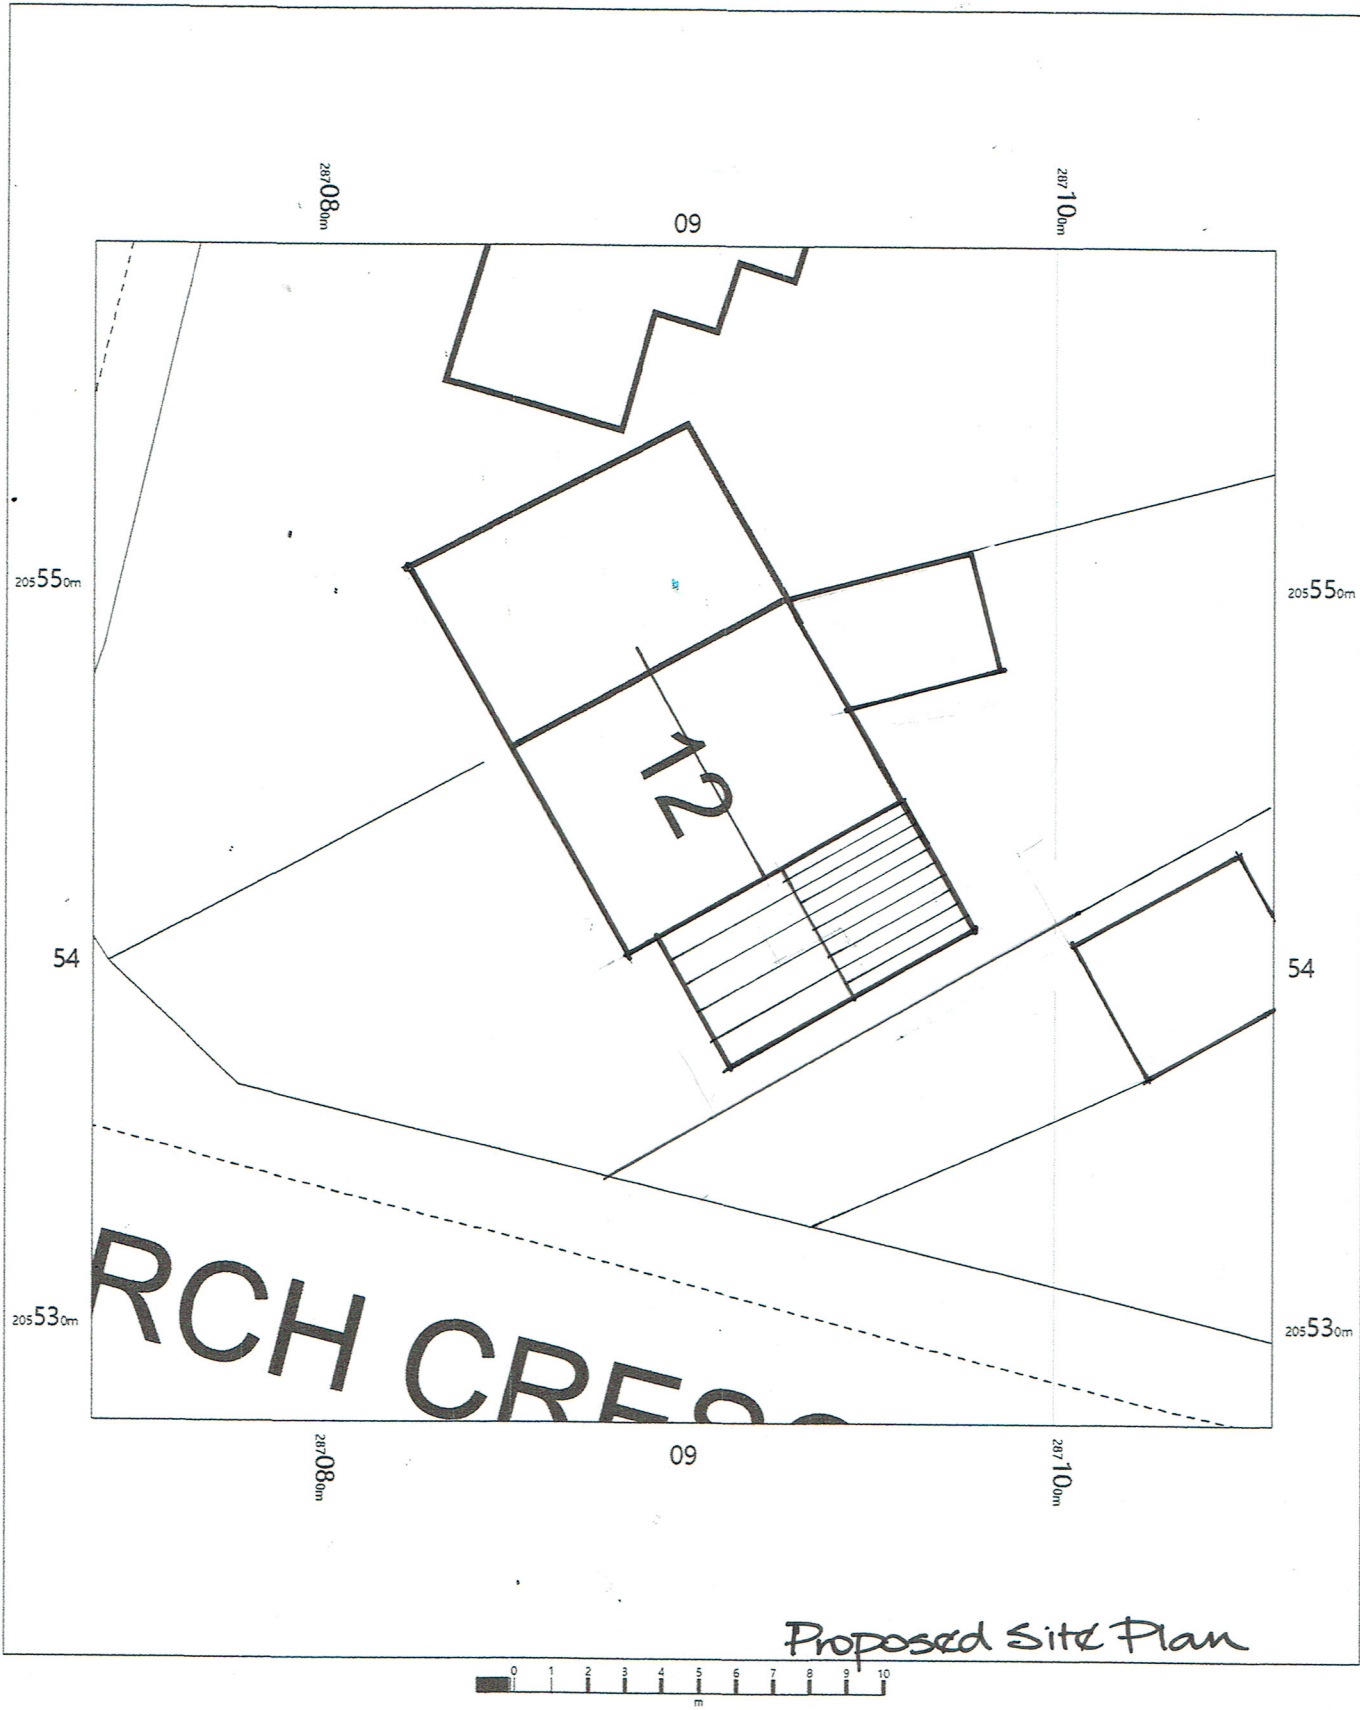

12 St Marys Close,
Neath,
Blaengwrach,
Neath Port Talbot
SA11 5SN

OS MasterMap 1250/2500/10000 scale
Thursday, June 10, 2021, ID: MPMBW-00968709
www.blackwellmapping.co.uk
1:200 scale print at A4, Centre: 287090 E, 205543 N
©Crown Copyright Ordnance Survey. Licence no. 100041041



**BLACKWELL'S
MAPPING SERVICES**
PERSONAL & PROFESSIONAL MAPPING
www.blackwellmapping.co.uk
TEL: 0800 151 2612
maps@blackwell.co.uk