


Superseded

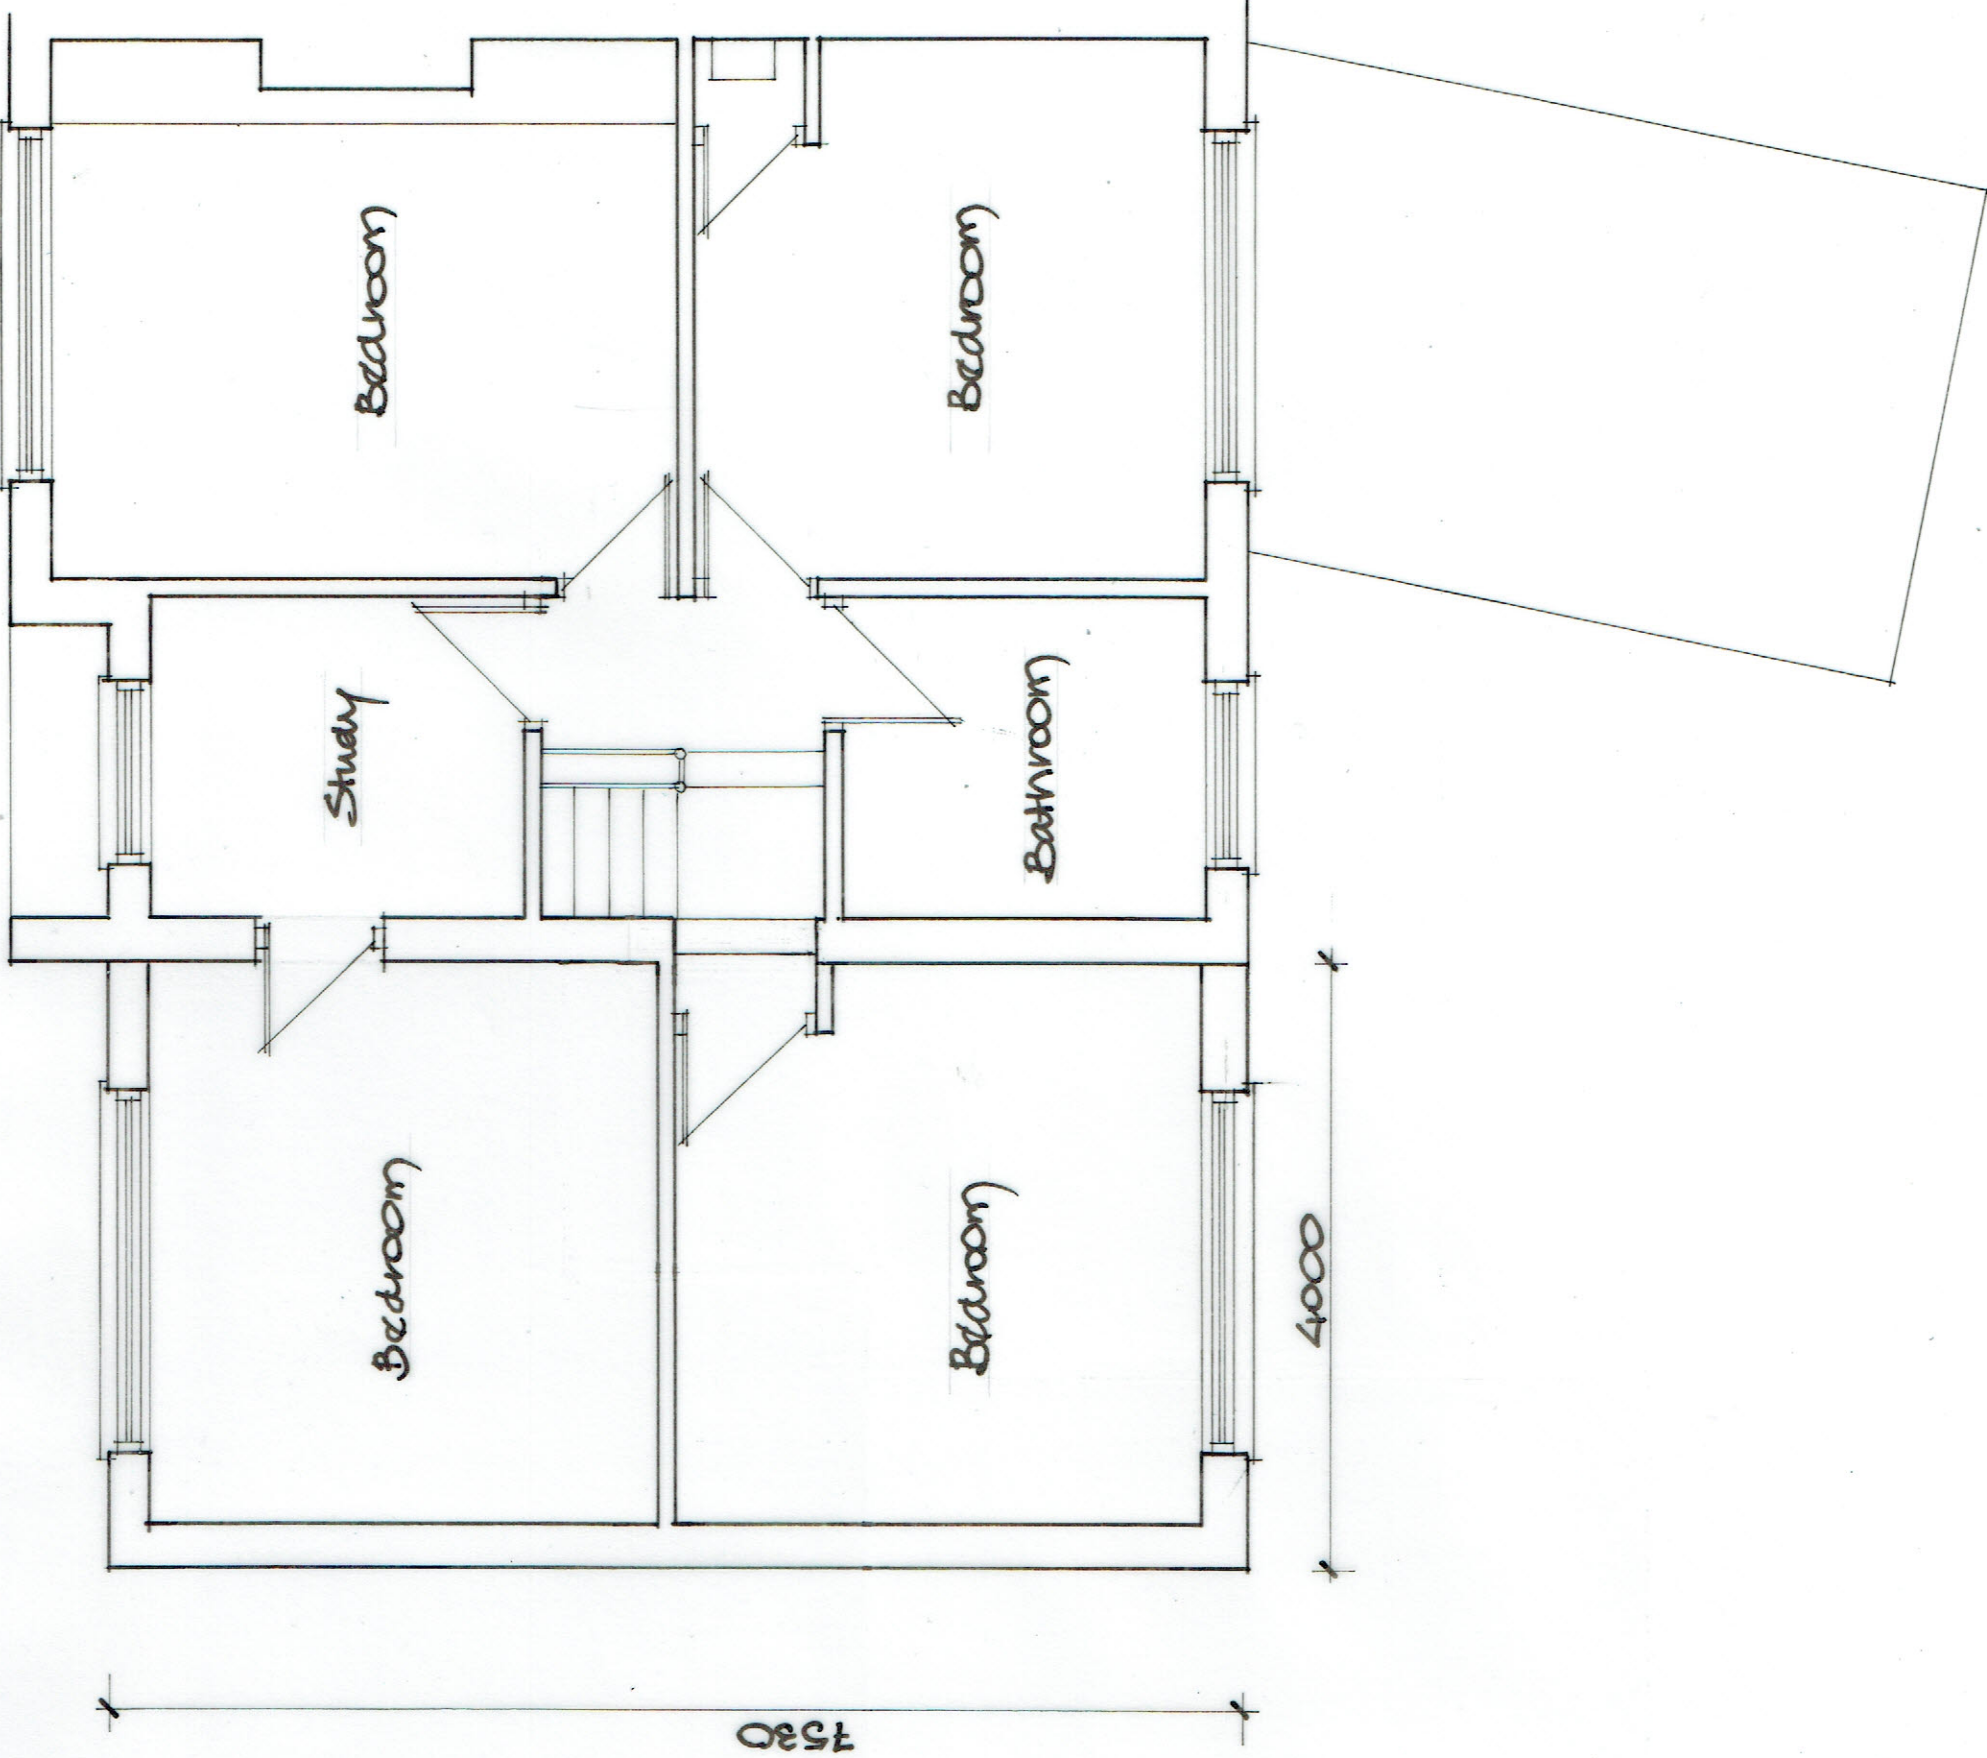

Proposed First Floor

Scale: 1/50