


Superseded



LOCATION PLAN 1:1250 @ A3

0m 30m 60m 80m

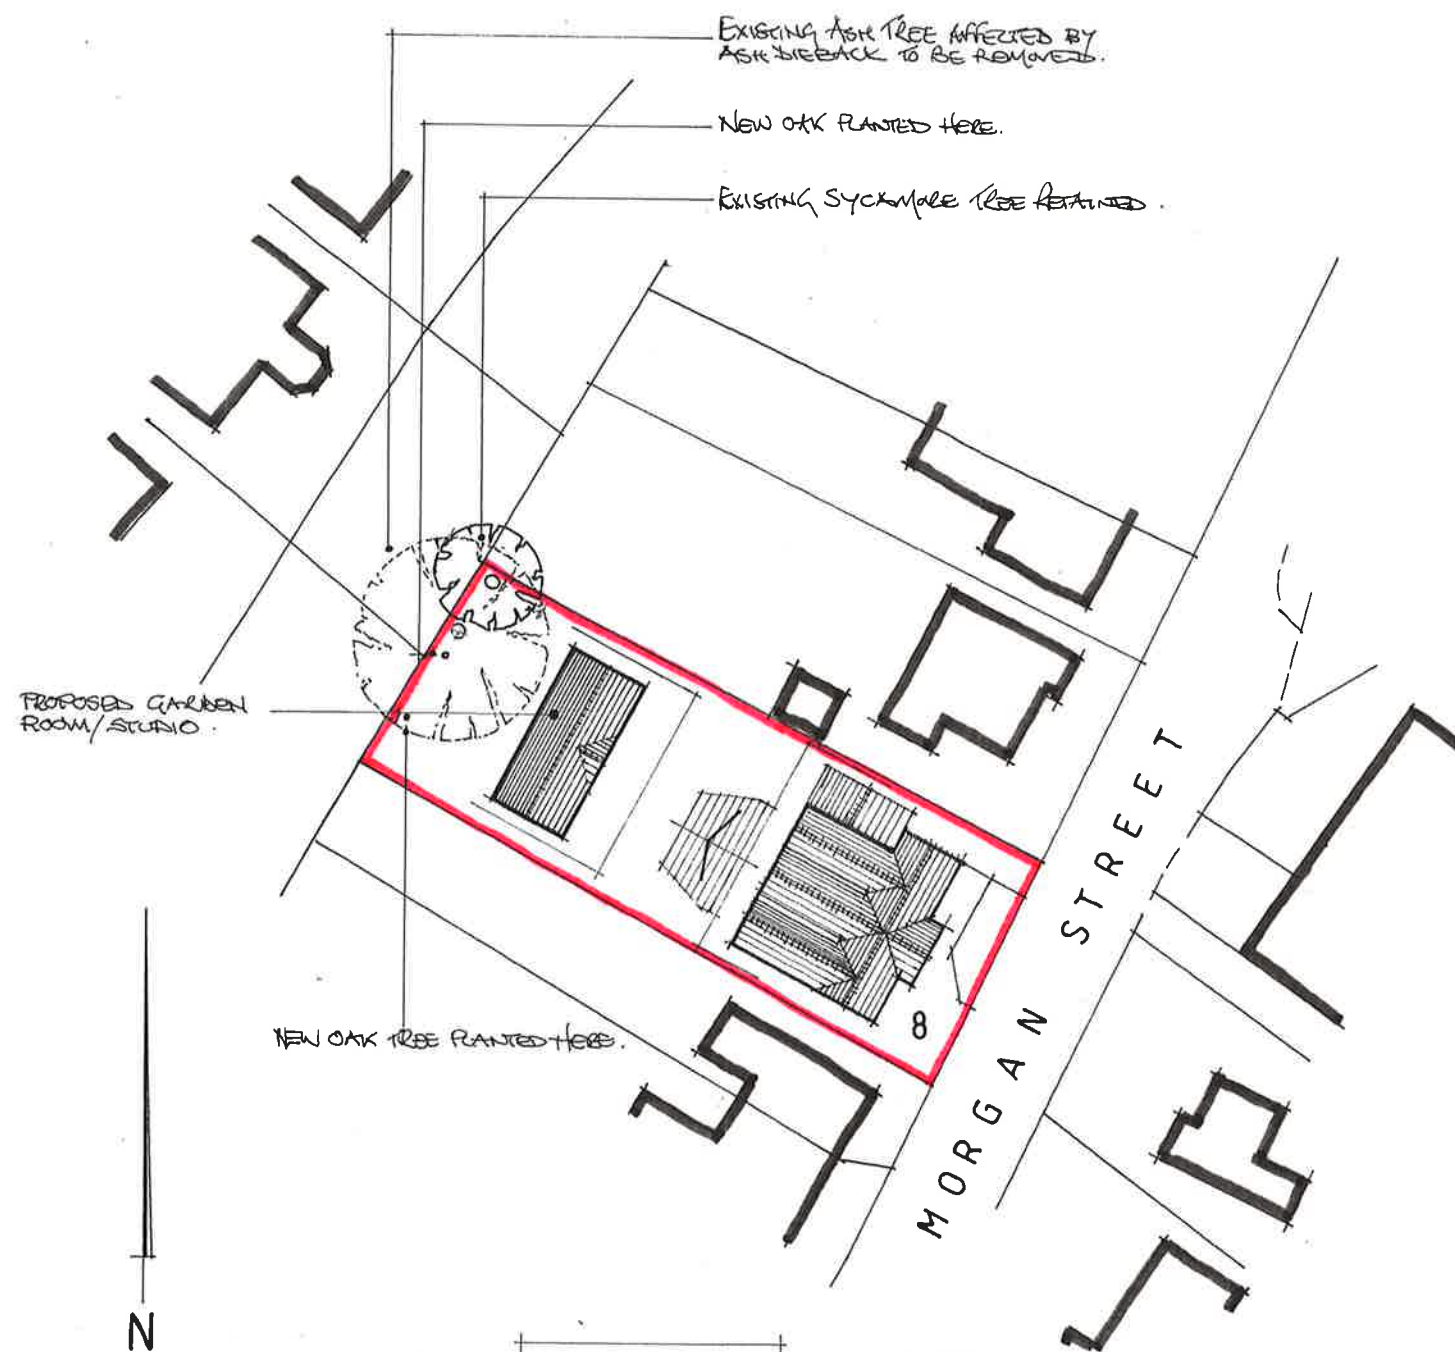

BLOCK PLAN 1:500 @ A3

0m 10m 20m 30m

mjs designs (cymru) ltd
architectural design-project management
07530 134442

NOTES:

All dimensions must be checked on site and not scaled from this drawing.

Client

Paulette Eynon

Job Title

8 Morgan Street, Trebanos, SA8 4DW

Scale

As Noted

Drawn by

Date 05. 2021

Drawing Title

LOCATION & BLOCK PLANS

Drg No.

212202.06

Rev