


Superseded

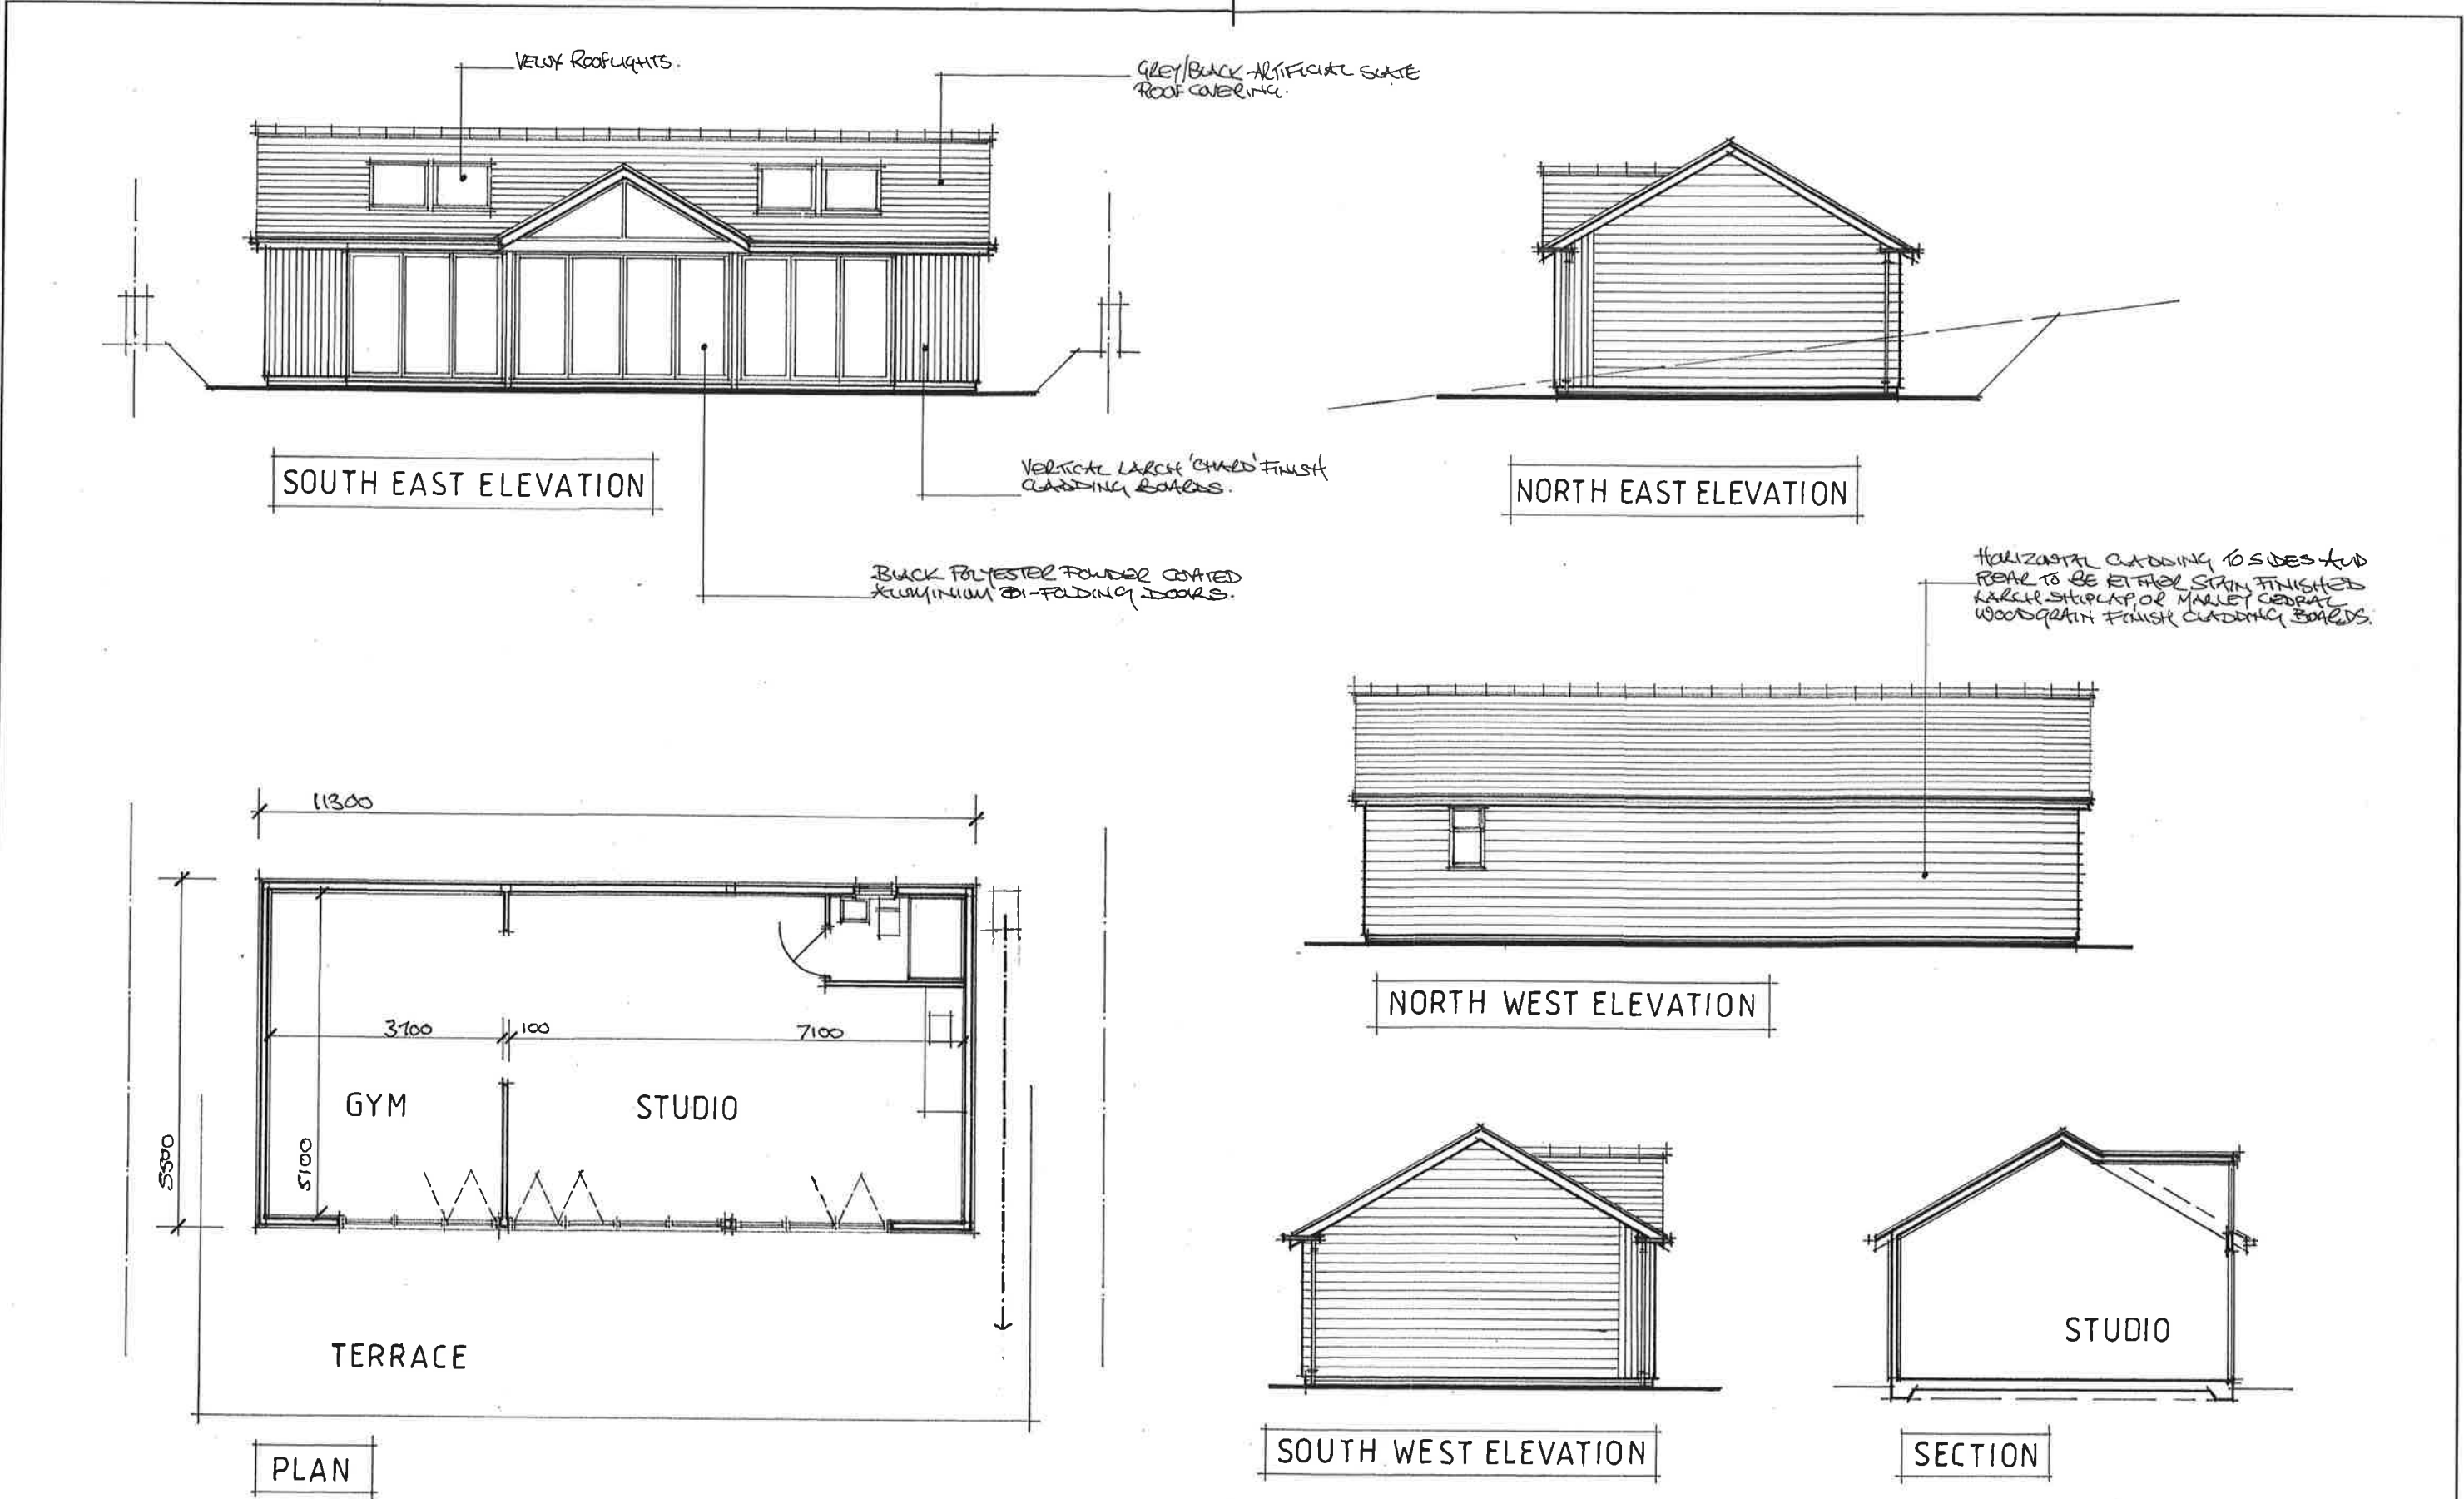

mjs designs (cymru) ltd architectural design-project management 07530 134442	NOTES: All dimensions must be checked on site and not scaled from this drawing.	Client Paulette Eynon		Scale 1:100@ A3		Drawing Title PROPOSED GARDEN ROOM	
		Job Title 8 MORGAN STREET, TREBANOS, SA8 4DW		Drawn by Date 04. 2021		Drg No. 212202.05	Rev