



NOTES

- GENERAL
- 1. ALL DIMENSIONS ARE IN MILLIMETRES UNLESS NOTED OTHERWISE.
 - 2. ALL LEVELS ARE IN METRES UNLESS NOTED OTHERWISE.
 - 3. ALL LEVELS RELATE TO ORDNANCE DATUM UNLESS NOTED OTHERWISE.
 - 4. DO NOT SCALE FROM THIS DRAWING. USE FIGURED DIMENSIONS ONLY.
 - 5. ANY DISCREPANCIES TO BE REPORTED IMMEDIATELY TO THE ENGINEER.
 - 6. THIS DRAWING TO BE READ IN CONJUNCTION WITH ALL RELEVANT ARCHITECTS, SUBCONTRACTORS AND SPECIALISTS DRAWINGS AND SPECIFICATIONS.
 - 7. THIS DRAWING IS COPYRIGHT © intrado robins CONSULTING ENGINEERS.

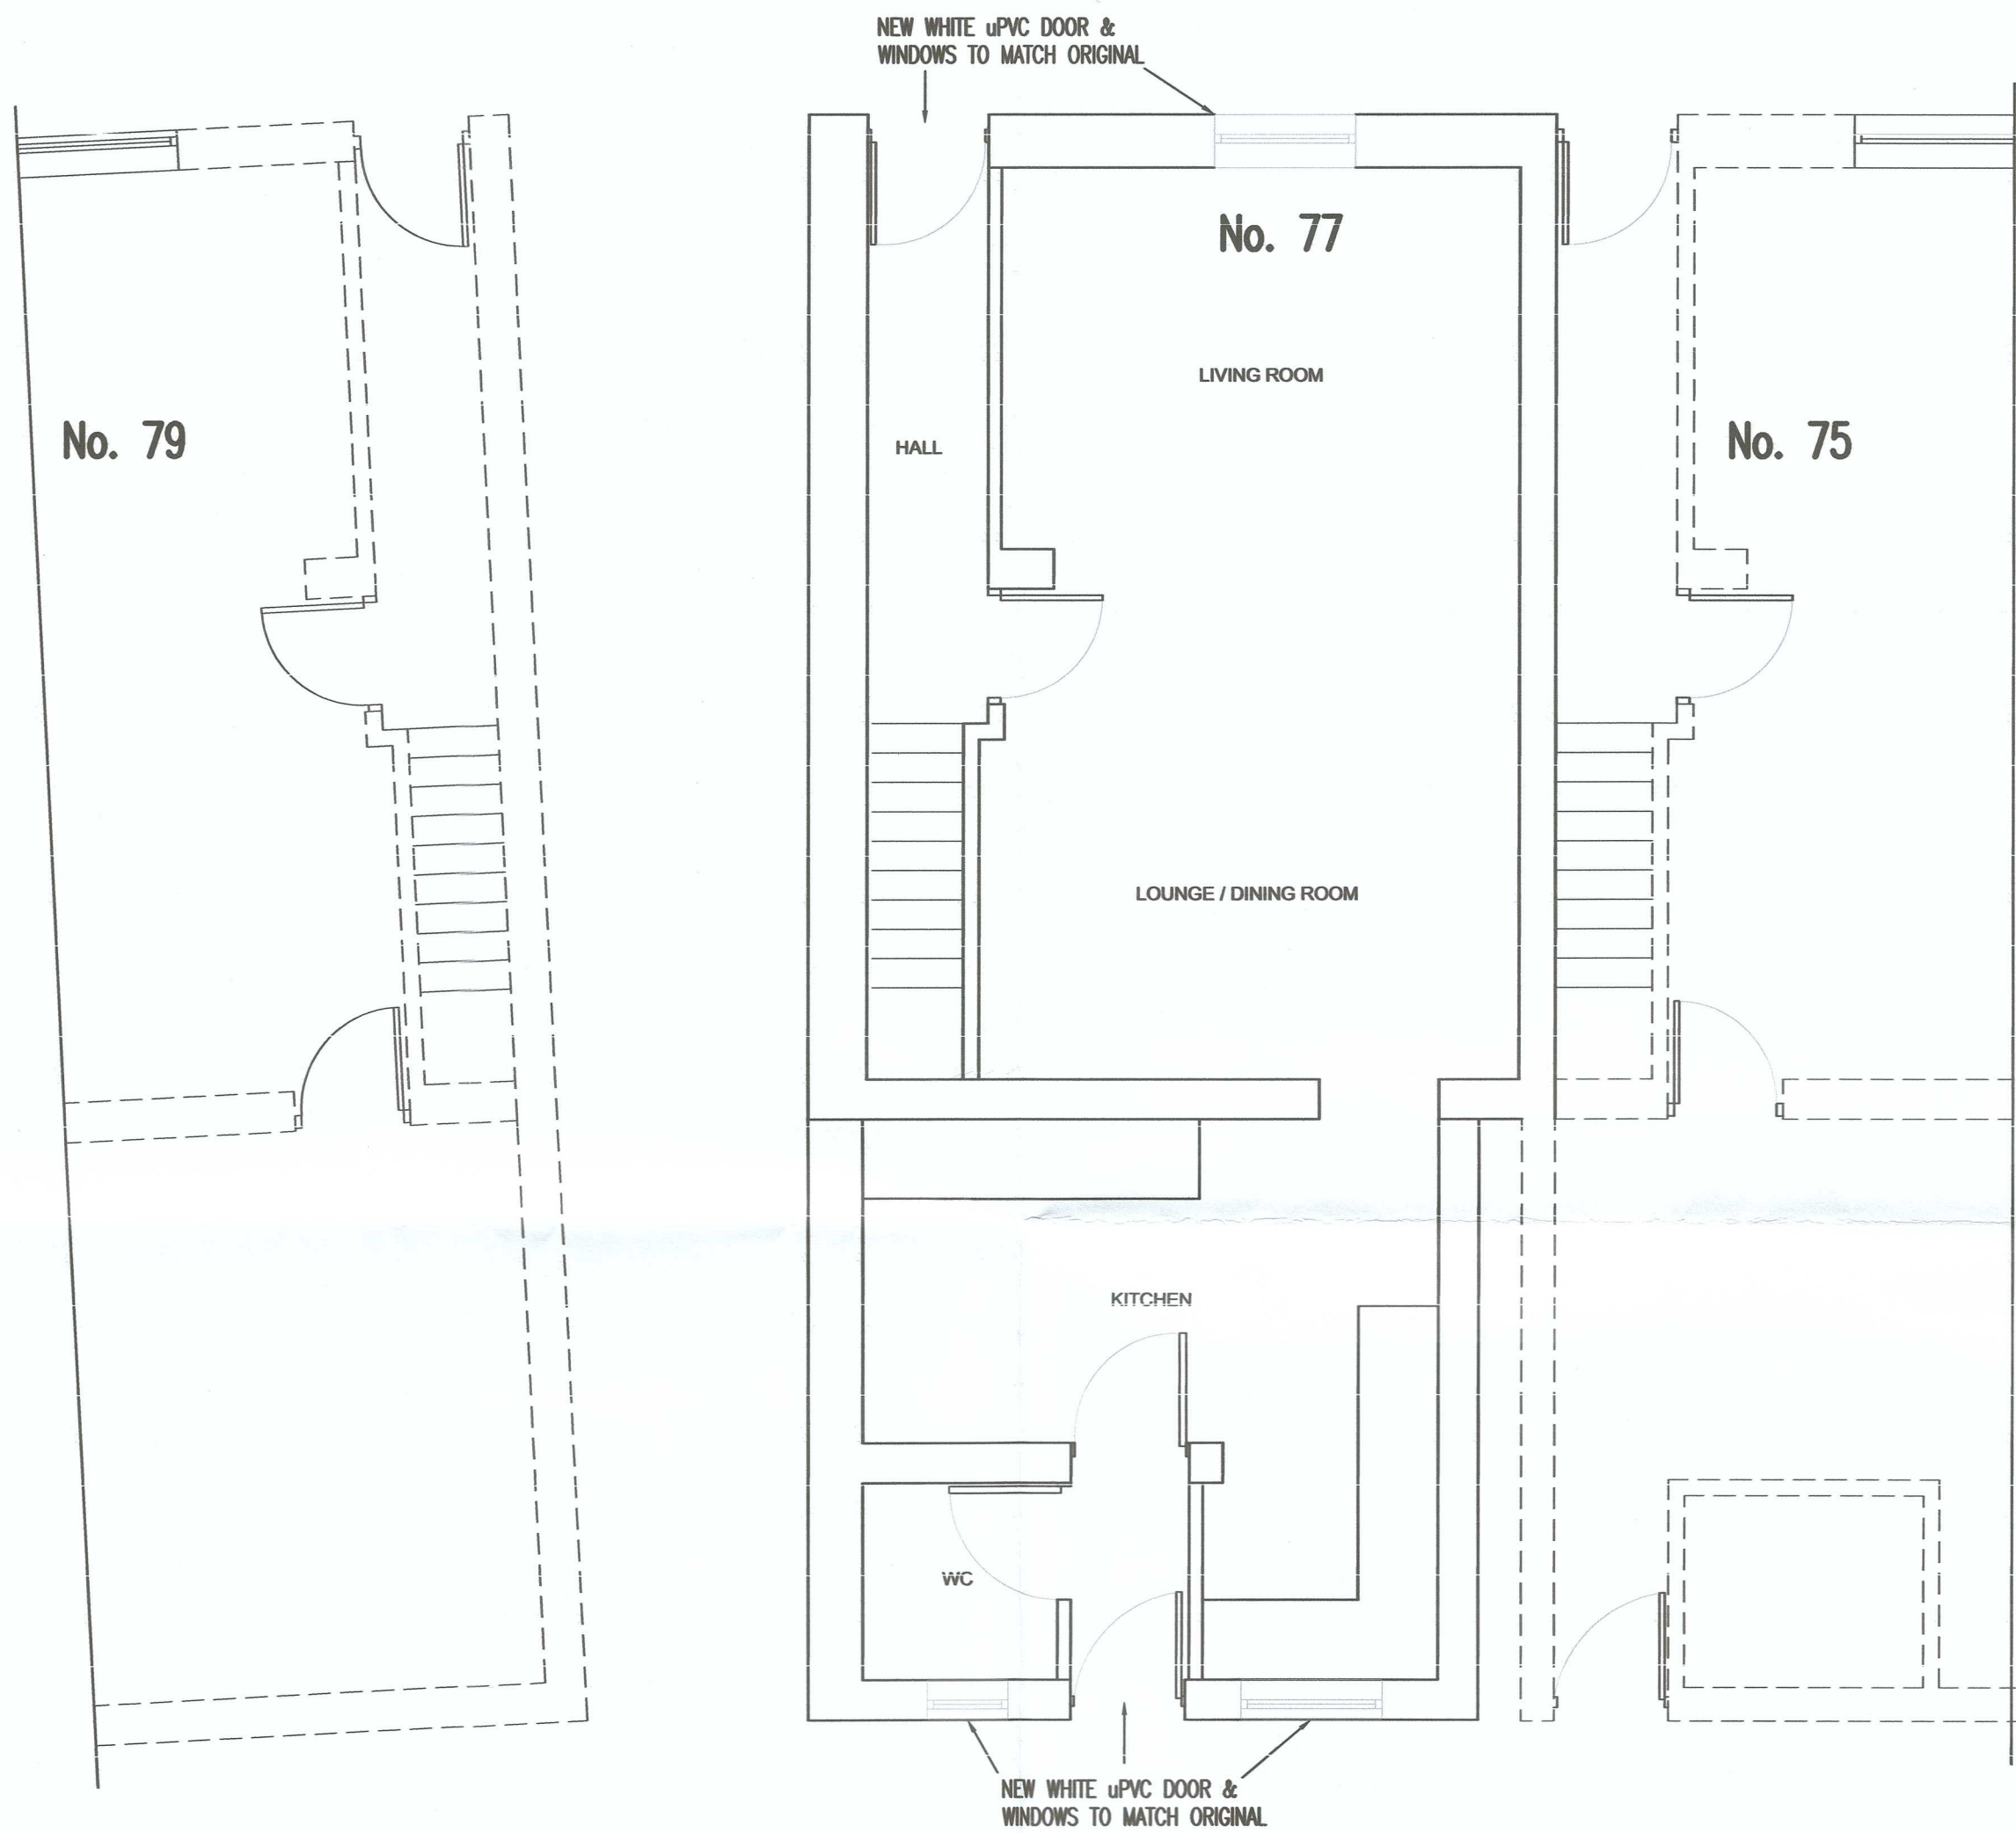

PROPOSED GROUND FLOOR LAYOUT
(SCALE 1:50)

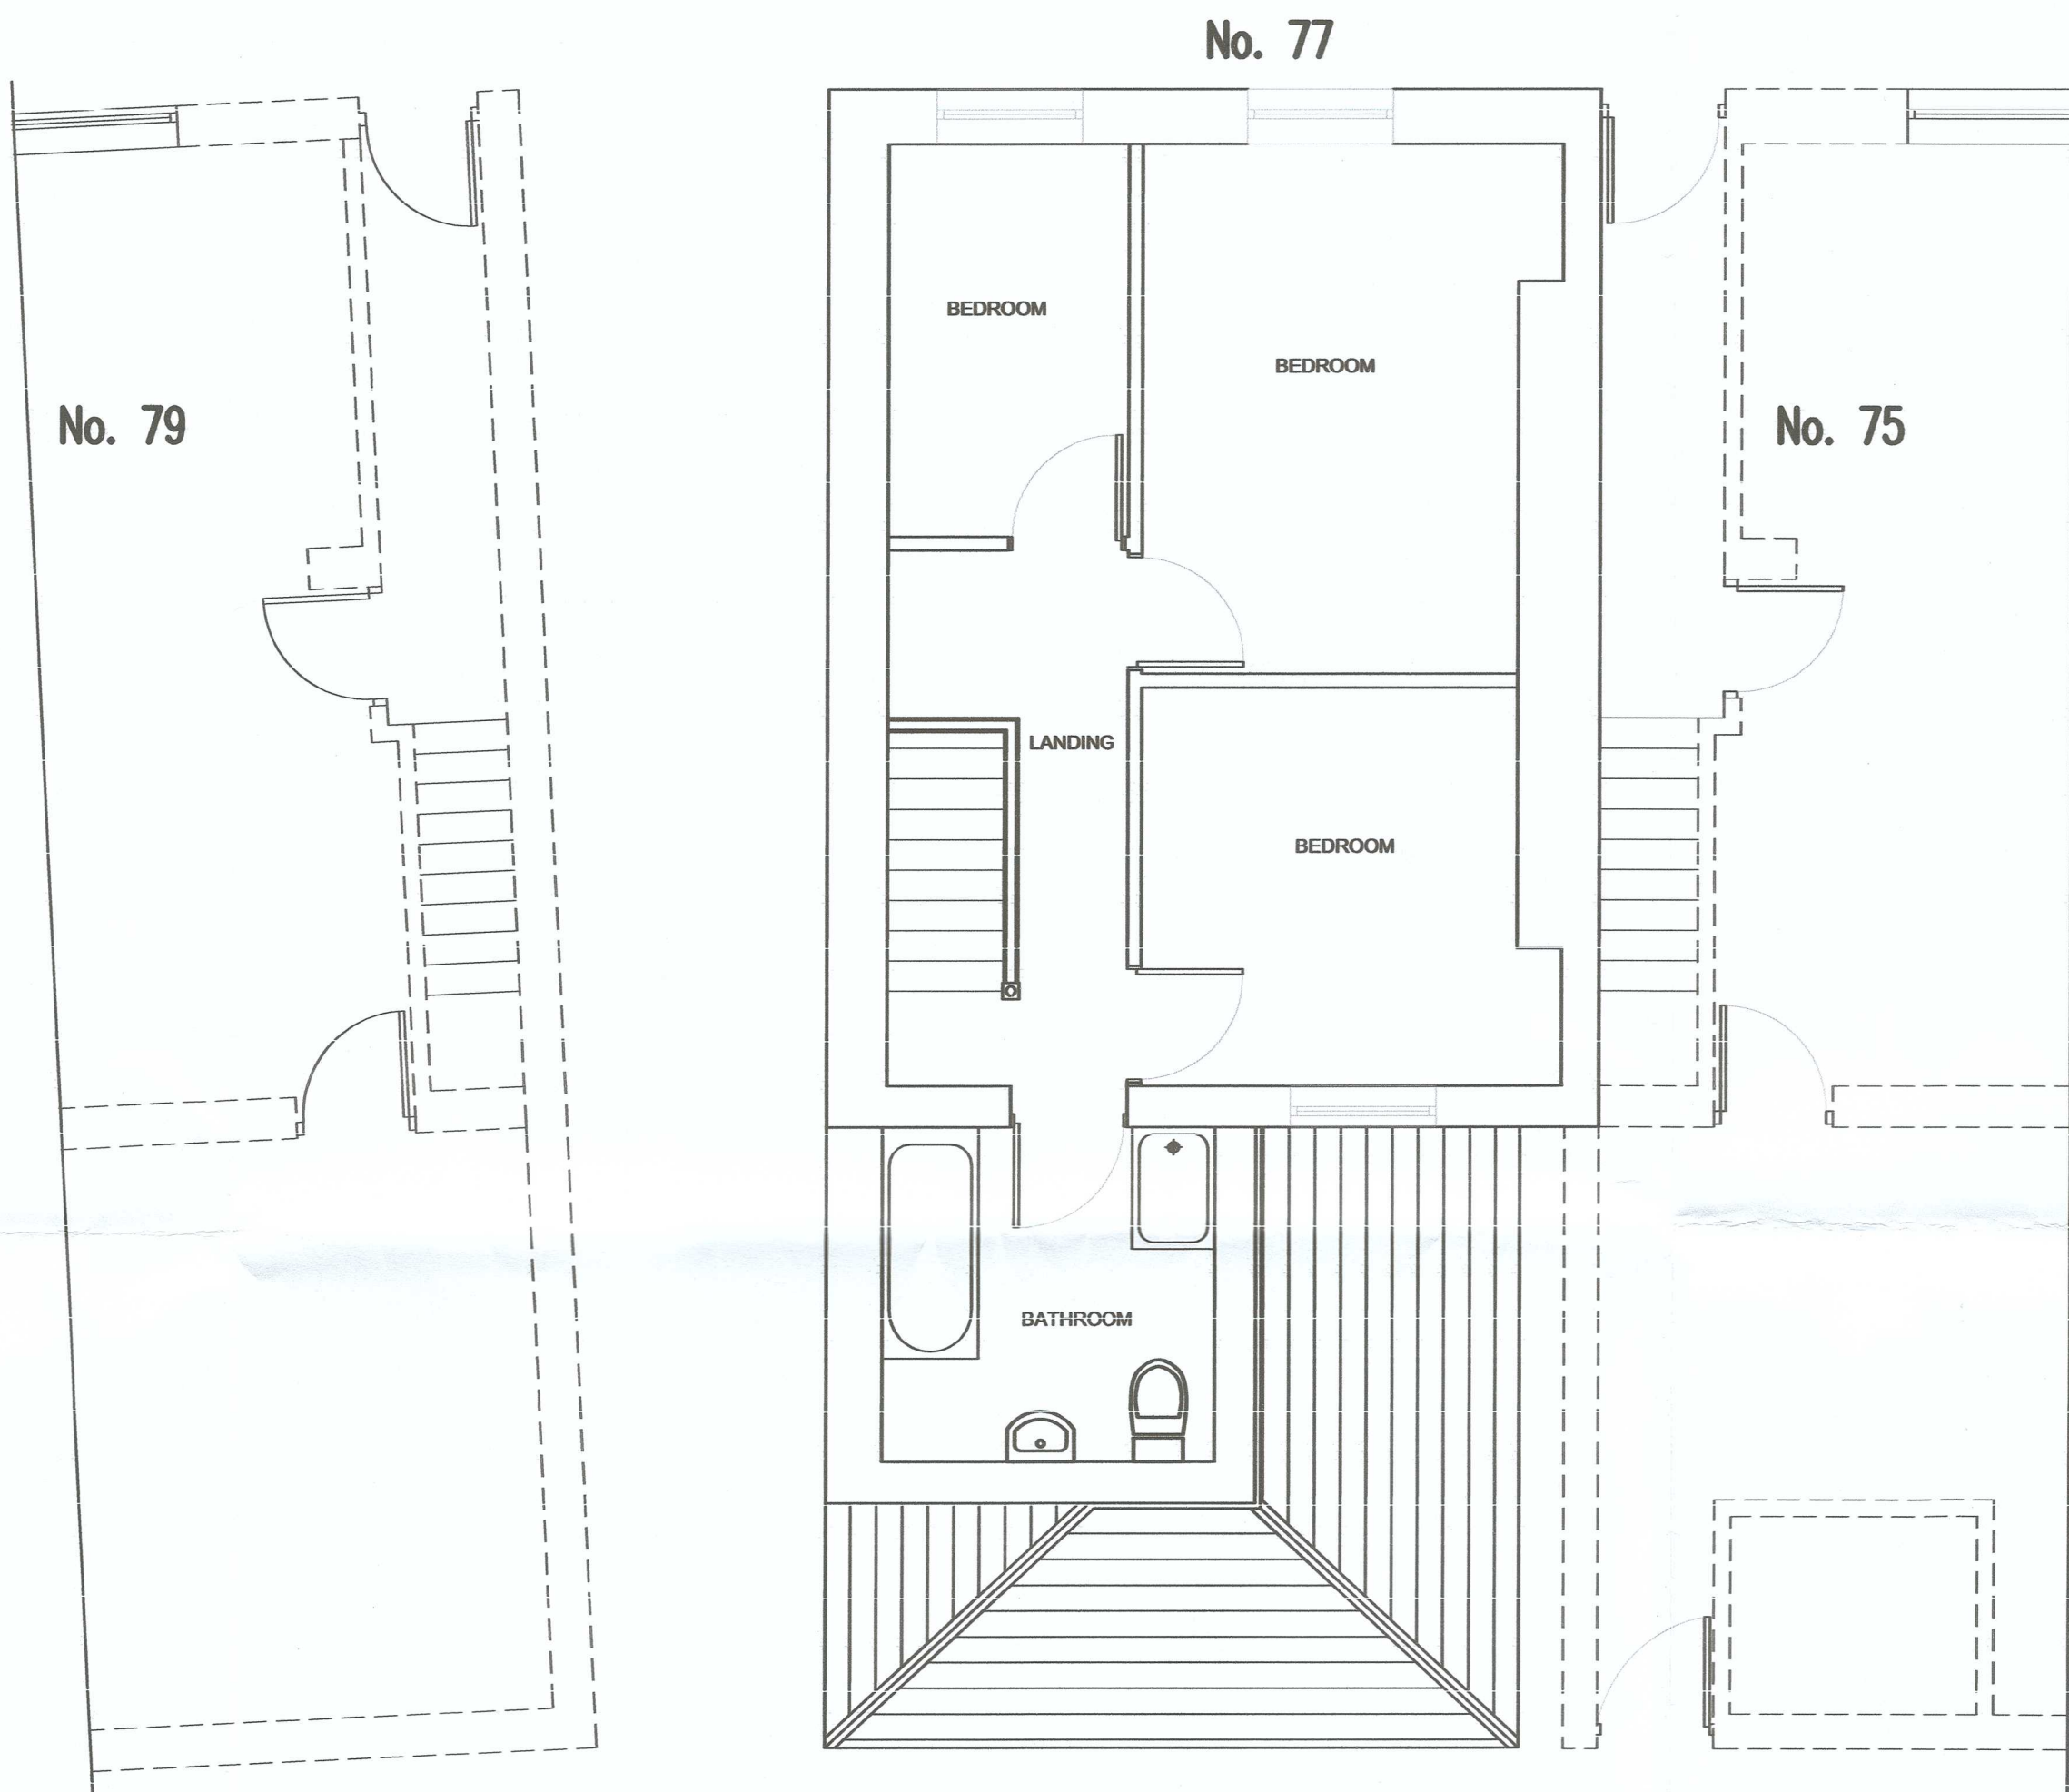

PROPOSED FIRST FLOOR LAYOUT
(SCALE 1:50)

P2	CHANGE OF CLIENT NAME	MR	05-07-2021
P1	PLANNING ISSUE	MR	02-11-2020
REV.	DESCRIPTION	BY	DATE

intrado
Consulting Engineers

CARDIFF OFFICE
Castle House, 103/105 Cardiff Road
Telfer Way, Cardiff, CF15 7HD
Tel: 02920 511007
Web: www.intrado.co.uk
E-mail: admin@intrado.co.uk

client **COUNCILLOR STEVE HUNT**

project **77 CHURCH ROAD
SEVEN SISTERS**

drawing title **PROPOSED GROUND & FIRST
FLOOR LAYOUTS**

drawn	MR	chd	DS	scale	1:50 @ A1	date	02-11-2020
-------	----	-----	----	-------	-----------	------	------------

Preliminary	☐	Job No.	IR20079	Drawing No.	100	Rev.	P2
Tender	☒						
Construction	☐						

PLANNING