


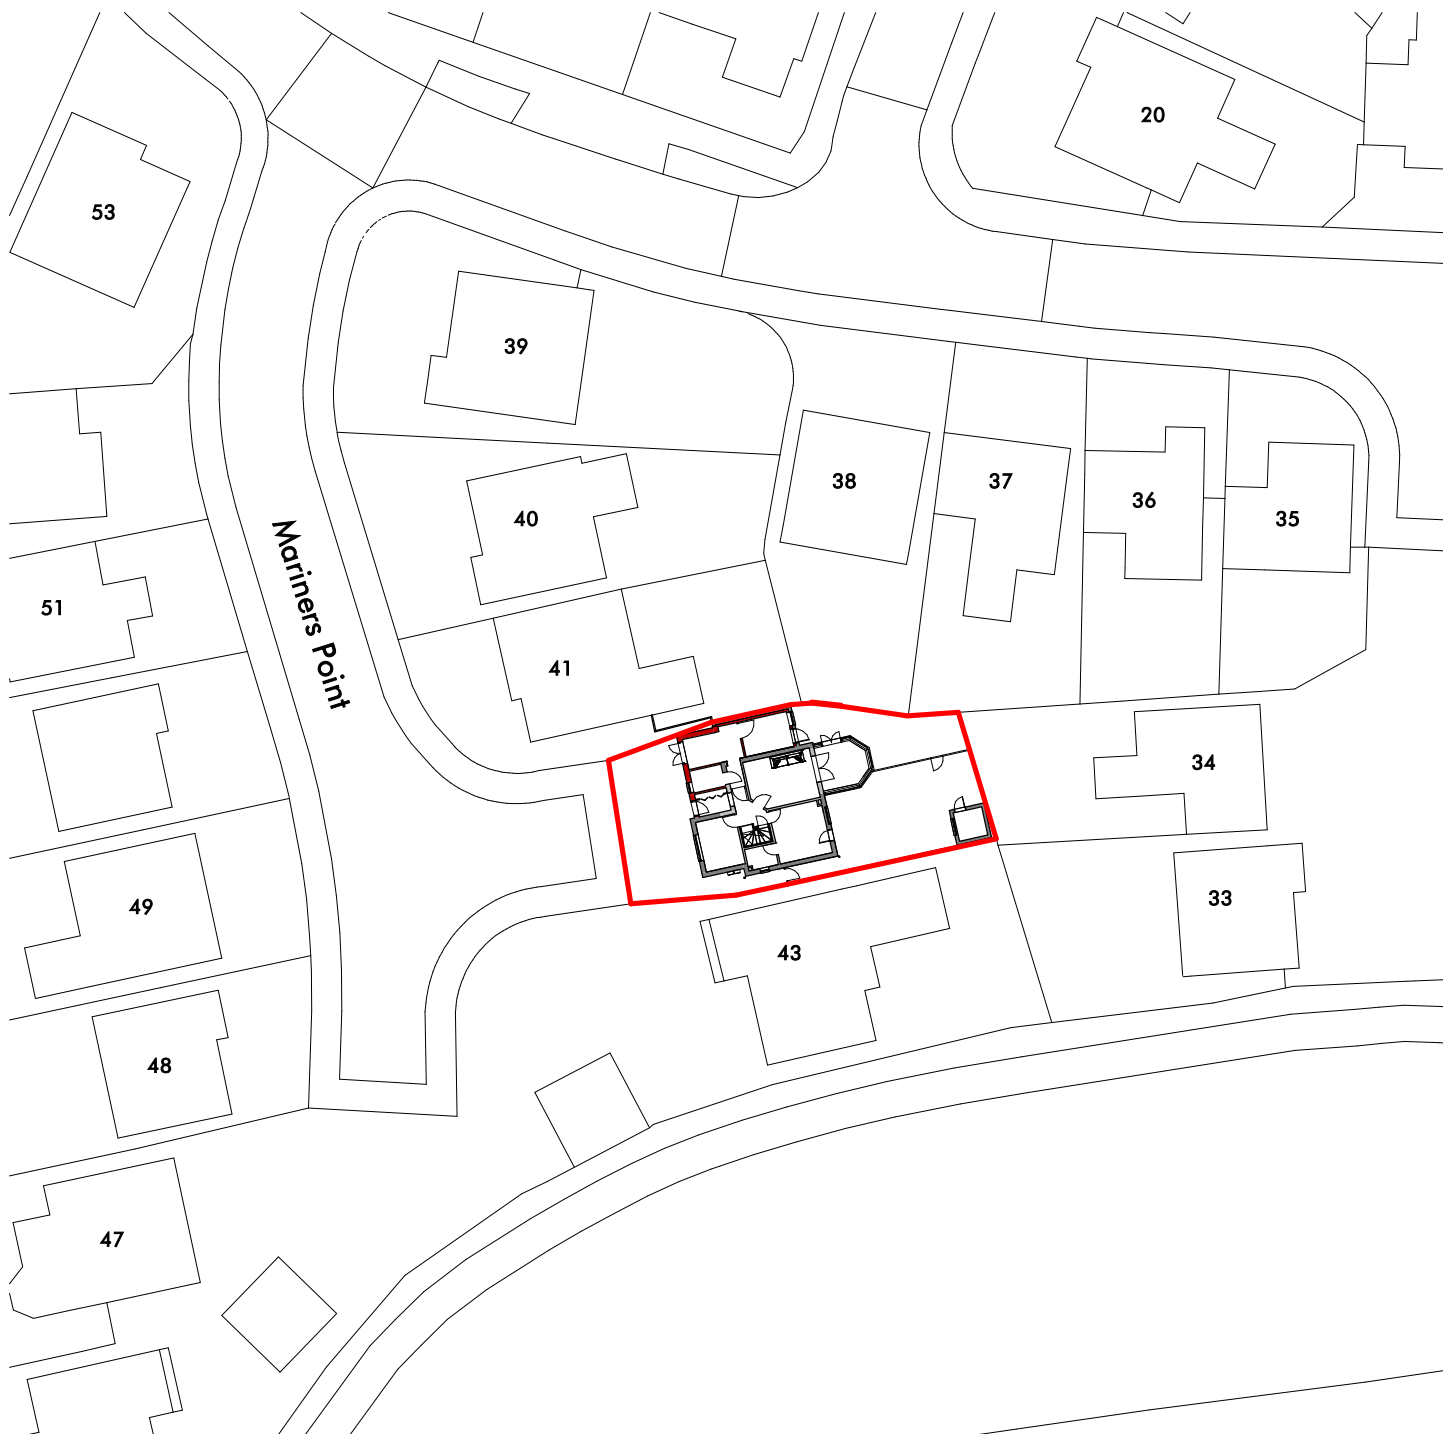

**darkin**  
architects

drawing on  
experience


www.darkinarchitects.com

CARDIFF 02922 744 005  
LLANELLI 01554 778 730  
NEATH 01639 505 566

info@darkinarchitects.com

**RIBA**   
Chartered Practice

#### NOTES

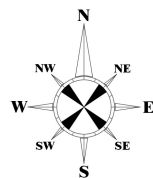

| No. | Description                               | By  | Date     |
|-----|-------------------------------------------|-----|----------|
| A   | Proposed Extension Option Colours Amended | DLD | 07/04/21 |
| B   | Design Amended                            | DKC | 14/07/21 |
|     |                                           |     |          |
|     |                                           |     |          |

THIS DRAWING IS THE COPYRIGHT OF DARKIN ARCHITECTS AND MAY NOT BE COPIED, ALTERED OR REPRODUCED IN ANY FORM OR PASSED TO A THIRD PARTY WITHOUT THEIR CONSENT. DIMENSIONS MUST BE CHECKED AND VERIFIED ON SITE AND ANY DISCREPANCIES SHOULD BE REPORTED TO THE ARCHITECT. THIS DRAWING MUST NOT BE SCALED AND SHOULD BE READ IN CONJUNCTION WITH ALL OTHER CONSULTANT'S DRAWINGS. IF IN DOUBT ASK FOR CONFIRMATION

CLIENT Julie Davies

PROJECT Mariners Point

PROJECT ADDRESS 42 Mariners Point, Port Talbot, SA12 6DL

DRAWING TITLE: Proposed Site Block Plan

|                        |                          |                                    |
|------------------------|--------------------------|------------------------------------|
| DRAWN BY<br><b>DKC</b> | CHECKED BY<br><b>DLD</b> | © Copyright Darkin Architects 2021 |
|------------------------|--------------------------|------------------------------------|

|                             |                         |                    |
|-----------------------------|-------------------------|--------------------|
| PROJECT REF<br><b>RH479</b> | SCALE<br><b>1 : 500</b> | PAPER<br><b>A4</b> |
|-----------------------------|-------------------------|--------------------|

|                       |                      |                         |
|-----------------------|----------------------|-------------------------|
| DRAWING<br><b>003</b> | REVISION<br><b>B</b> | DATE<br><b>14/07/21</b> |
|-----------------------|----------------------|-------------------------|