


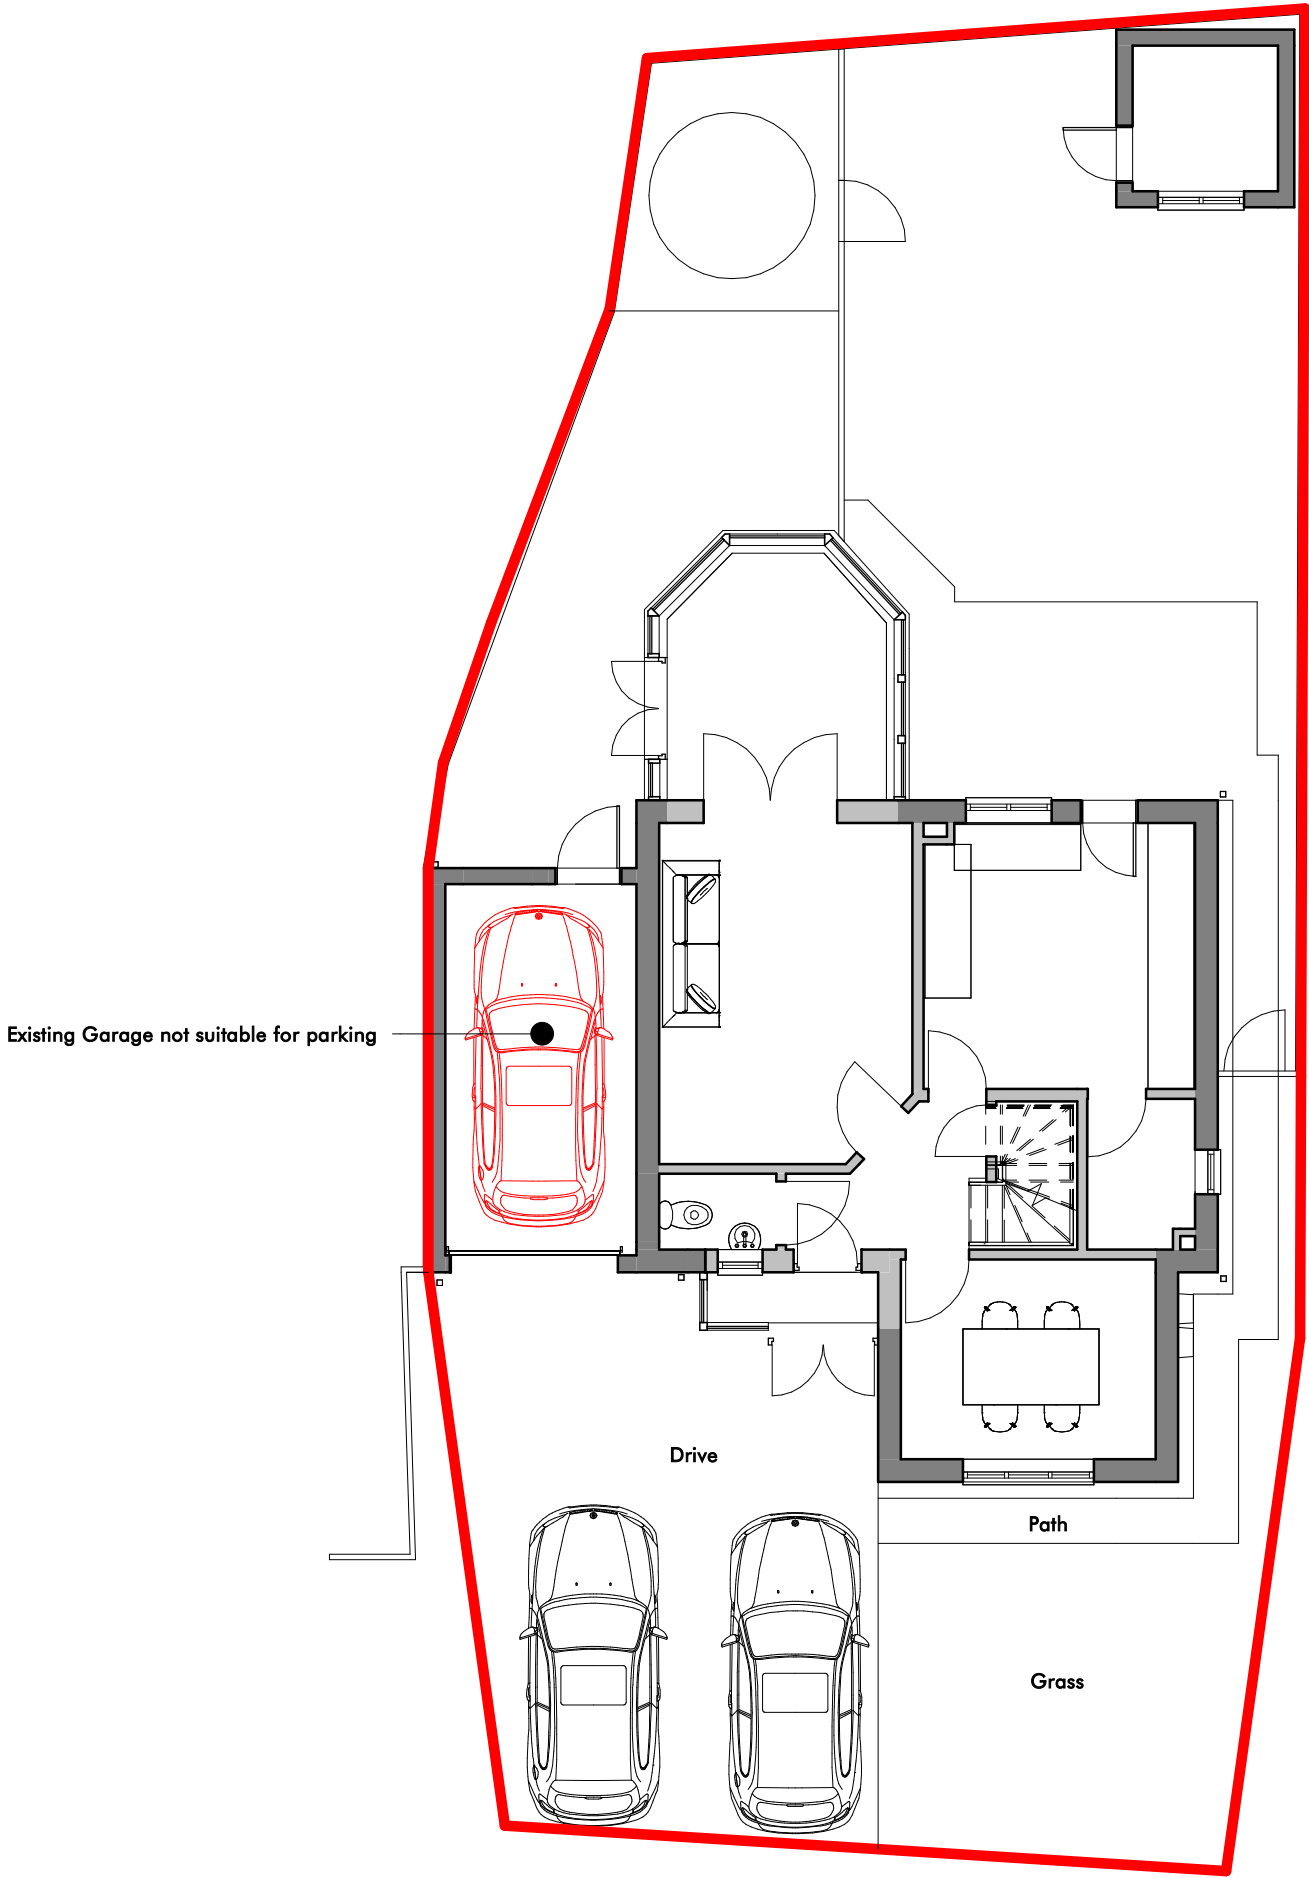

darkinarchitects drawing on experience www.darkinarchitects.com CARDIFF 02922 744 005 LLANELLI 01554 778 730 NEATH 01639 505 566 info@darkinarchitects.com	NOTES				CLIENT Julie Davies					
					PROJECT Mariners Point					
					PROJECT ADDRESS 42 Mariners Point, Port Talbot, SA12 6DL					
					DRAWING TITLE: Existing Parking Layout					
	No.	Description	By	Date						
RIBAArchitects Chartered Practice	THIS DRAWING IS THE COPYRIGHT OF DARKIN ARCHITECTS AND MAY NOT BE COPIED, ALTERED OR REPRODUCED IN ANY FORM OR PASSED TO A THIRD PARTY WITHOUT THEIR CONSENT. DIMENSIONS MUST BE CHECKED AND VERIFIED ON SITE AND ANY DISCREPANCIES SHOULD BE REPORTED TO THE ARCHITECT. THIS DRAWING MUST NOT BE SCALED AND SHOULD BE READ IN CONJUNCTION WITH ALL OTHER CONSULTANT'S DRAWINGS. IF IN DOUBT ASK FOR CONFIRMATION.				DRAWN BY DKC		CHECKED BY DLD		© Copyright Darkin Architects 2021	
					PROJECT REF RH479		SCALE 1 : 100		PAPER A3	
					DRAWING 105		REVISION		DATE 14/07/21	