


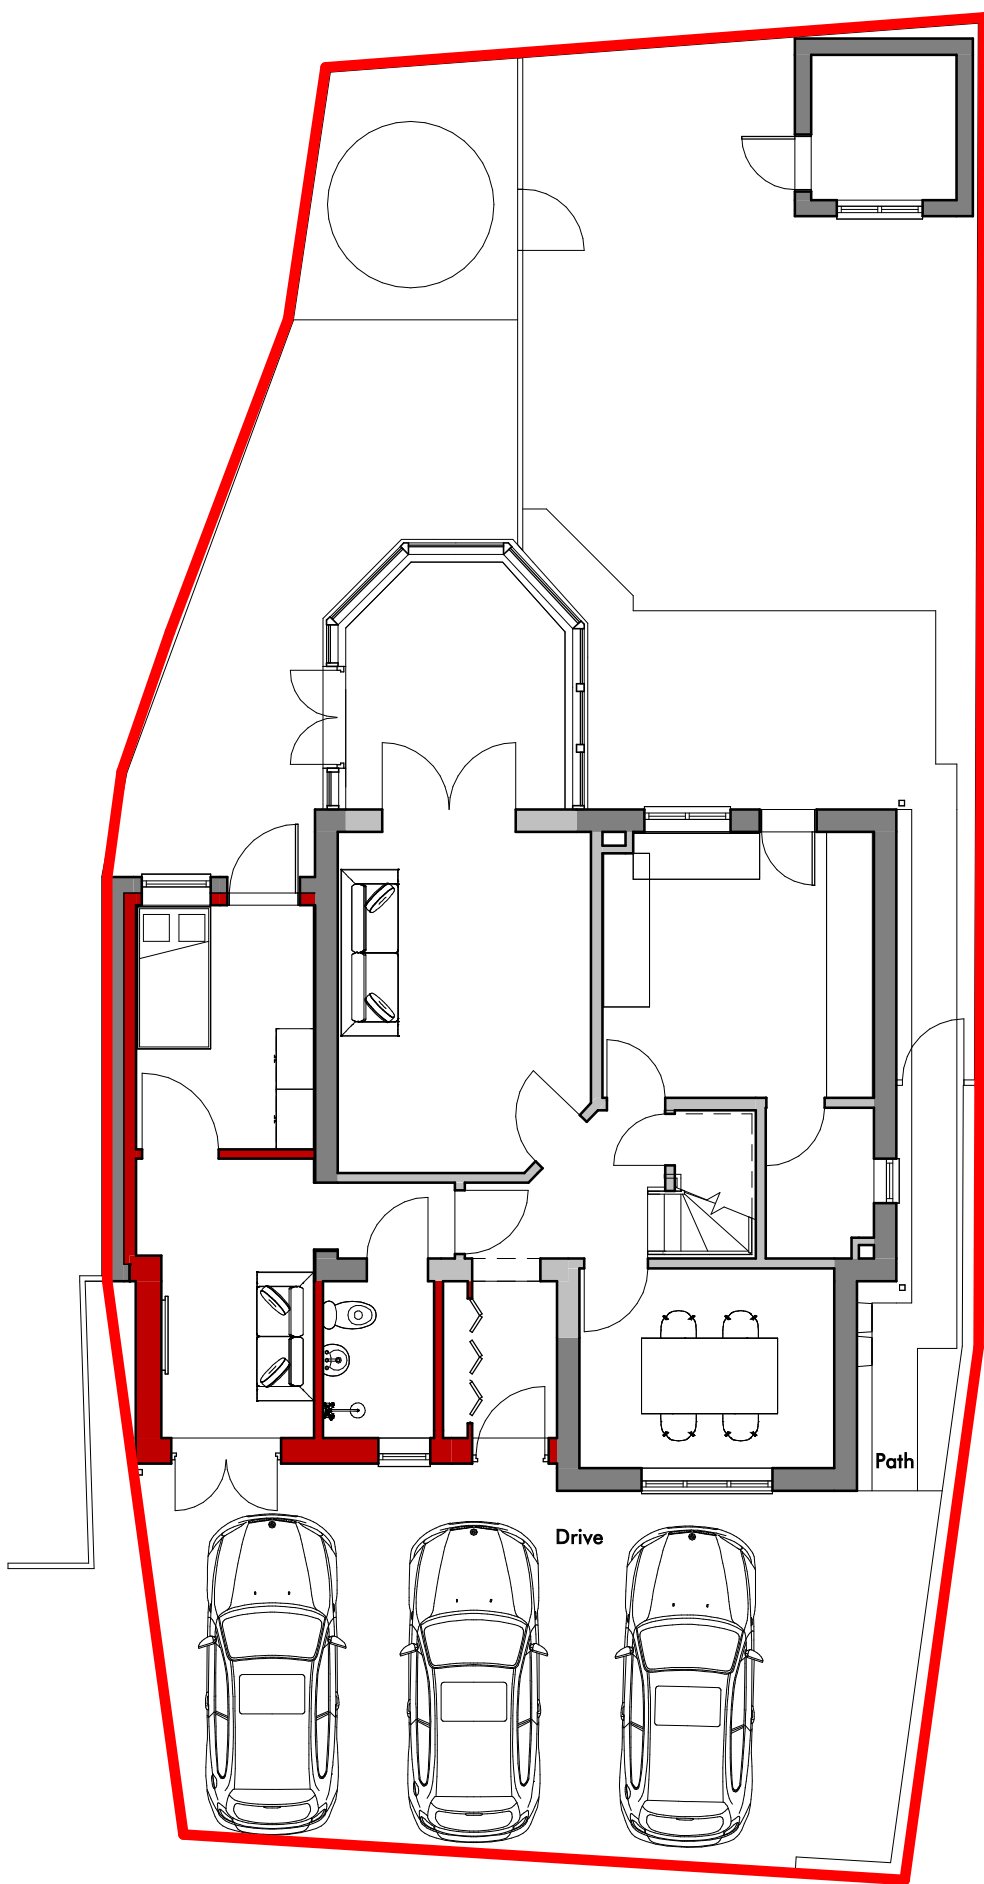

darkin architects drawing on experience www.darkinarchitects.com CARDIFF 02922 744 005 LLANELLI 01554 778 730 NEATH 01639 505 566 info@darkinarchitects.com RIBA Chartered Practice <tr><td colspan="4">NOTES</td><td colspan="3">CLIENT Julie Davies</td></tr> <tr><td colspan="4" rowspan="3"></td><td colspan="3">PROJECT Mariners Point</td></tr> <tr><td colspan="3">PROJECT ADDRESS 42 Mariners Point, Port Talbot, SA12 6DL</td></tr> <tr><td colspan="3">DRAWING TITLE: Proposed Parking Layout</td></tr> <tr><td>No.</td><td>Description</td><td>By</td><td>Date</td><td>DRAWN BY</td><td>CHECKED BY</td><td>© Copyright</td></tr> <tr><td>A</td><td>Drive Amended</td><td>DKC</td><td>15/07/21</td><td>DKC</td><td>DLD</td><td>Darkin Architects 2021</td></tr> <tr><td></td><td></td><td></td><td></td><td></td><td></td><td></td></tr> <tr><td></td><td></td><td></td><td></td><td></td><td></td><td></td></tr> <tr><td></td><td></td><td></td><td></td><td></td><td></td><td></td></tr> <tr><td colspan="4" rowspan="3">THIS DRAWING IS THE COPYRIGHT OF DARKIN ARCHITECTS AND MAY NOT BE COPIED, ALTERED OR REPRODUCED IN ANY FORM OR PASSED TO A THIRD PARTY WITHOUT THEIR CONSENT. DIMENSIONS MUST BE CHECKED AND VERIFIED ON SITE AND ANY DISCREPANCIES SHOULD BE REPORTED TO THE ARCHITECT. THIS DRAWING MUST NOT BE SCALED AND SHOULD BE READ IN CONJUNCTION WITH ALL OTHER CONSULTANT'S DRAWINGS. IF IN DOUBT ASK FOR CONFIRMATION.</td><td>PROJECT REF</td><td>SCALE</td><td>PAPER</td></tr> <tr><td>RH479</td><td>1 : 100</td><td>A3</td></tr> <tr><td>DRAWING 106</td><td>REVISION A</td><td>DATE 14/07/21</td></tr>	NOTES				CLIENT Julie Davies							PROJECT Mariners Point			PROJECT ADDRESS 42 Mariners Point, Port Talbot, SA12 6DL			DRAWING TITLE: Proposed Parking Layout			No.	Description	By	Date	DRAWN BY	CHECKED BY	© Copyright	A	Drive Amended	DKC	15/07/21	DKC	DLD	Darkin Architects 2021																						THIS DRAWING IS THE COPYRIGHT OF DARKIN ARCHITECTS AND MAY NOT BE COPIED, ALTERED OR REPRODUCED IN ANY FORM OR PASSED TO A THIRD PARTY WITHOUT THEIR CONSENT. DIMENSIONS MUST BE CHECKED AND VERIFIED ON SITE AND ANY DISCREPANCIES SHOULD BE REPORTED TO THE ARCHITECT. THIS DRAWING MUST NOT BE SCALED AND SHOULD BE READ IN CONJUNCTION WITH ALL OTHER CONSULTANT'S DRAWINGS. IF IN DOUBT ASK FOR CONFIRMATION.				PROJECT REF	SCALE	PAPER	RH479	1 : 100	A3	DRAWING 106	REVISION A	DATE 14/07/21
	NOTES				CLIENT Julie Davies	
					PROJECT Mariners Point	
					PROJECT ADDRESS 42 Mariners Point, Port Talbot, SA12 6DL	
					DRAWING TITLE: Proposed Parking Layout	
	No.	Description	By	Date	DRAWN BY	CHECKED BY	© Copyright	
	A	Drive Amended	DKC	15/07/21	DKC	DLD	Darkin Architects 2021	
THIS DRAWING IS THE COPYRIGHT OF DARKIN ARCHITECTS AND MAY NOT BE COPIED, ALTERED OR REPRODUCED IN ANY FORM OR PASSED TO A THIRD PARTY WITHOUT THEIR CONSENT. DIMENSIONS MUST BE CHECKED AND VERIFIED ON SITE AND ANY DISCREPANCIES SHOULD BE REPORTED TO THE ARCHITECT. THIS DRAWING MUST NOT BE SCALED AND SHOULD BE READ IN CONJUNCTION WITH ALL OTHER CONSULTANT'S DRAWINGS. IF IN DOUBT ASK FOR CONFIRMATION.				PROJECT REF	SCALE	PAPER	
				RH479	1 : 100	A3	
				DRAWING 106	REVISION A	DATE 14/07/21	