
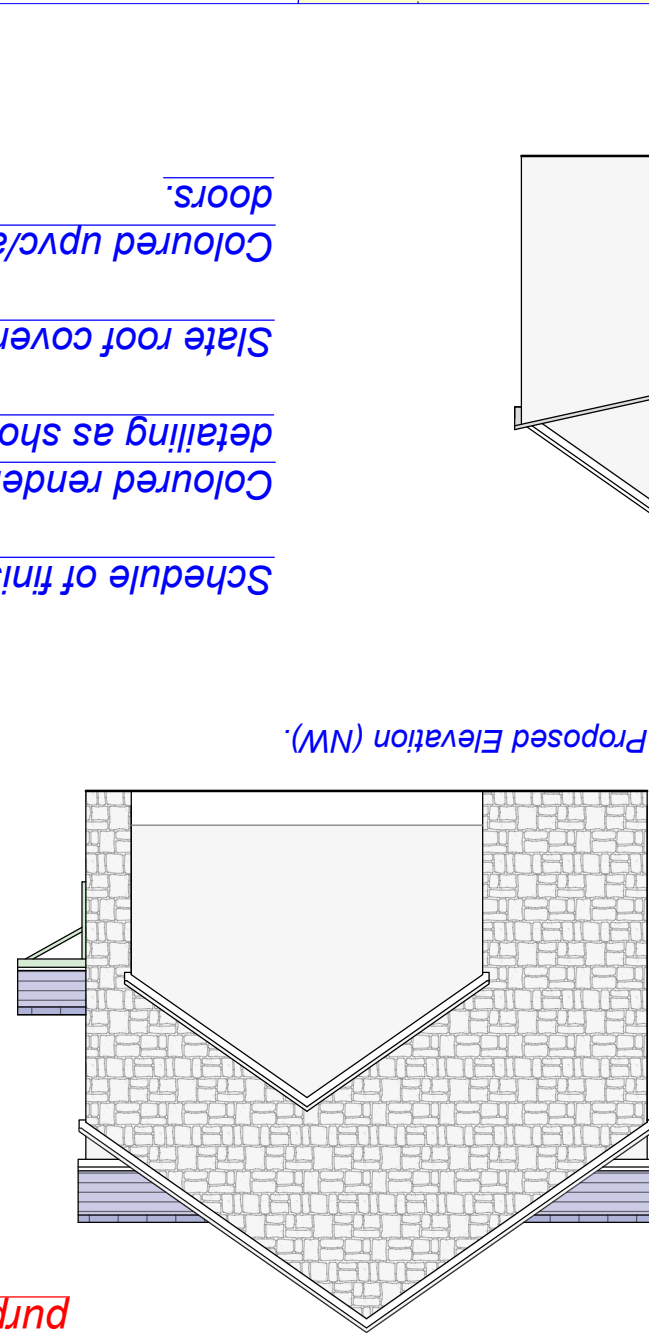
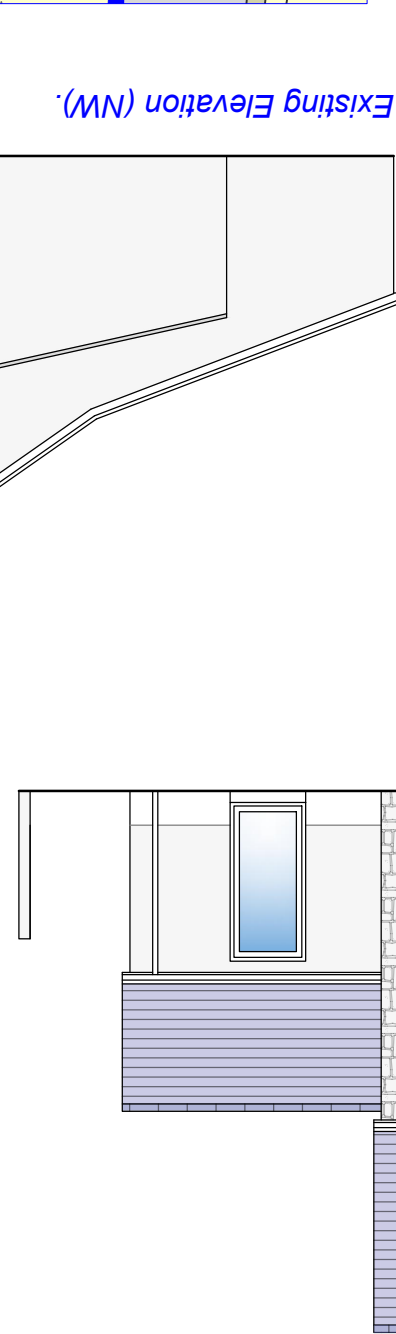
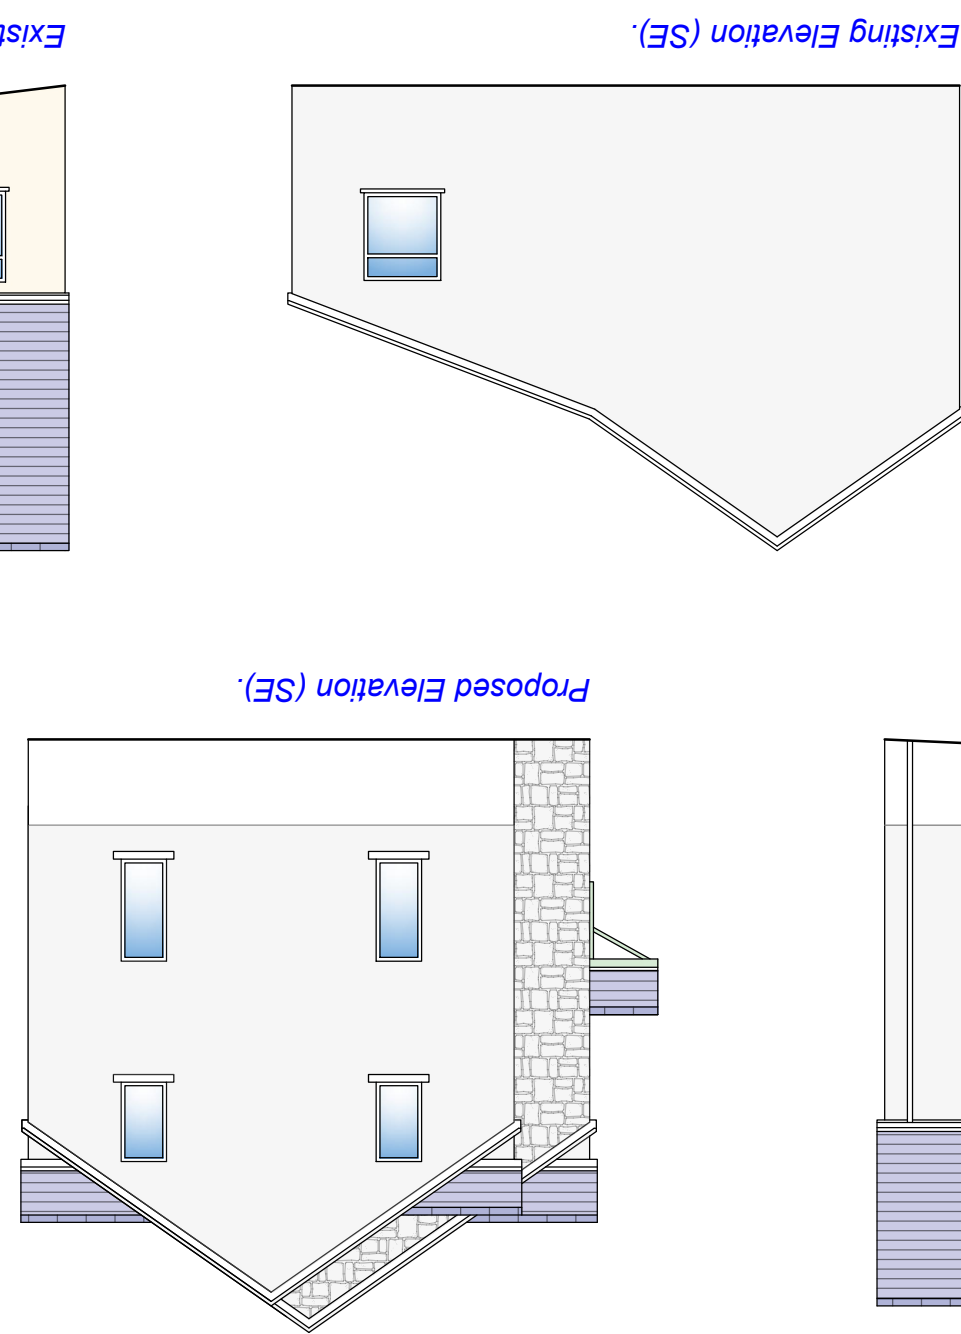
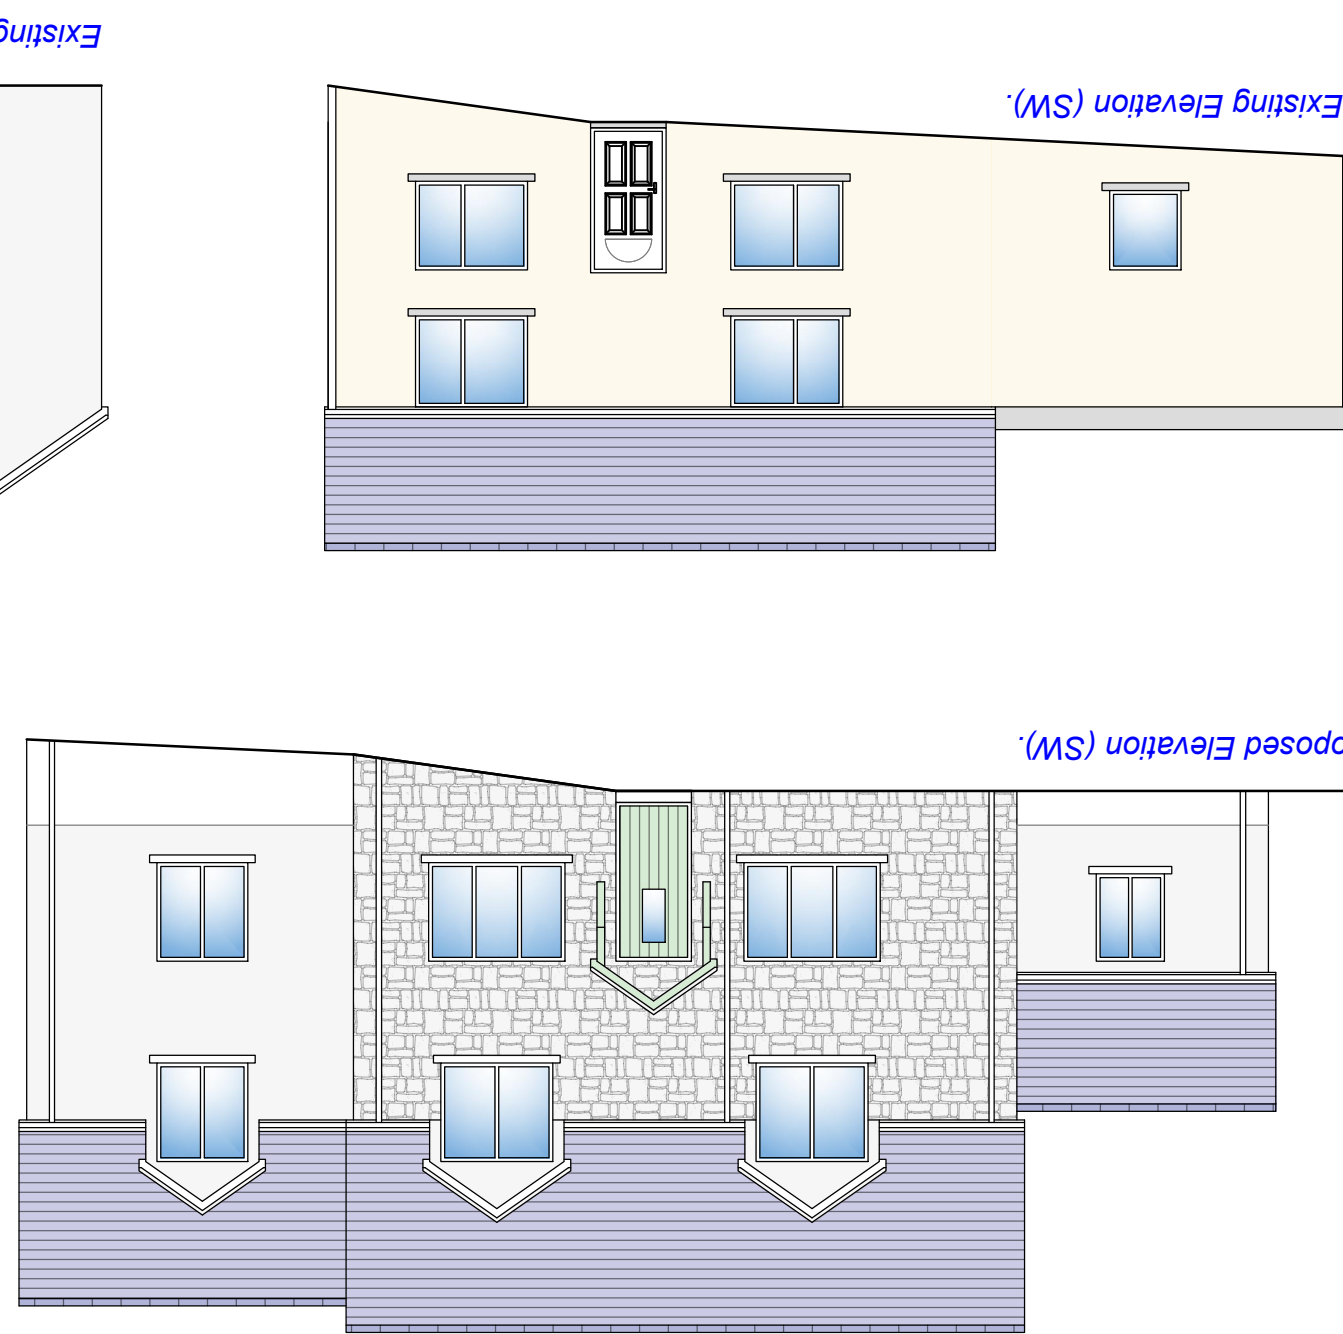
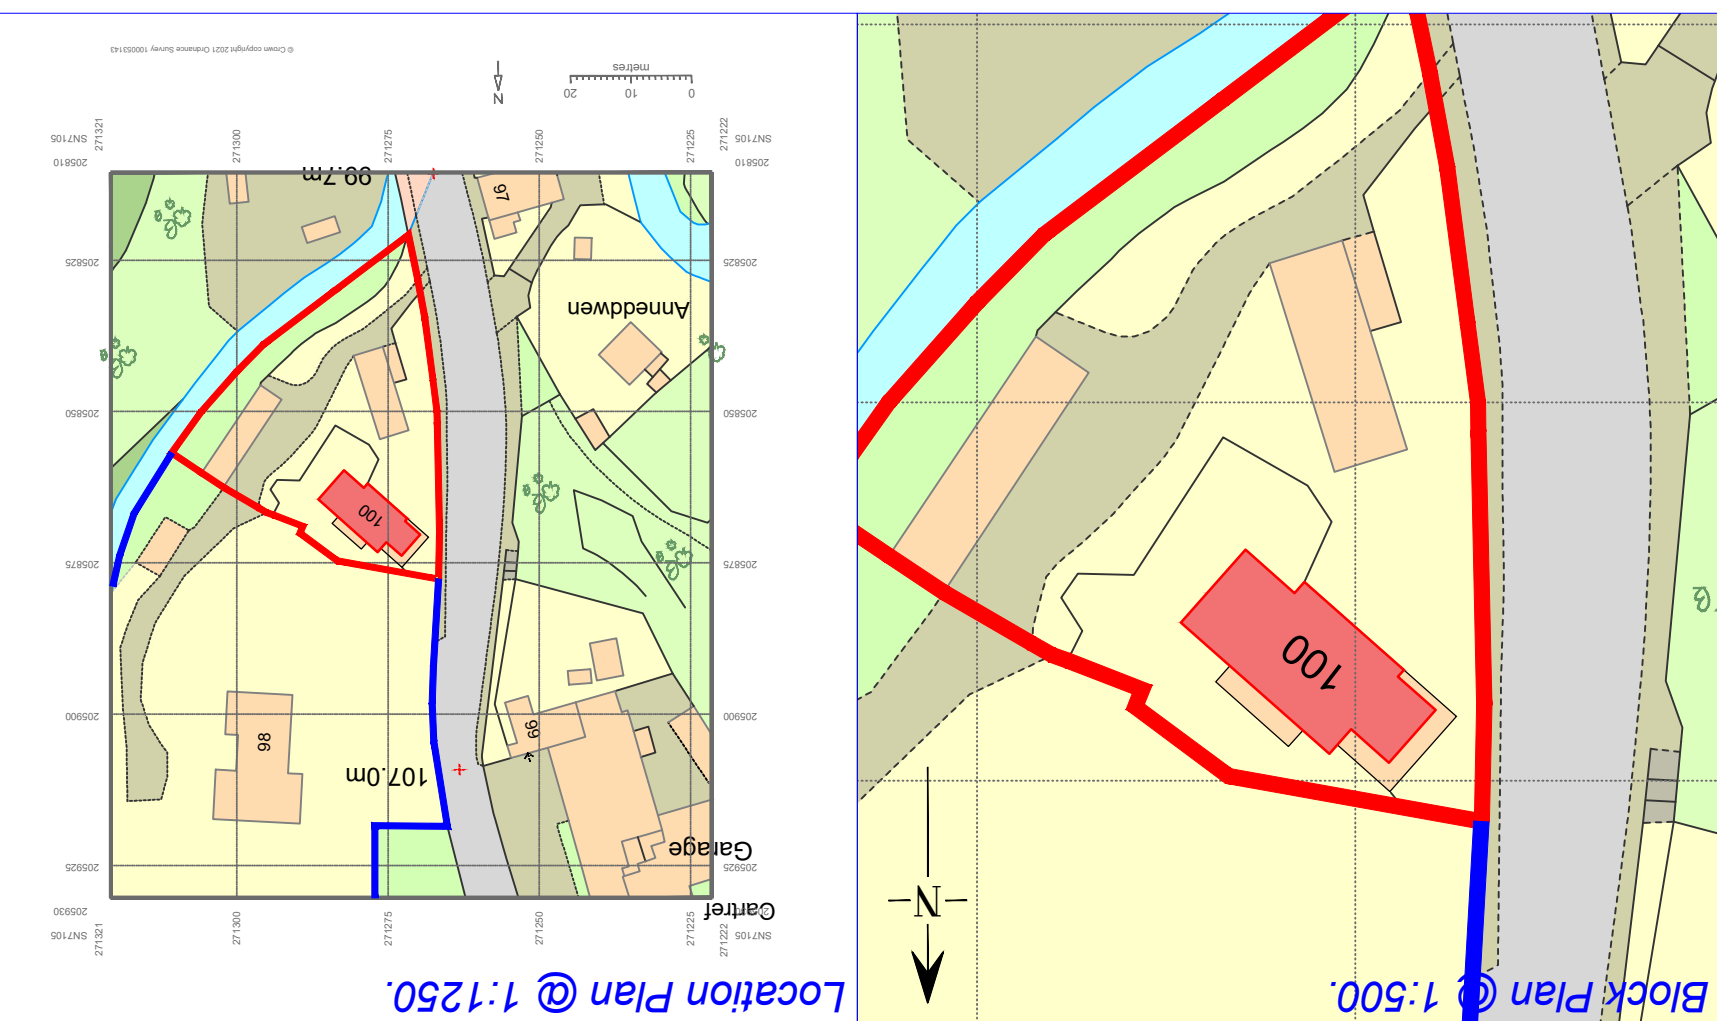
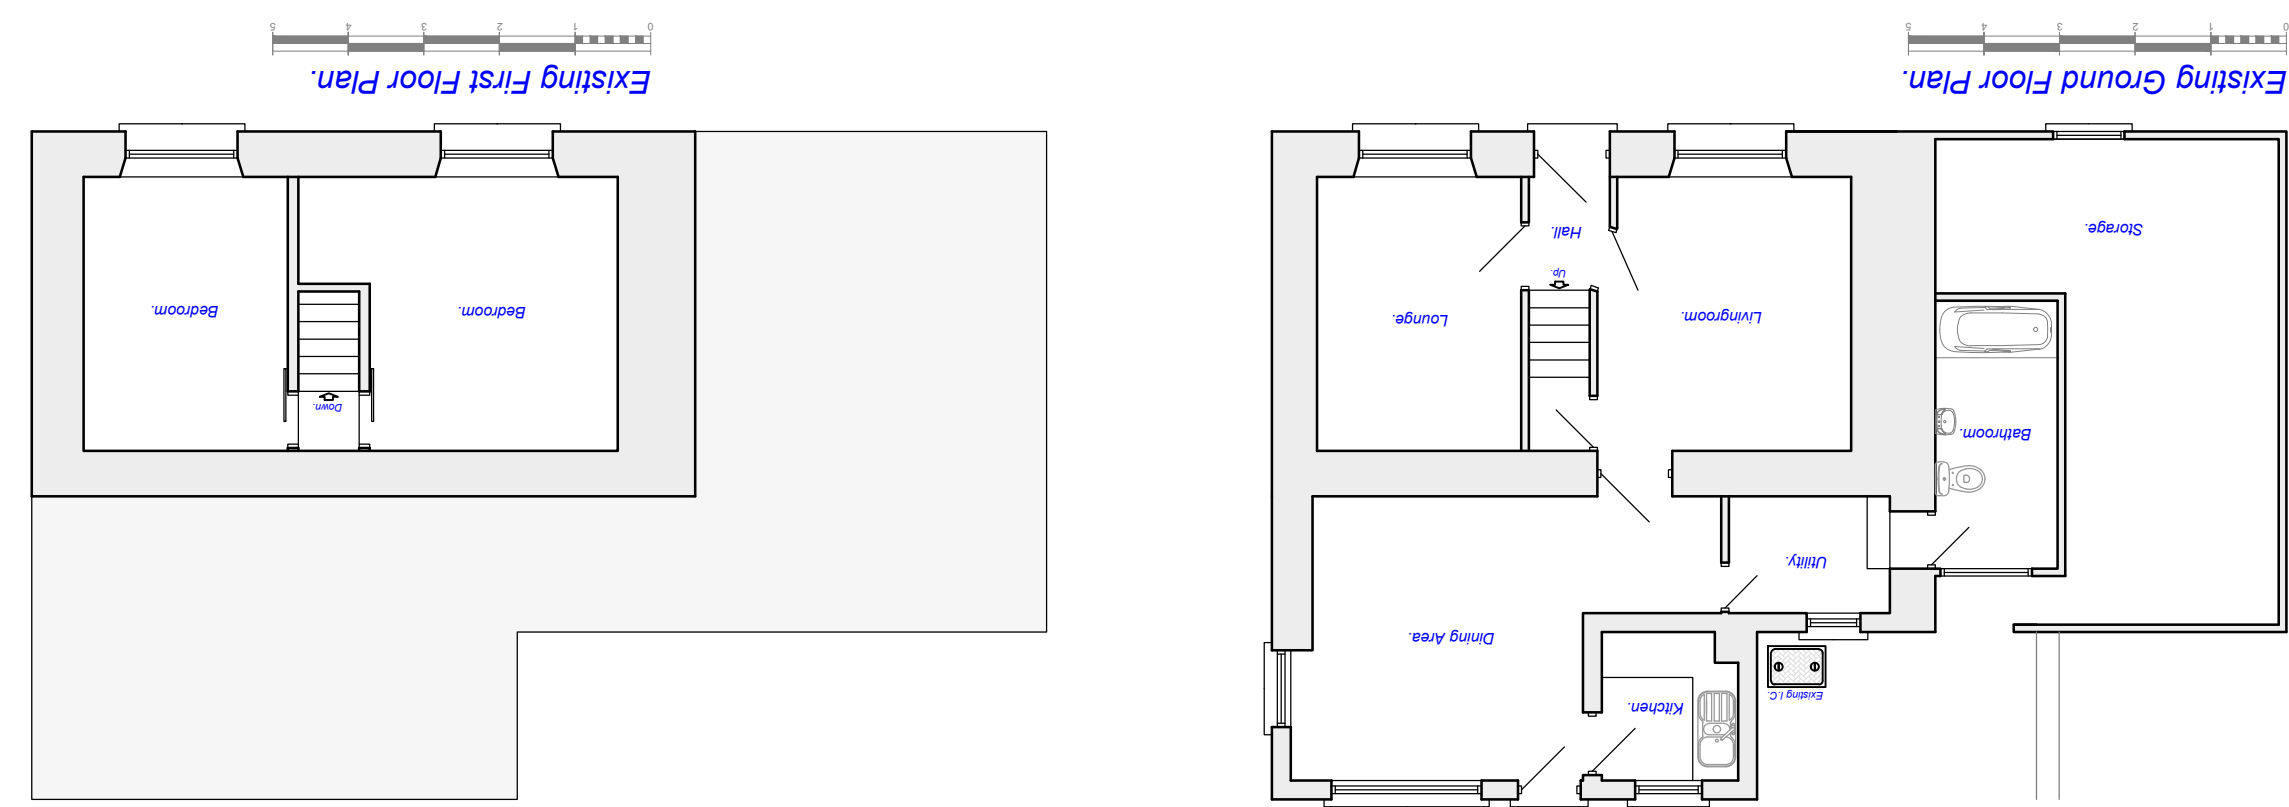
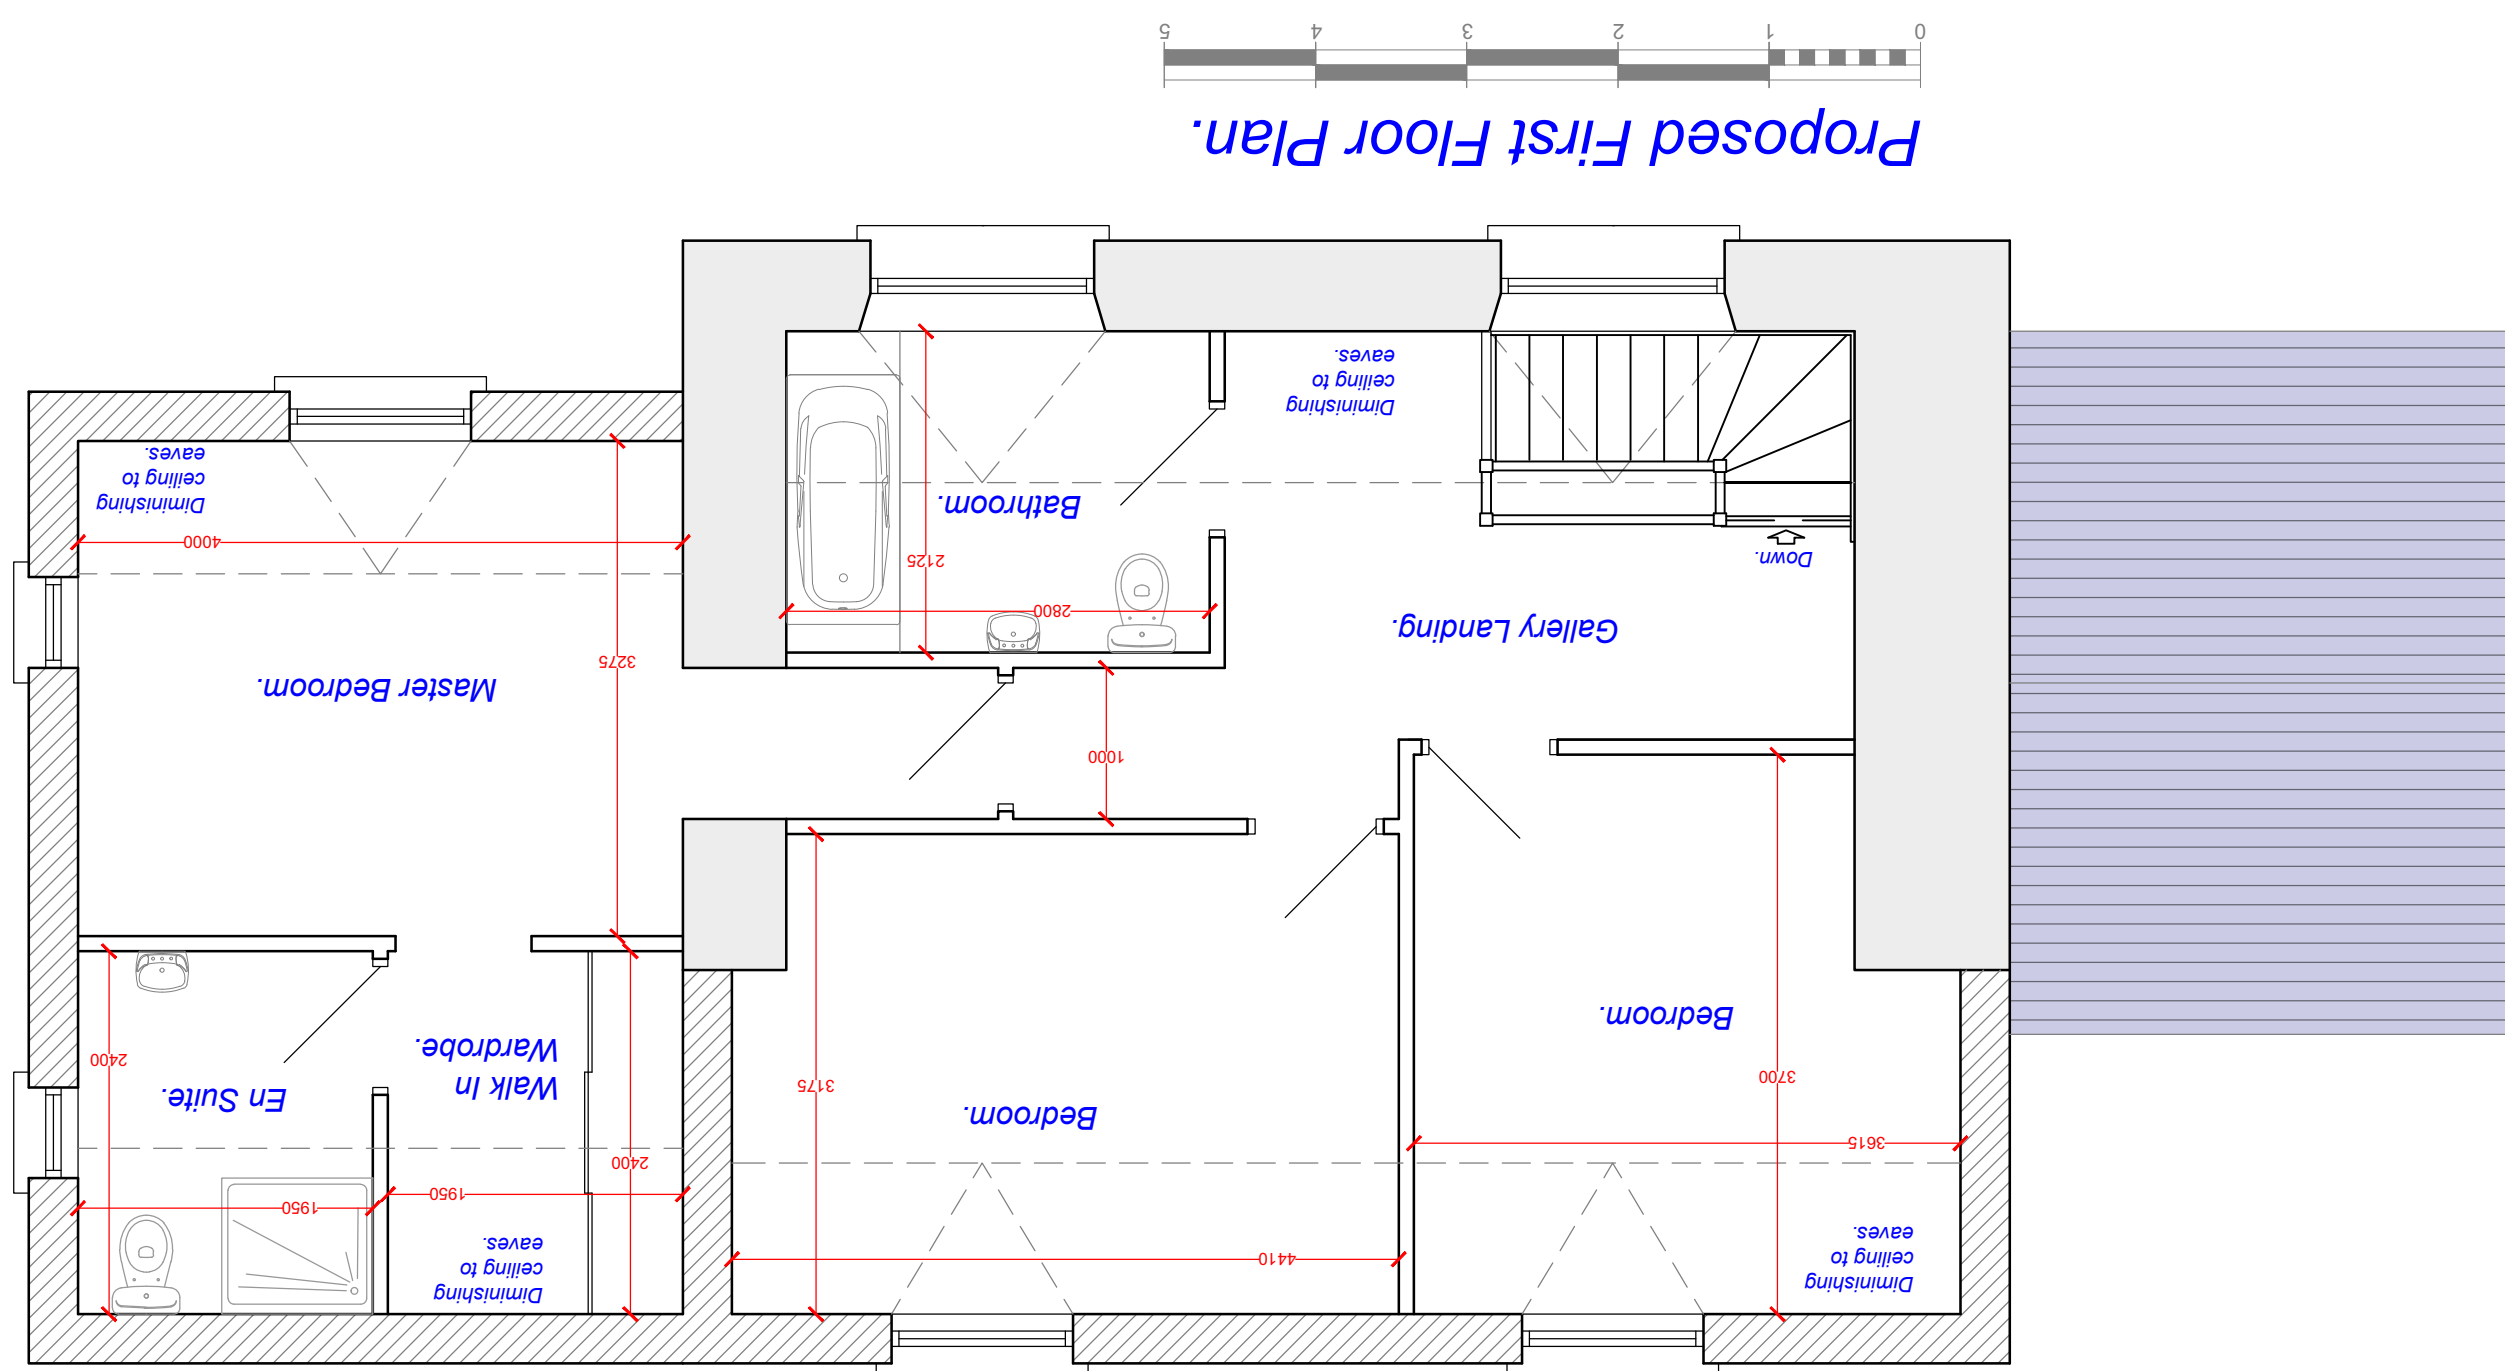


Superseded

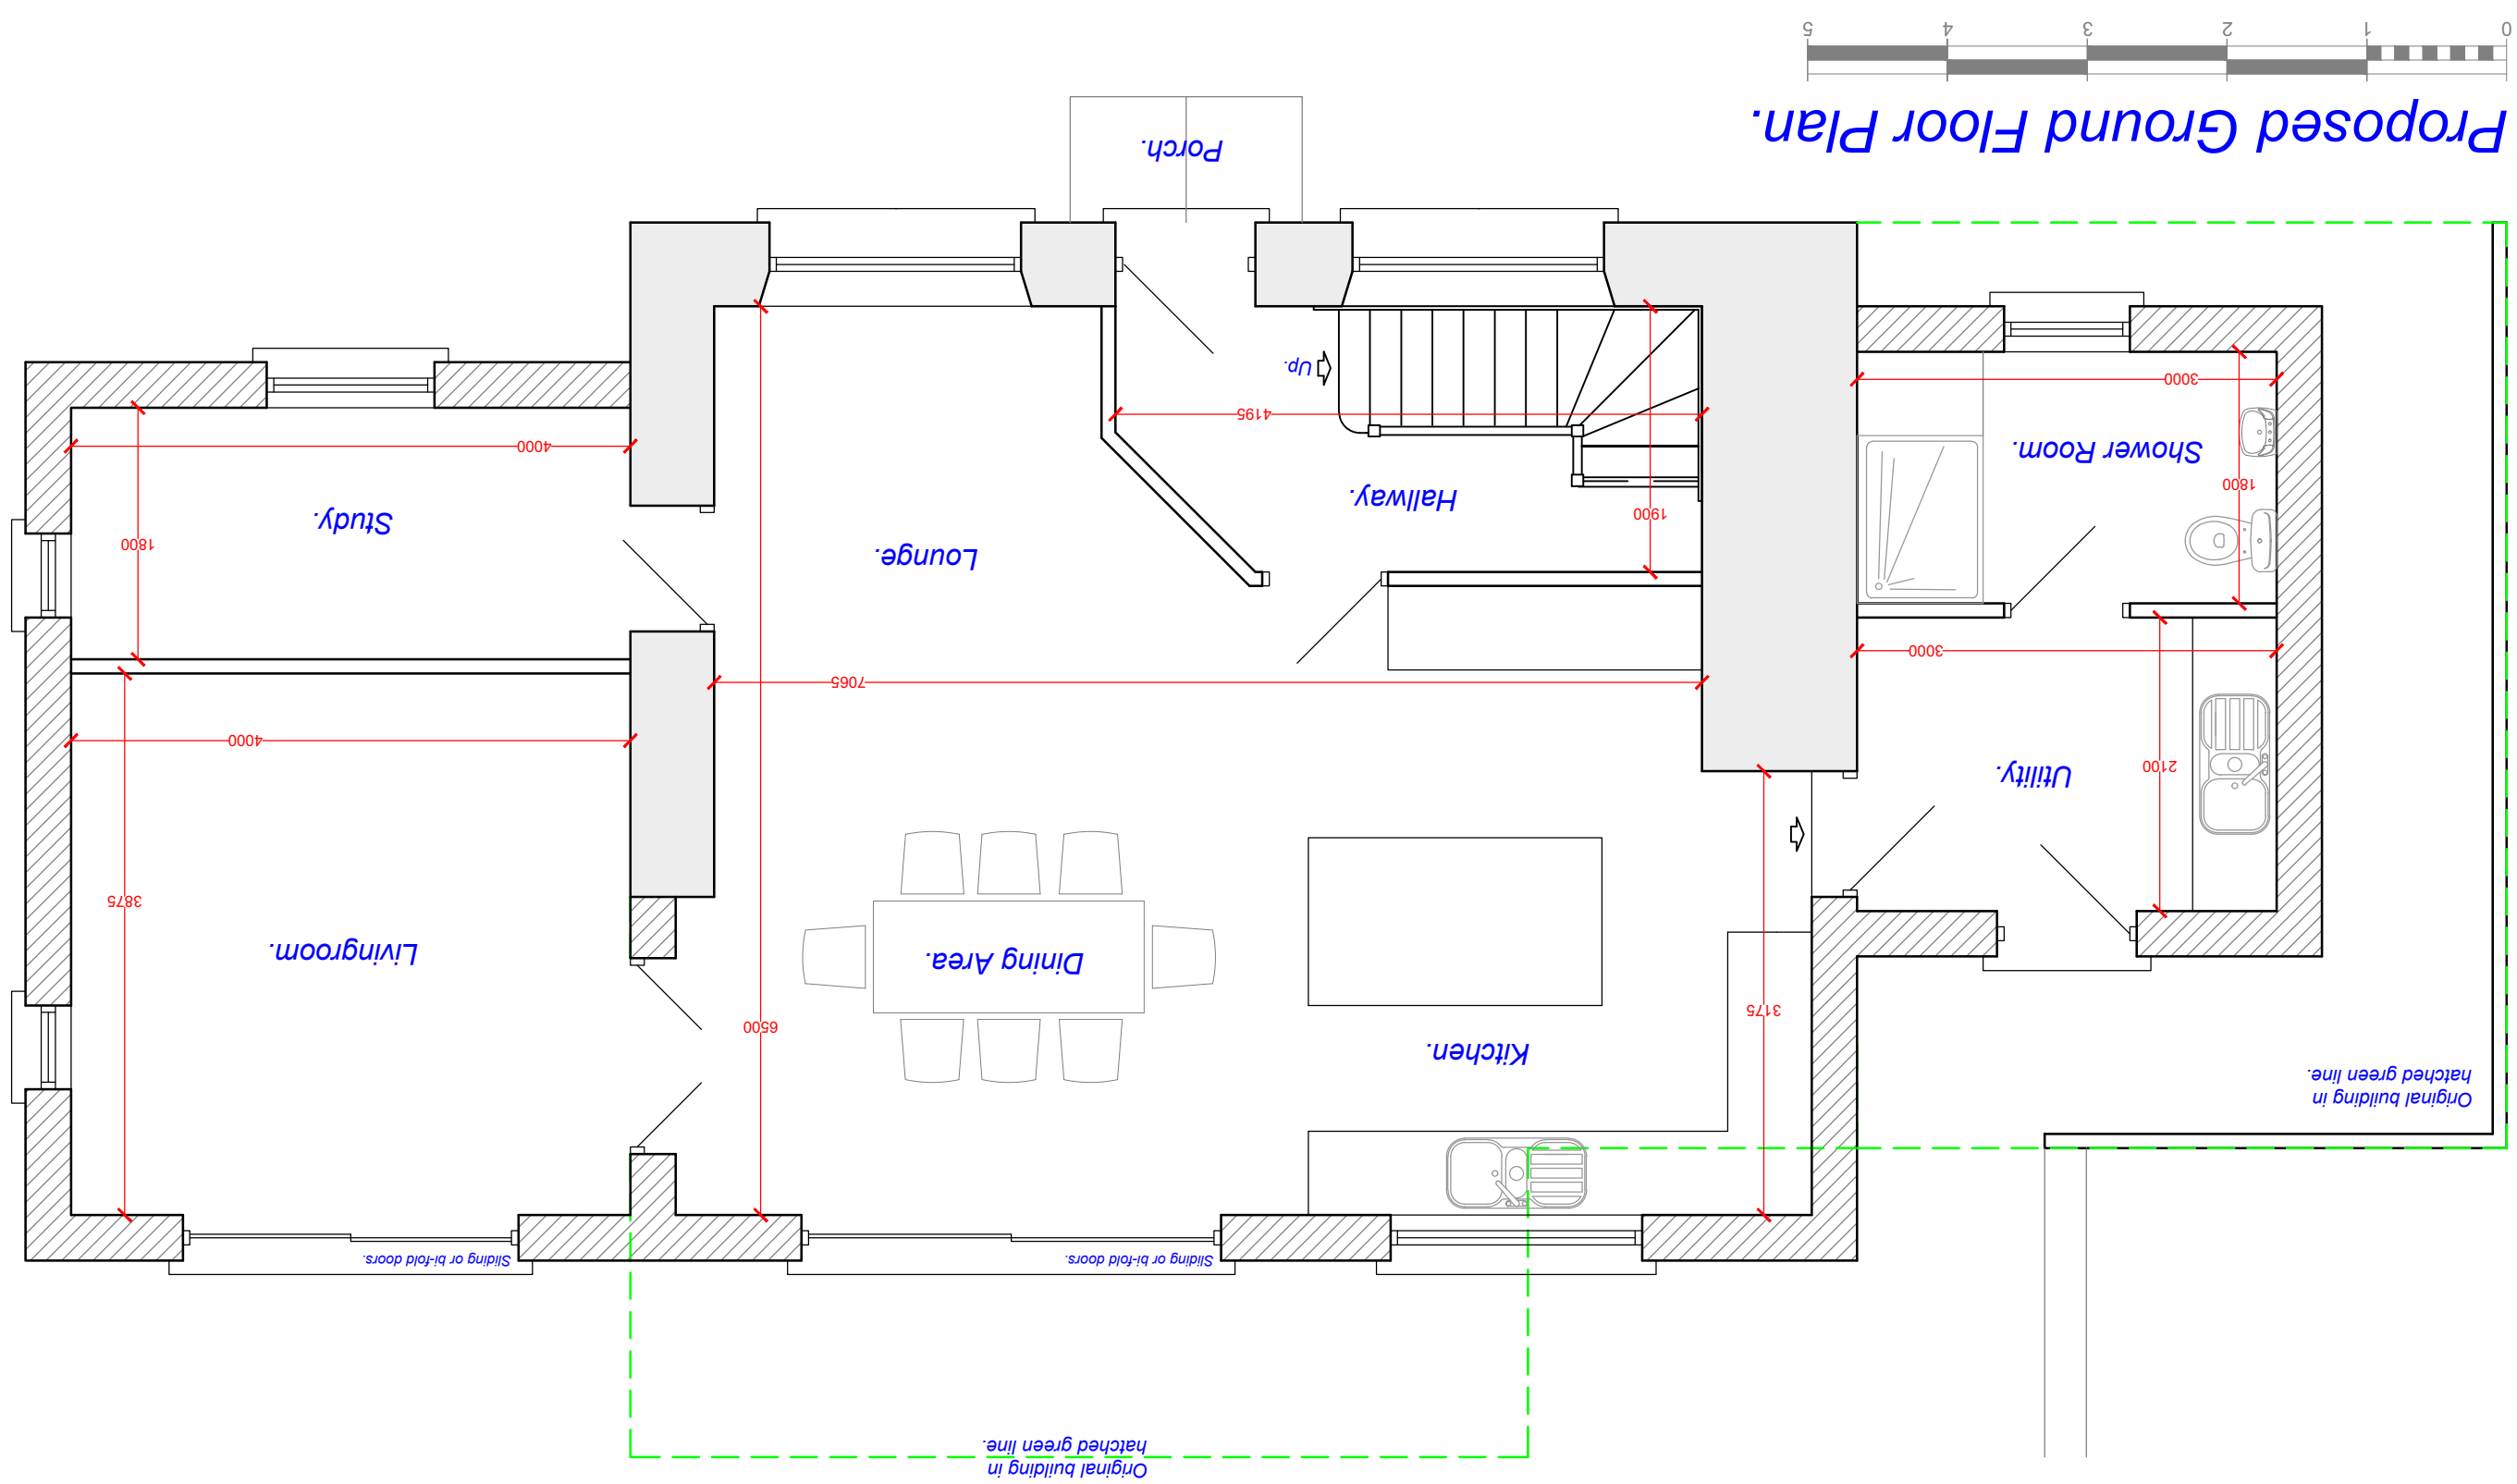

Plans have not received Building Regulations consent & should not be used for construction purposes.

[illegible]

REV	DESCRIPTION	DATE
A	Planning	30.6.21
B		
C		
D		

DR
Design
Architectural Services
Davies Richards Design Ltd.
Mumbles • 01792 347692
Landello • 01958 823351
E-MAIL - info@daviesrichardsdesign.com
WEB - www.daviesrichardsdesign.com

CLIENT : <i>Ellin Walters.</i>	JOB TITLE :
Proposed extension & alterations at: 100 Commercial Road, Rydytro. S48 4SS.	DRAWING TITLE : <i>Existing & Proposed Plans & Elevations.</i>
DRAWING STATUS : <i>Planning.</i>	

DO NOT USE FOR CONVEYANCING PURPOSES	
PLAN No	1681-01
REVISION	A
DRAWN BY: G.R.R.	
DATE:	April '21.
SCALE: 1:50, 1:100 & as shown.	
Sheet paper size - A1	