
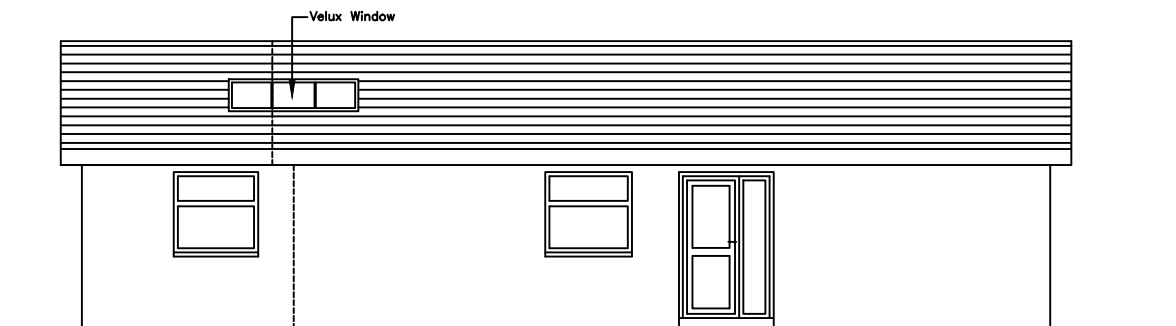
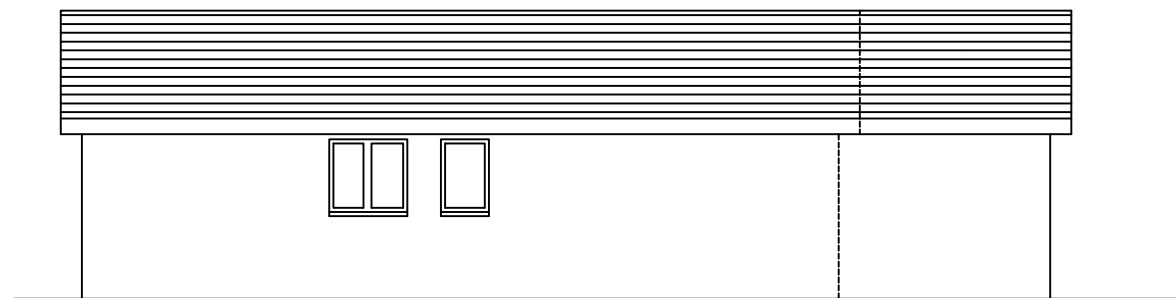
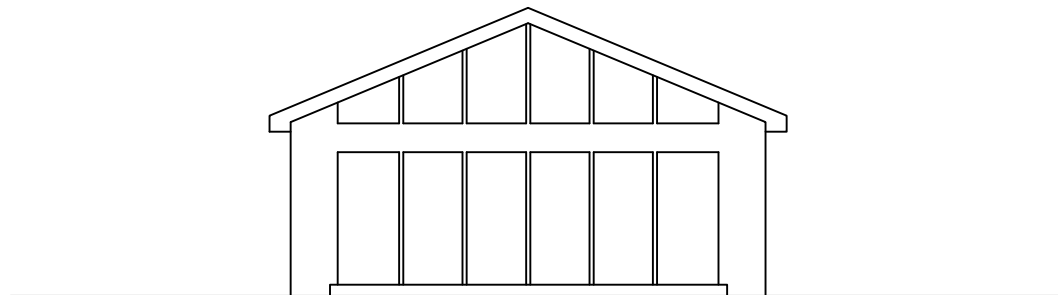
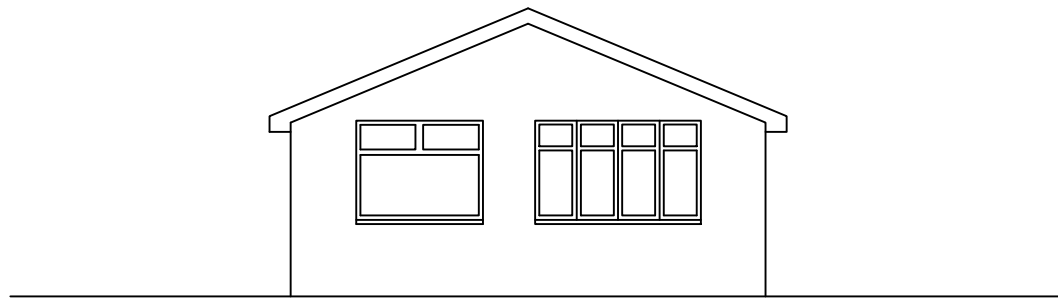


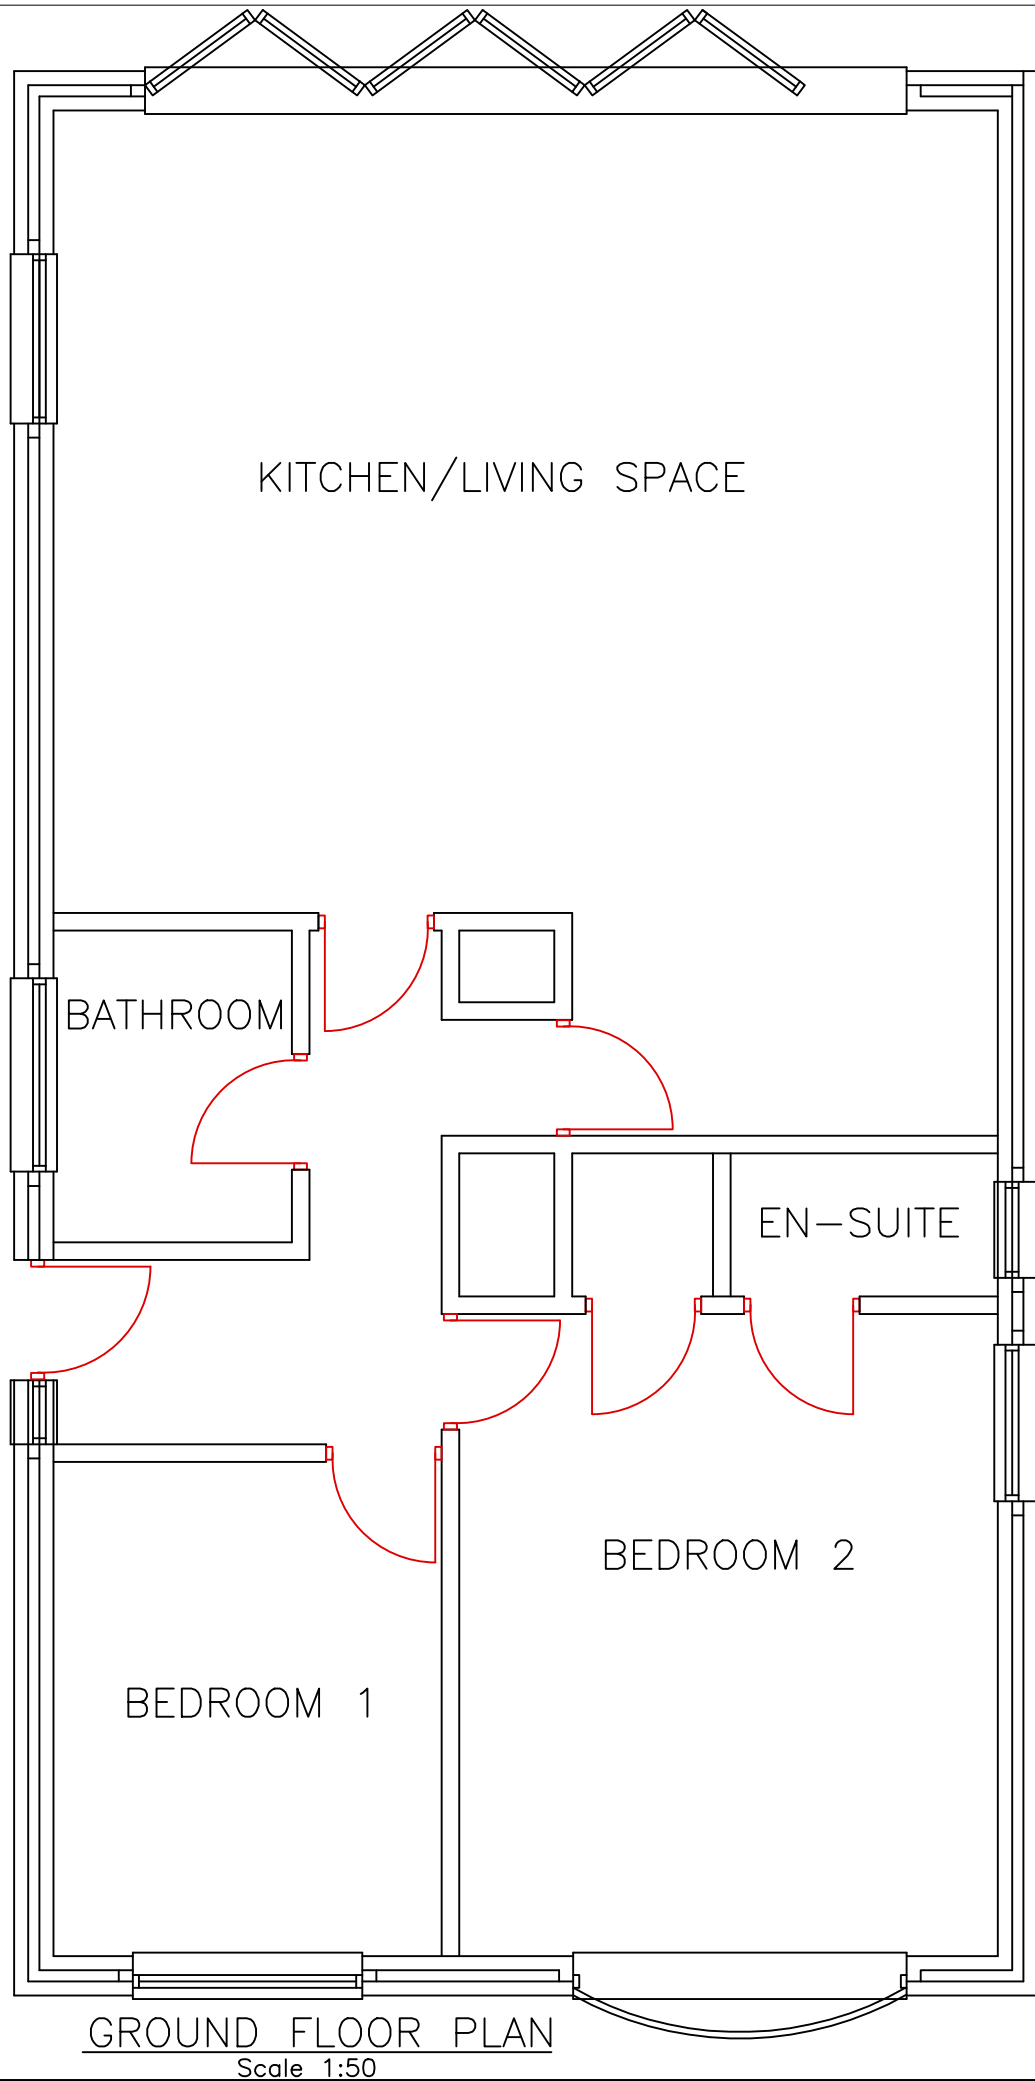

NOTES:-

PLANNING

CLIENT:

Mr S.B. Parfitt
85 Brookfield, Neath
SA10 7EL

JOB TITLE:

NEW EXTENSION

DRAWING TITLE:

PROPOSED PLANS, ELEVATIONS

SCALES:

1:50, 1:100

DATE :

07.01.21

DRAWN BY:

TELEPHONE:

DRAWING NUMBER:

01