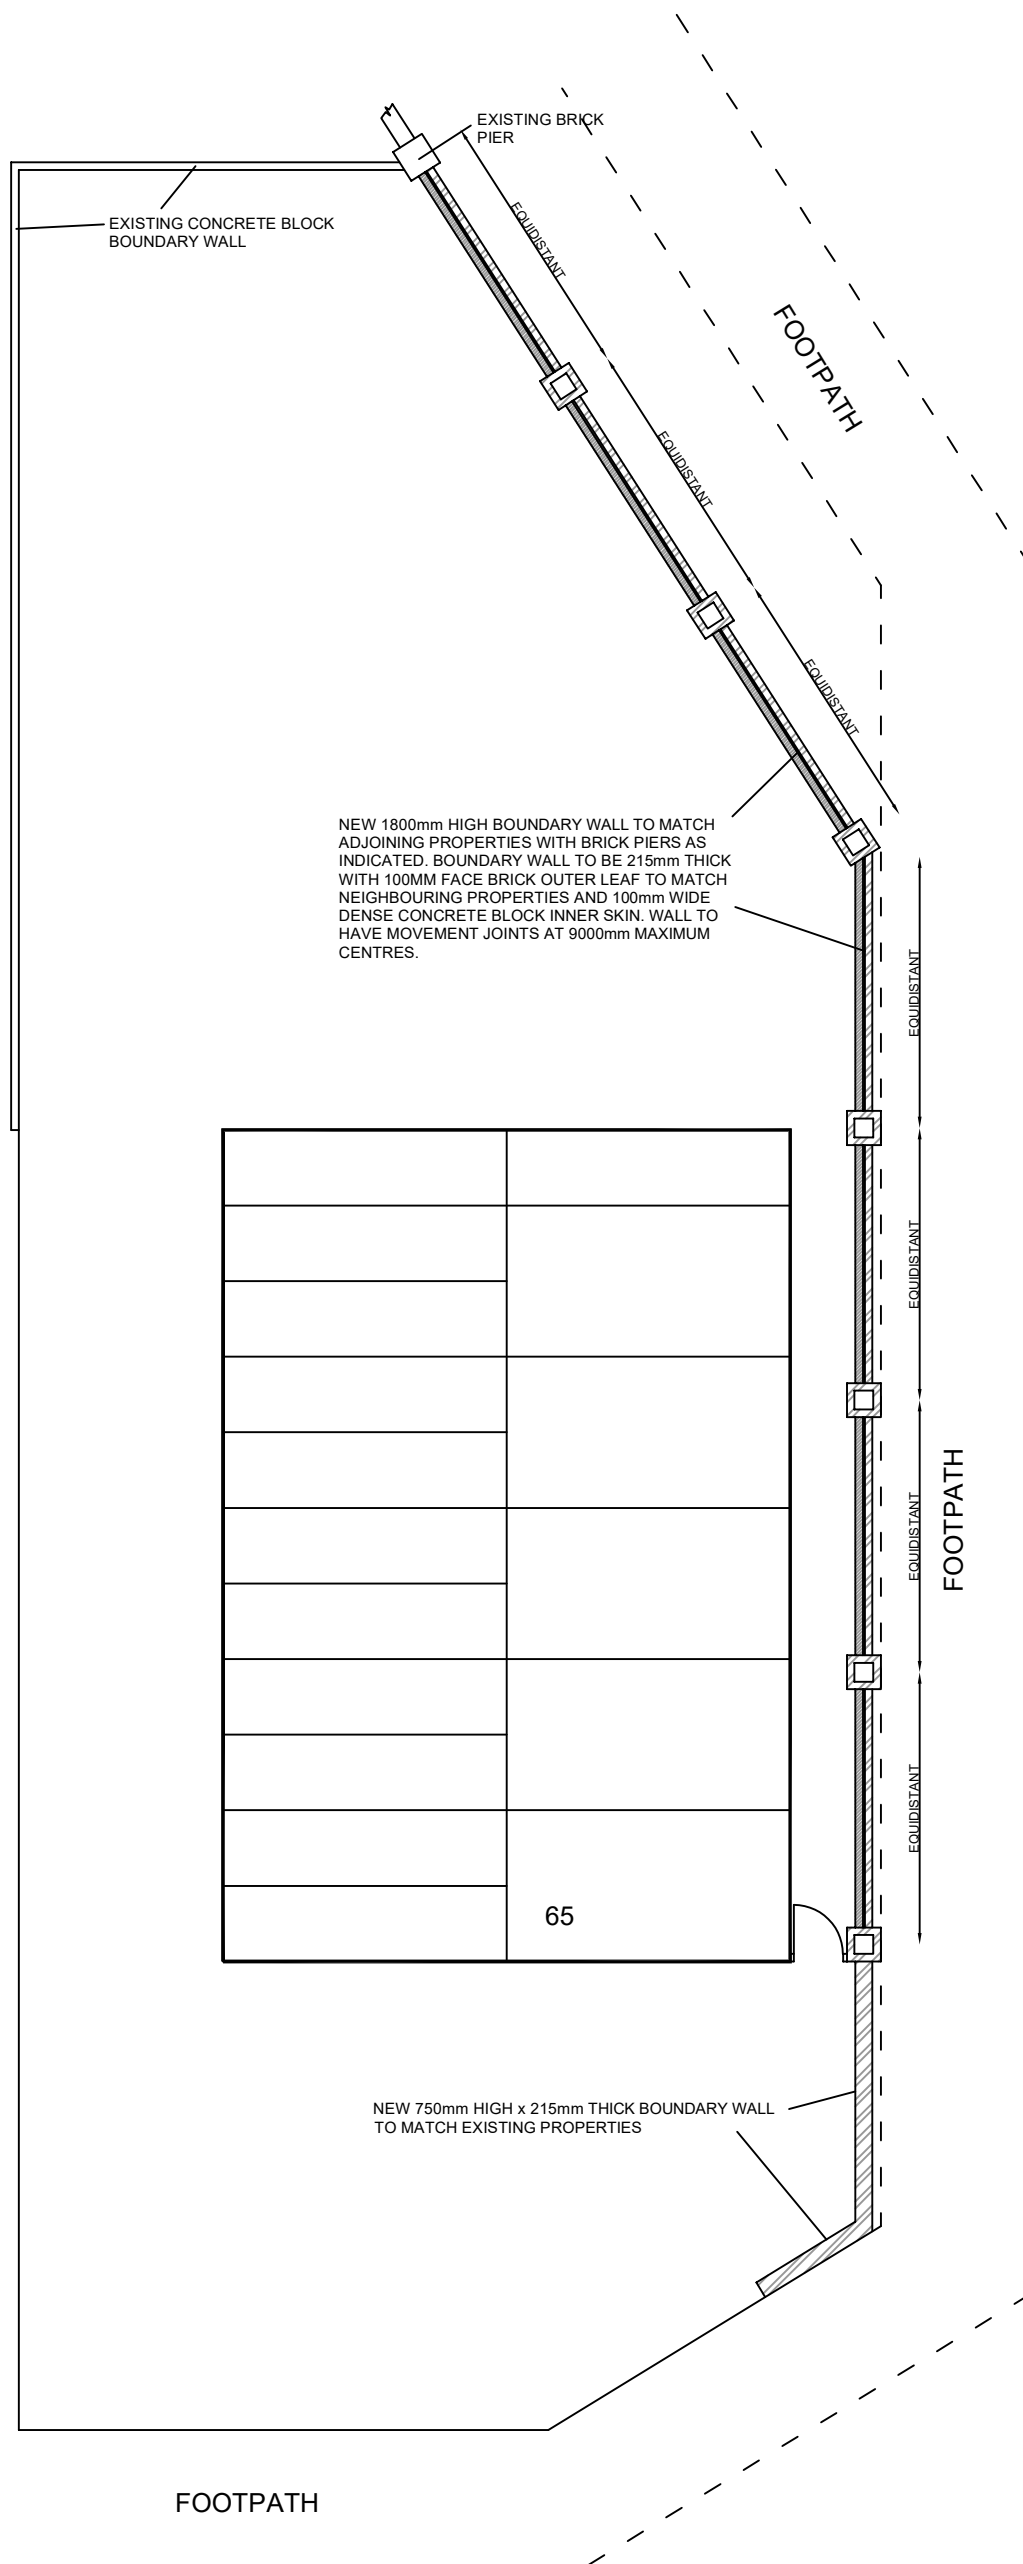


TYPICAL BOUNDARY WALL ELEVATION

SITE LAYOUT

SCALE 1:100