


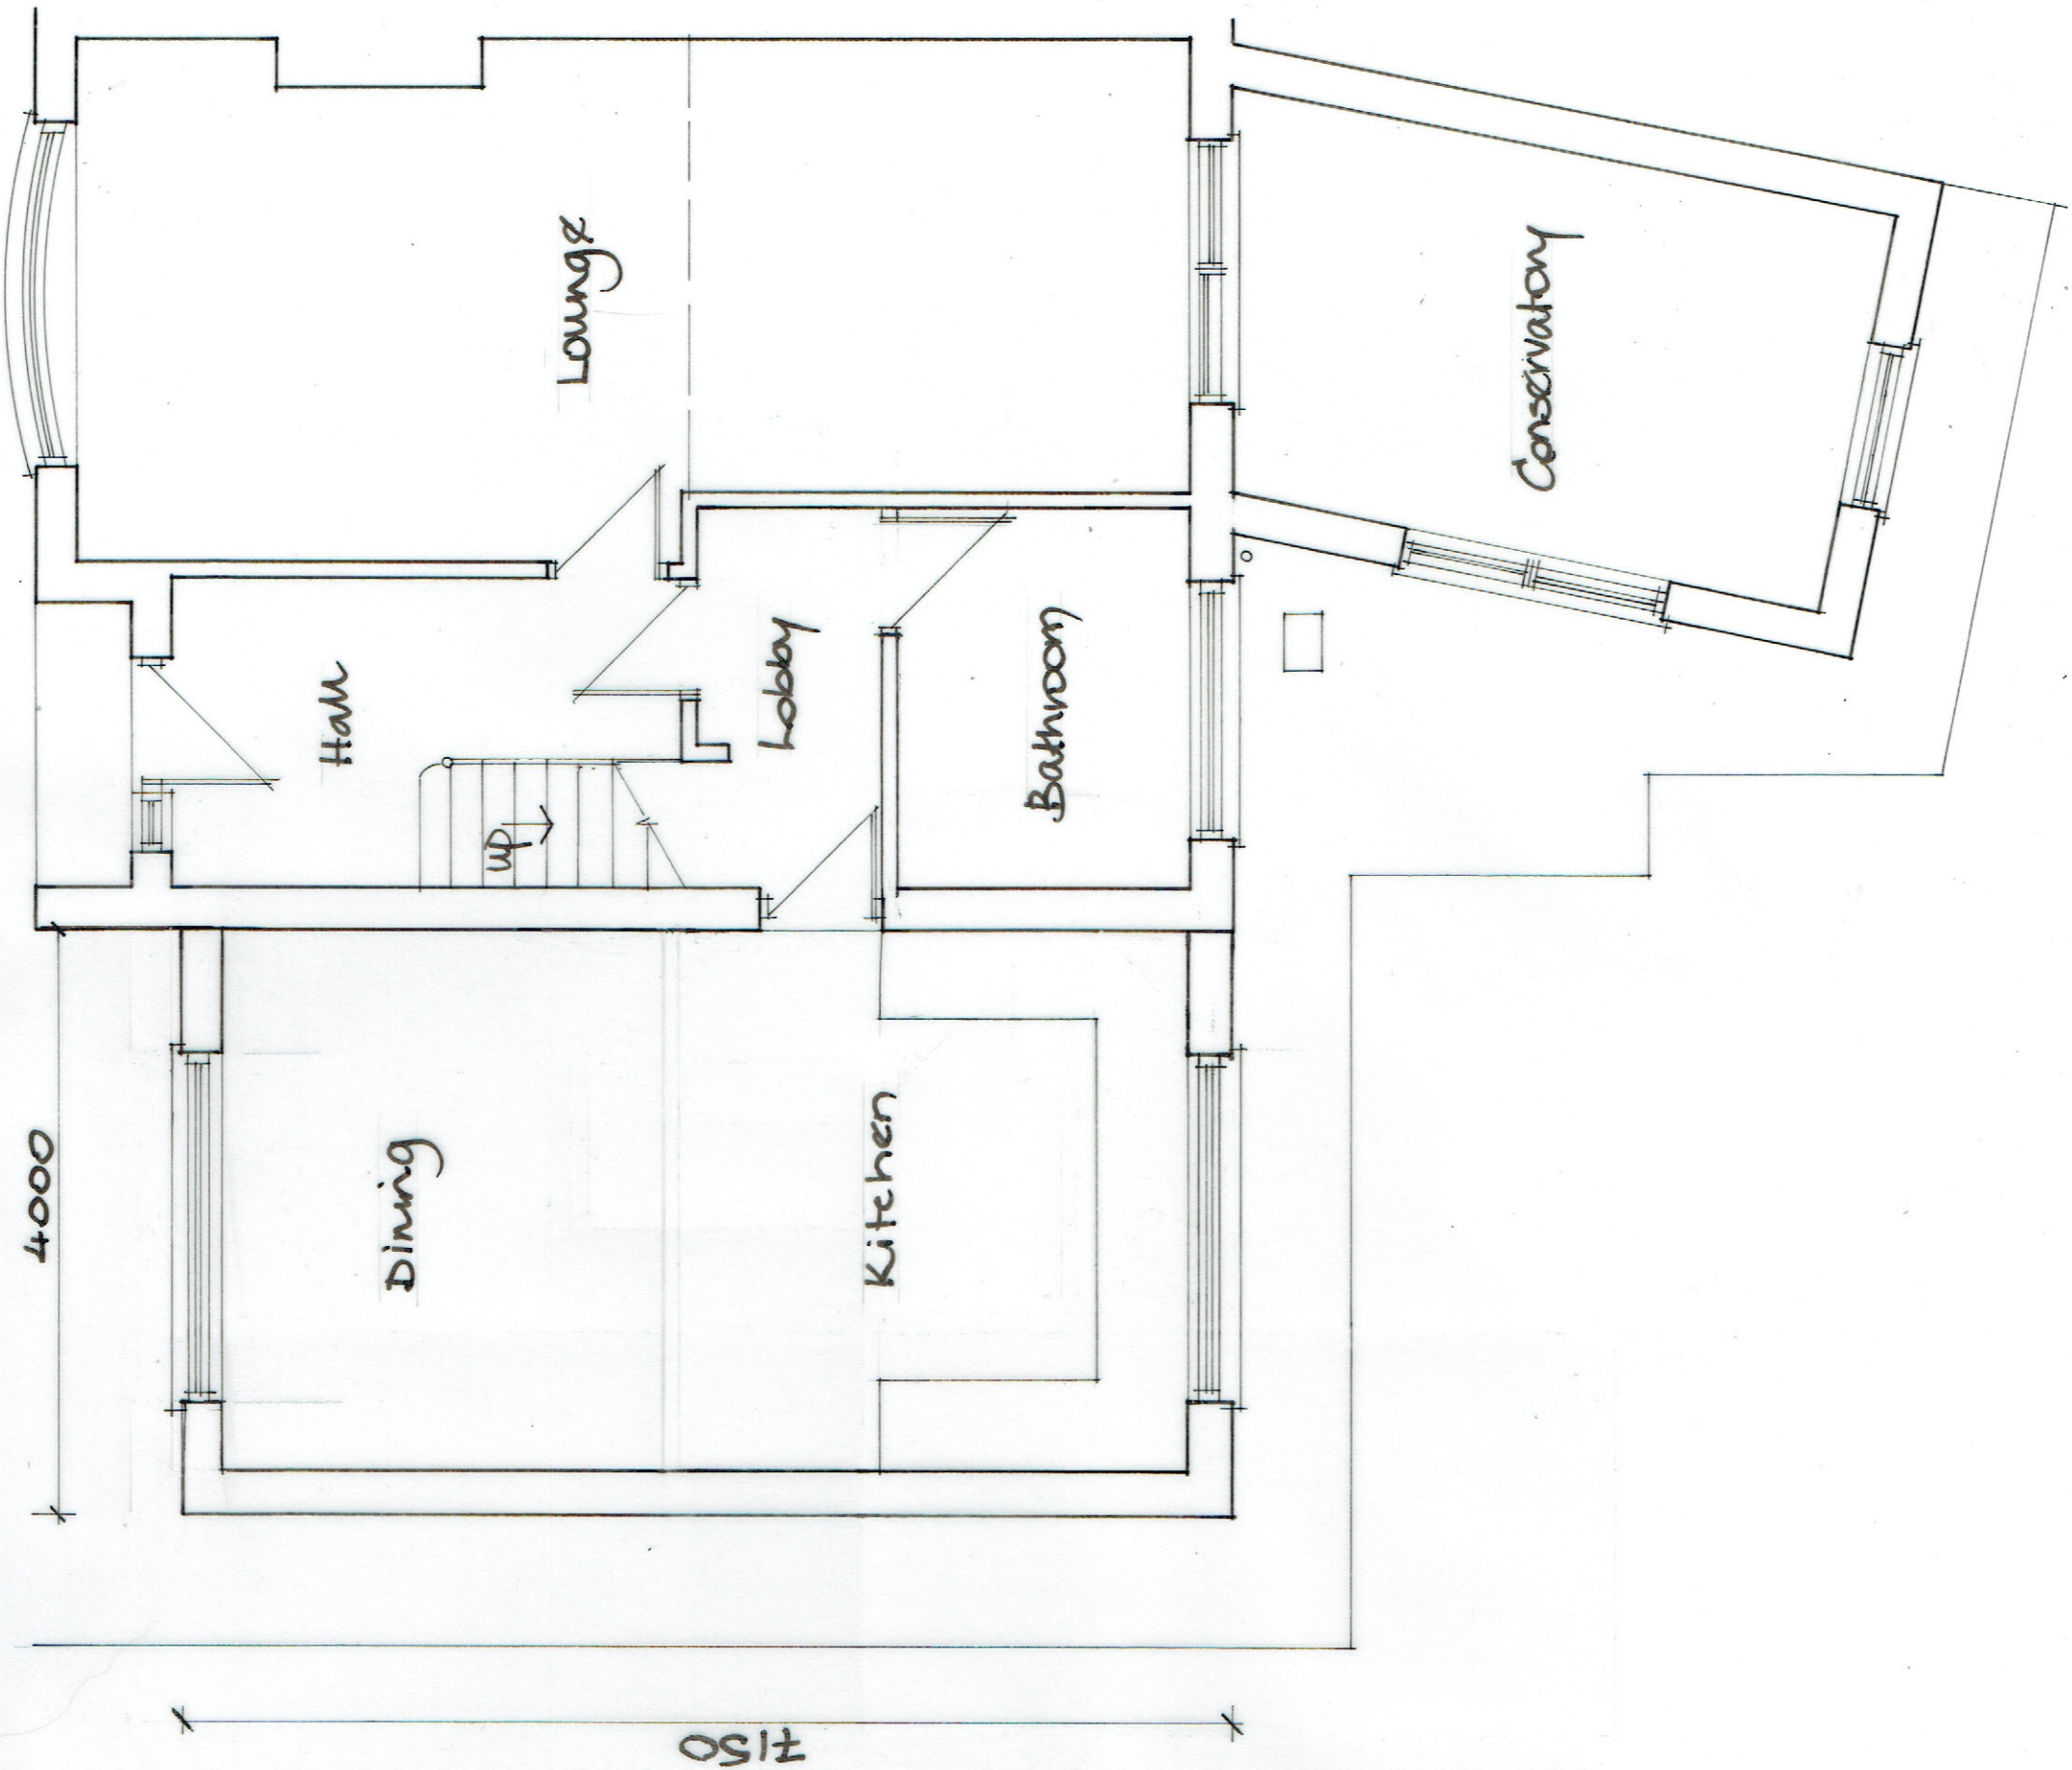

Proposed Ground Floor

Scale : 1/50