
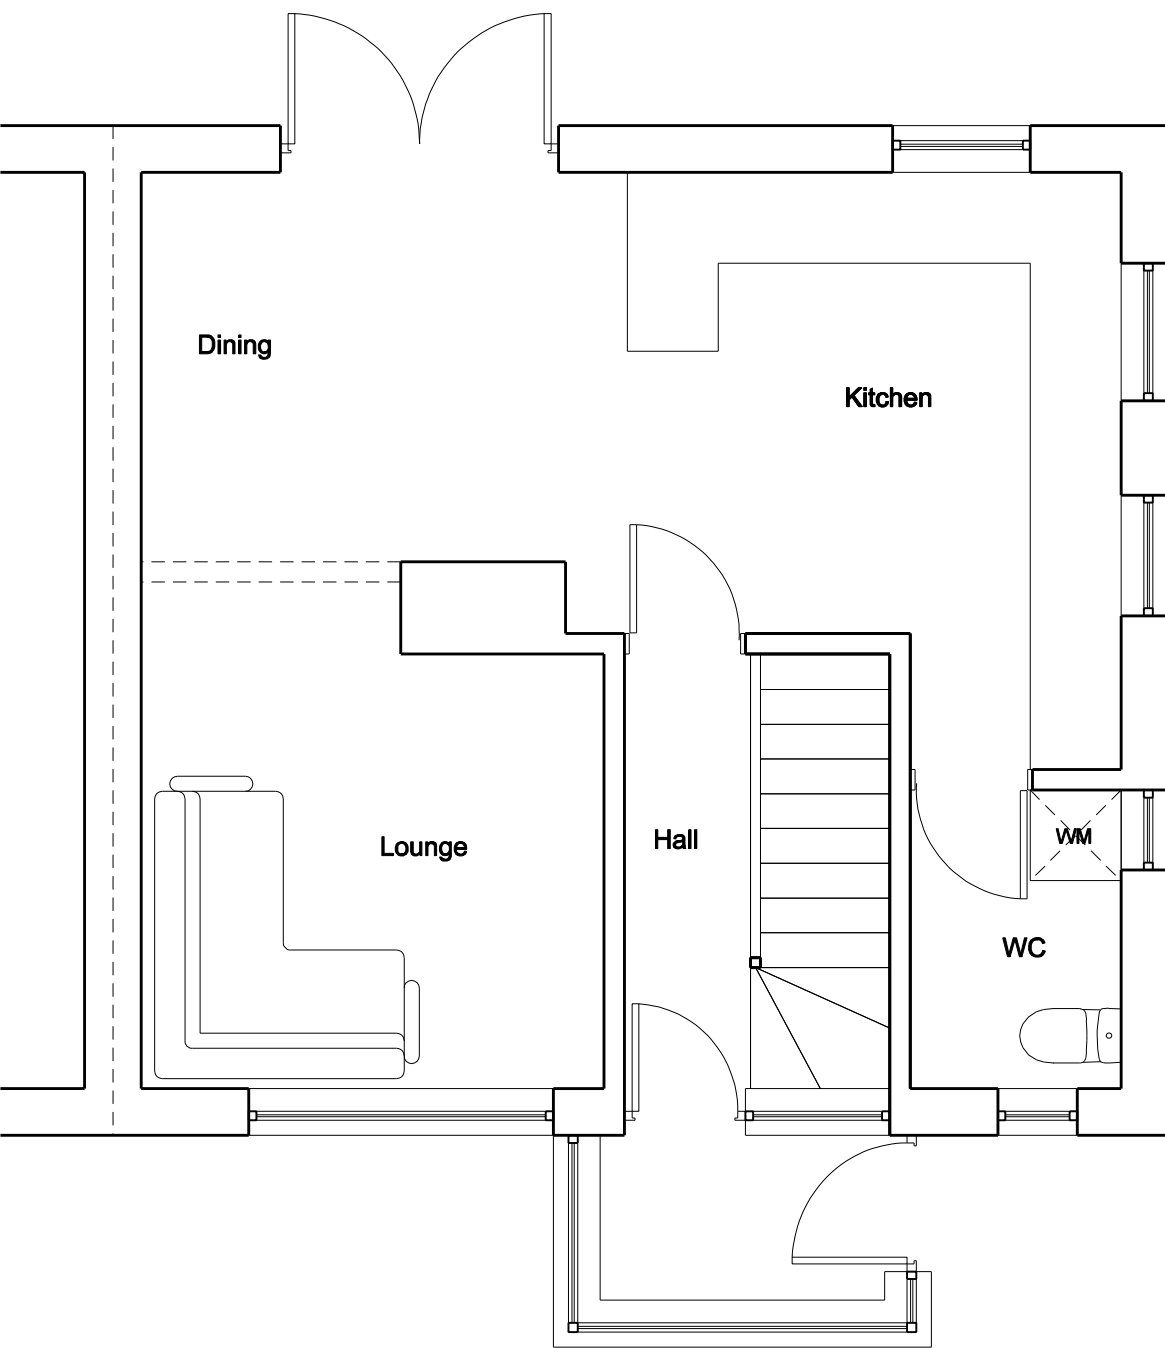
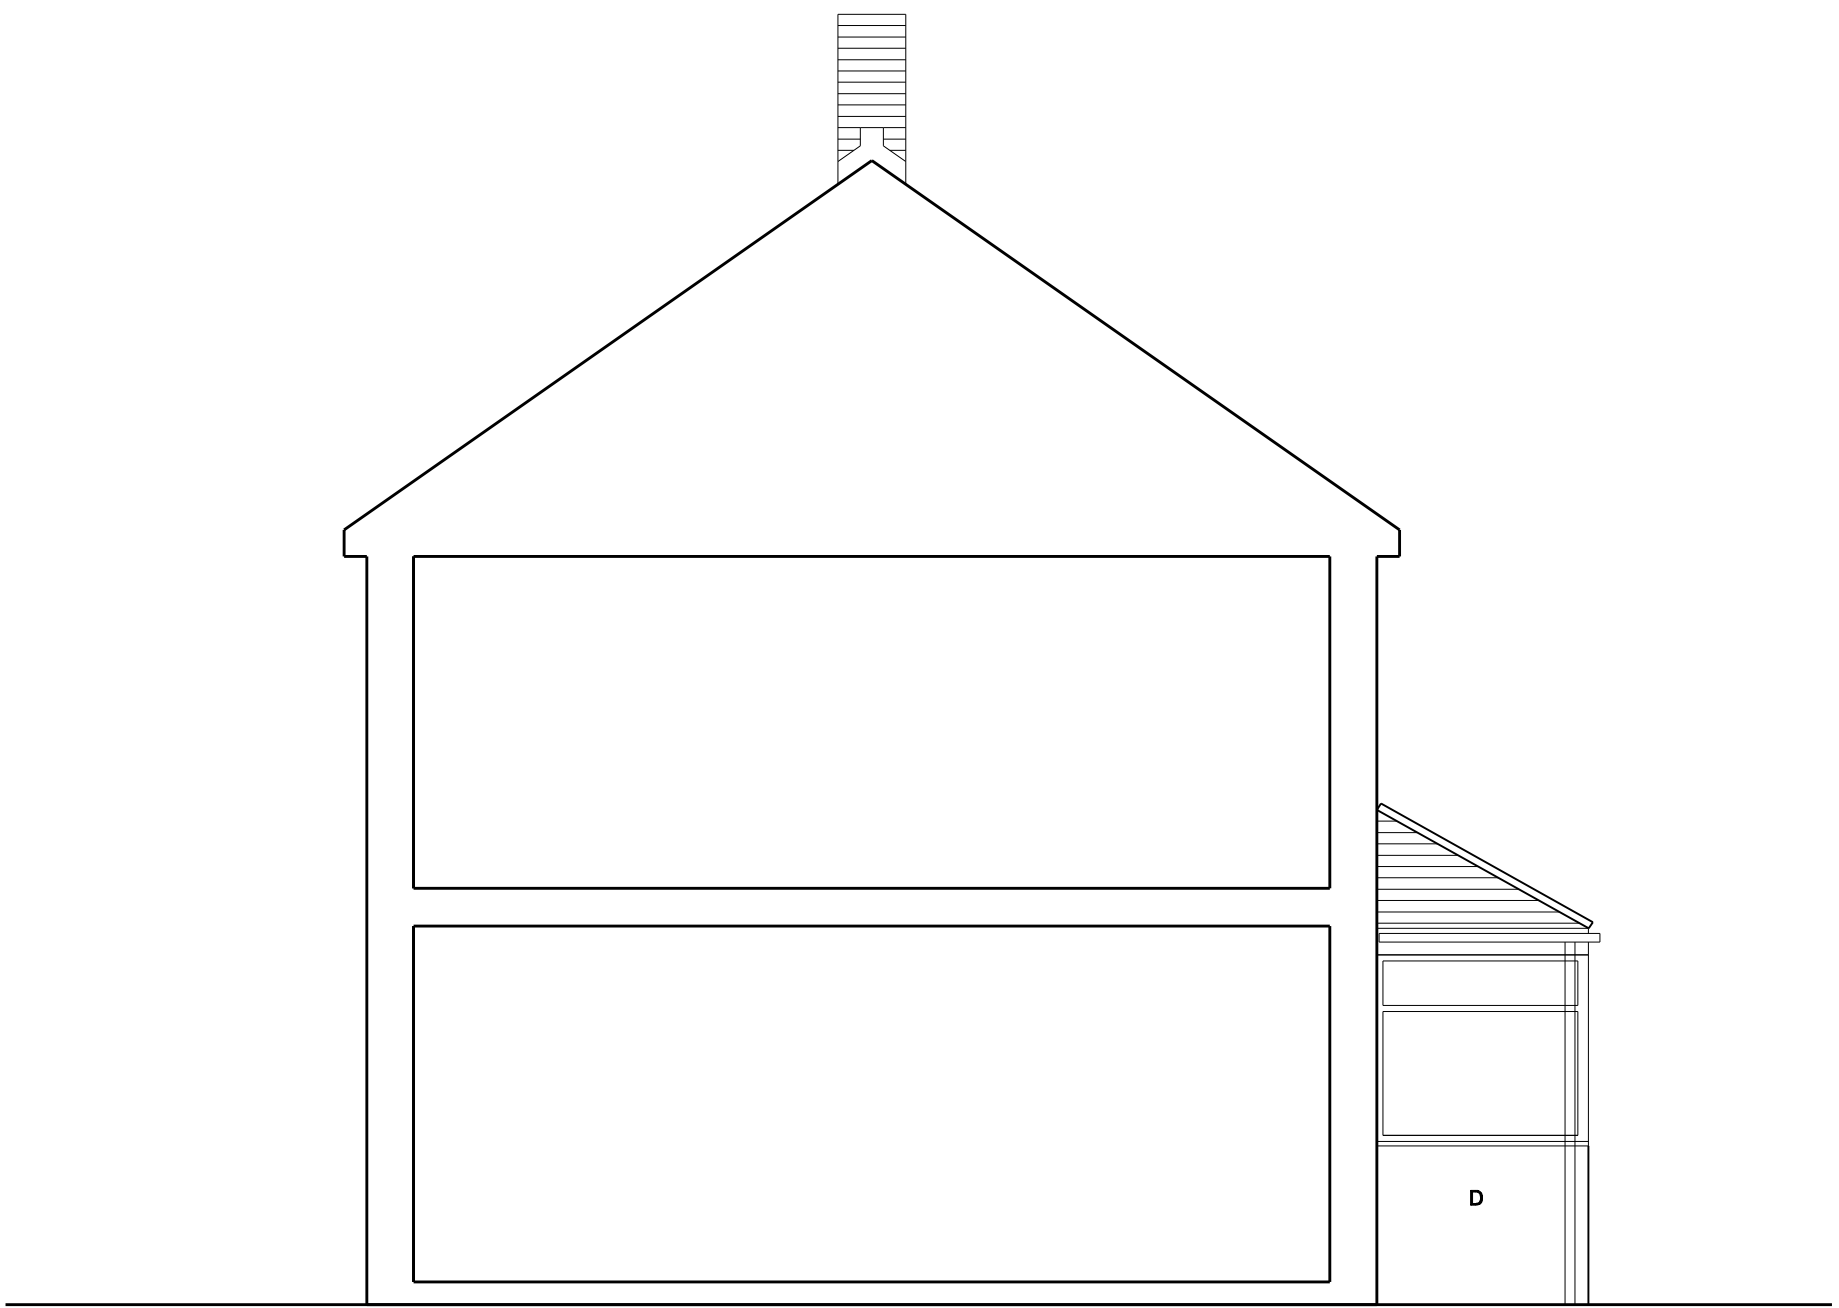


Existing Finishes Schedule

- A Roof covering:
 Tiles to match existing, colour Smooth Brown.
- B External walls:
 Sand Cement Render - Colour: Cream
- C Brickwork:
 Red
- D Stonework:
 Grey
- Windows:
Double glazed Brown PVCu double glazed windows.
- Fascias/Soffits:
White PVCu Fascia, Soffit & Bargeboards.
- Rain water goods:
Half round White PVCu guttering & downpipes.

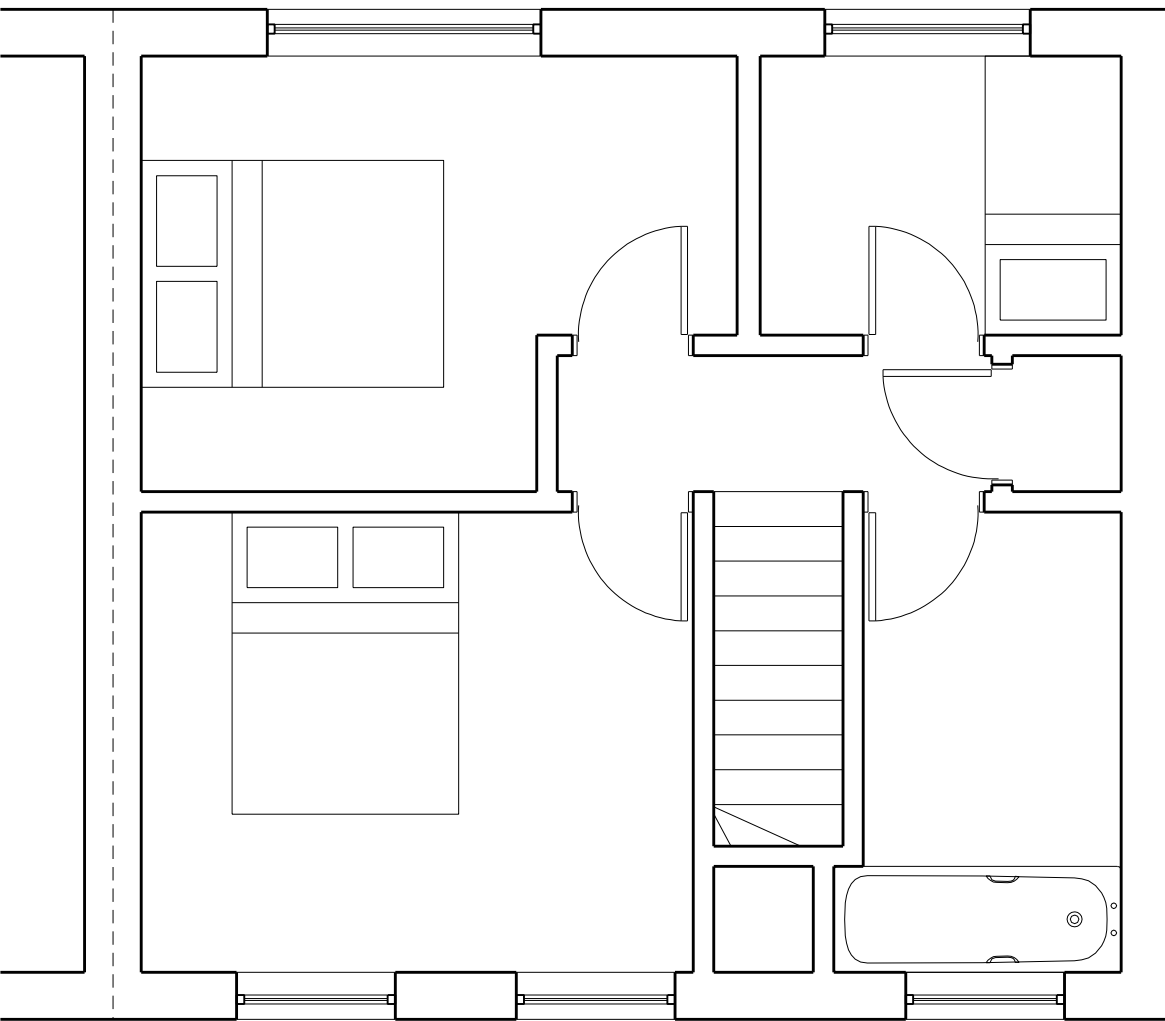

pentan
architects

22 Cathedral Road
Cardiff CF11 9LJ
t: 029 2030 9010
info@pentan.co.uk

Project
53 Western Avenue
Client
Mr & Mrs Barron
Drawing Title

Existing Plans & Elevations

NOTES. Do not scale. All dimensions are in millimetres unless stated otherwise

Date
JUN '21
Scale
1:50 @ A1
Drawing No.
007_PA_004
Rev.
-