
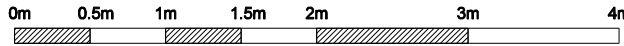
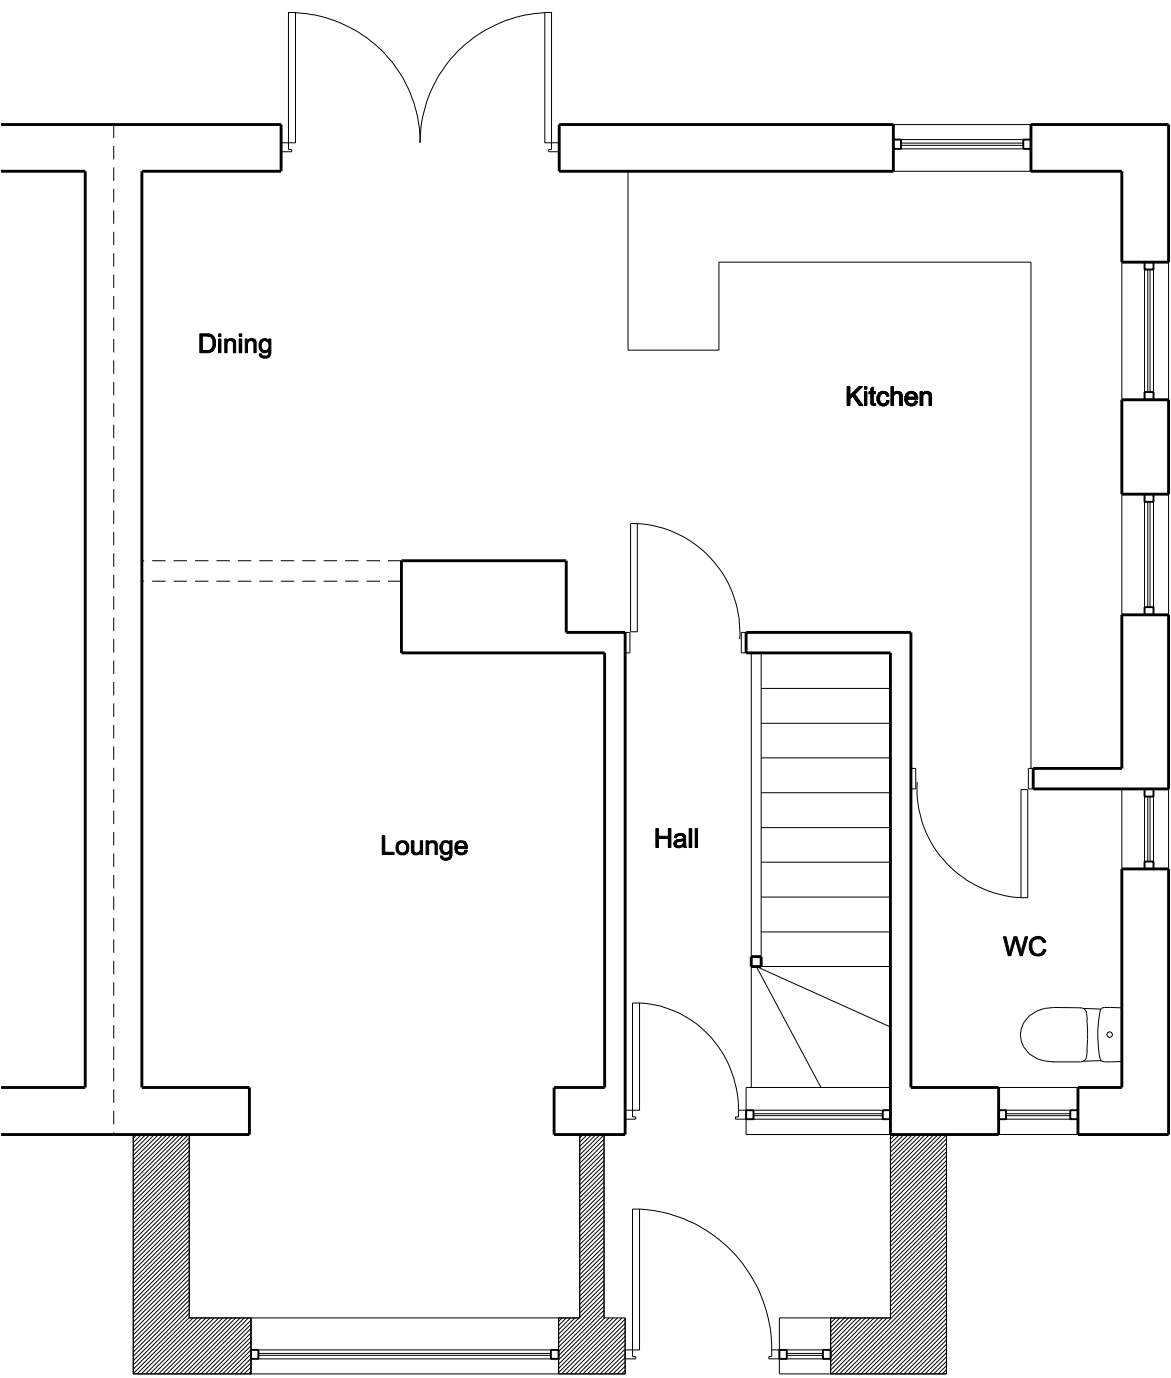
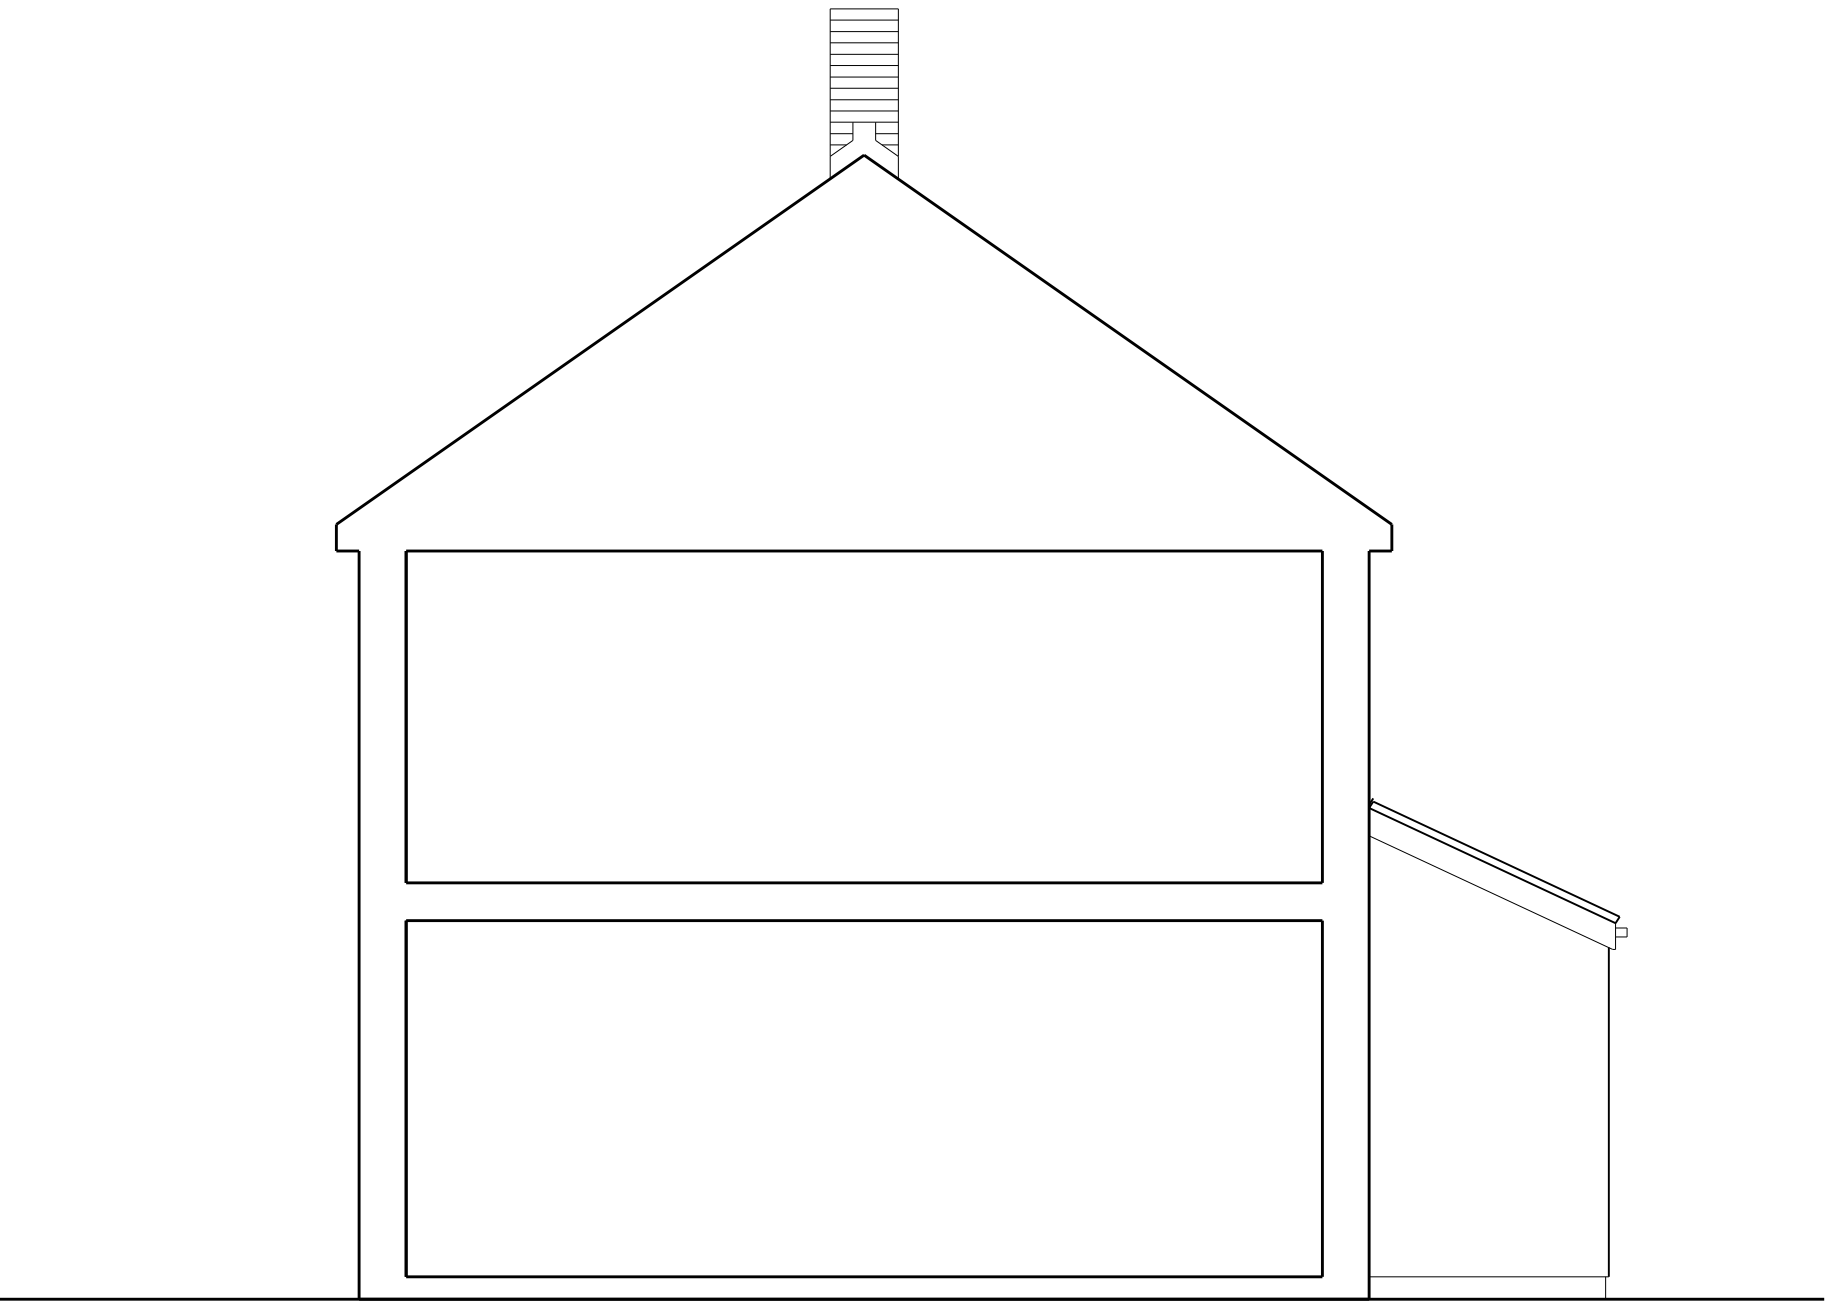
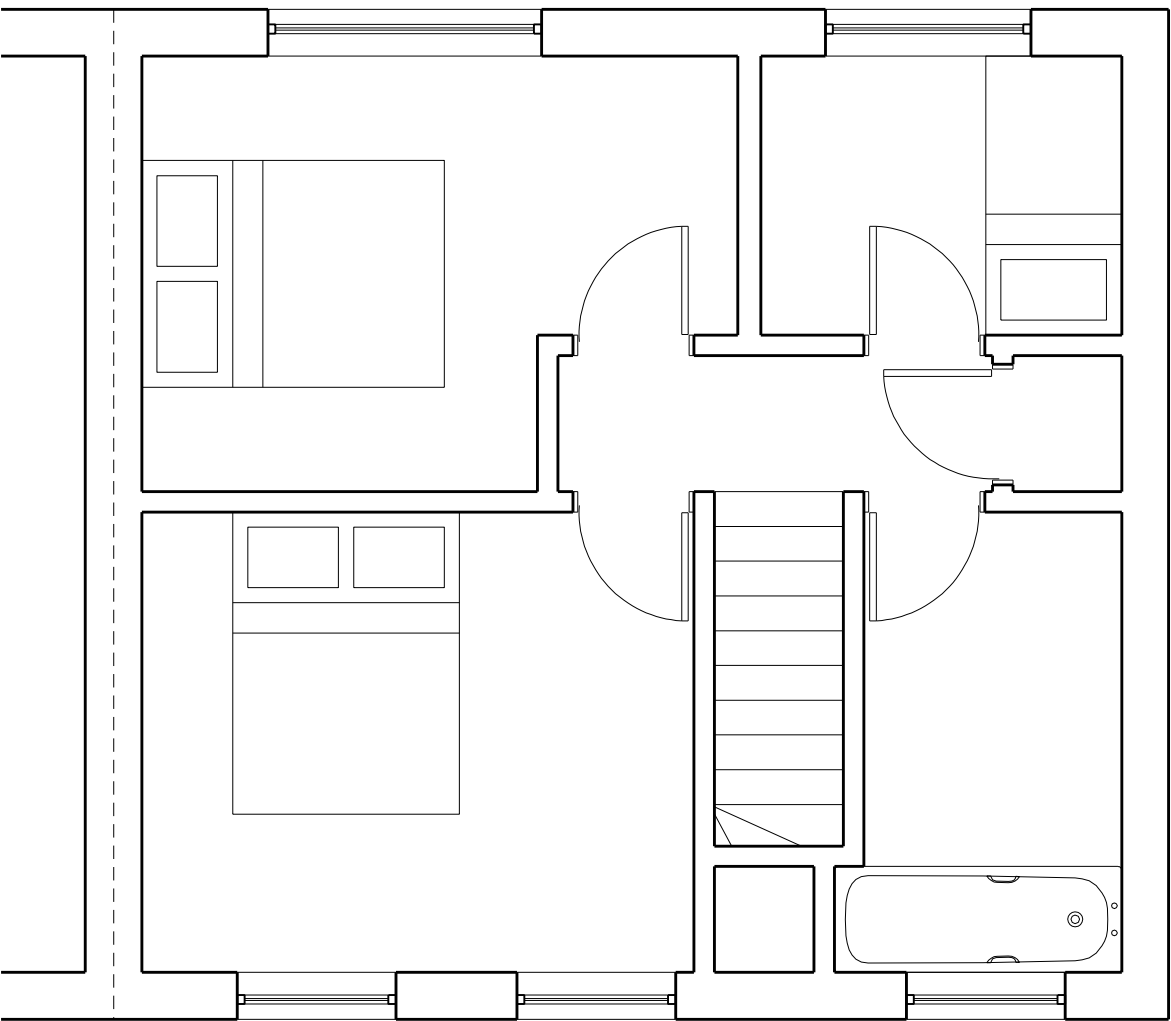


Proposed Finishes Schedule

- A Roof covering:
Marley Double Roman - Tiles to match existing, colour Smooth Brown.
- B External walls:
Sand Cement Render - Colour: Cream to match existing
- Windows:
Double glazed Brown PVCu double glazed windows.
- Fascias/Soffits:
White PVCu Fascia, Soffit & Bargeboards.
- Rain water goods:
Half round White PVCu guttering & downpipes.

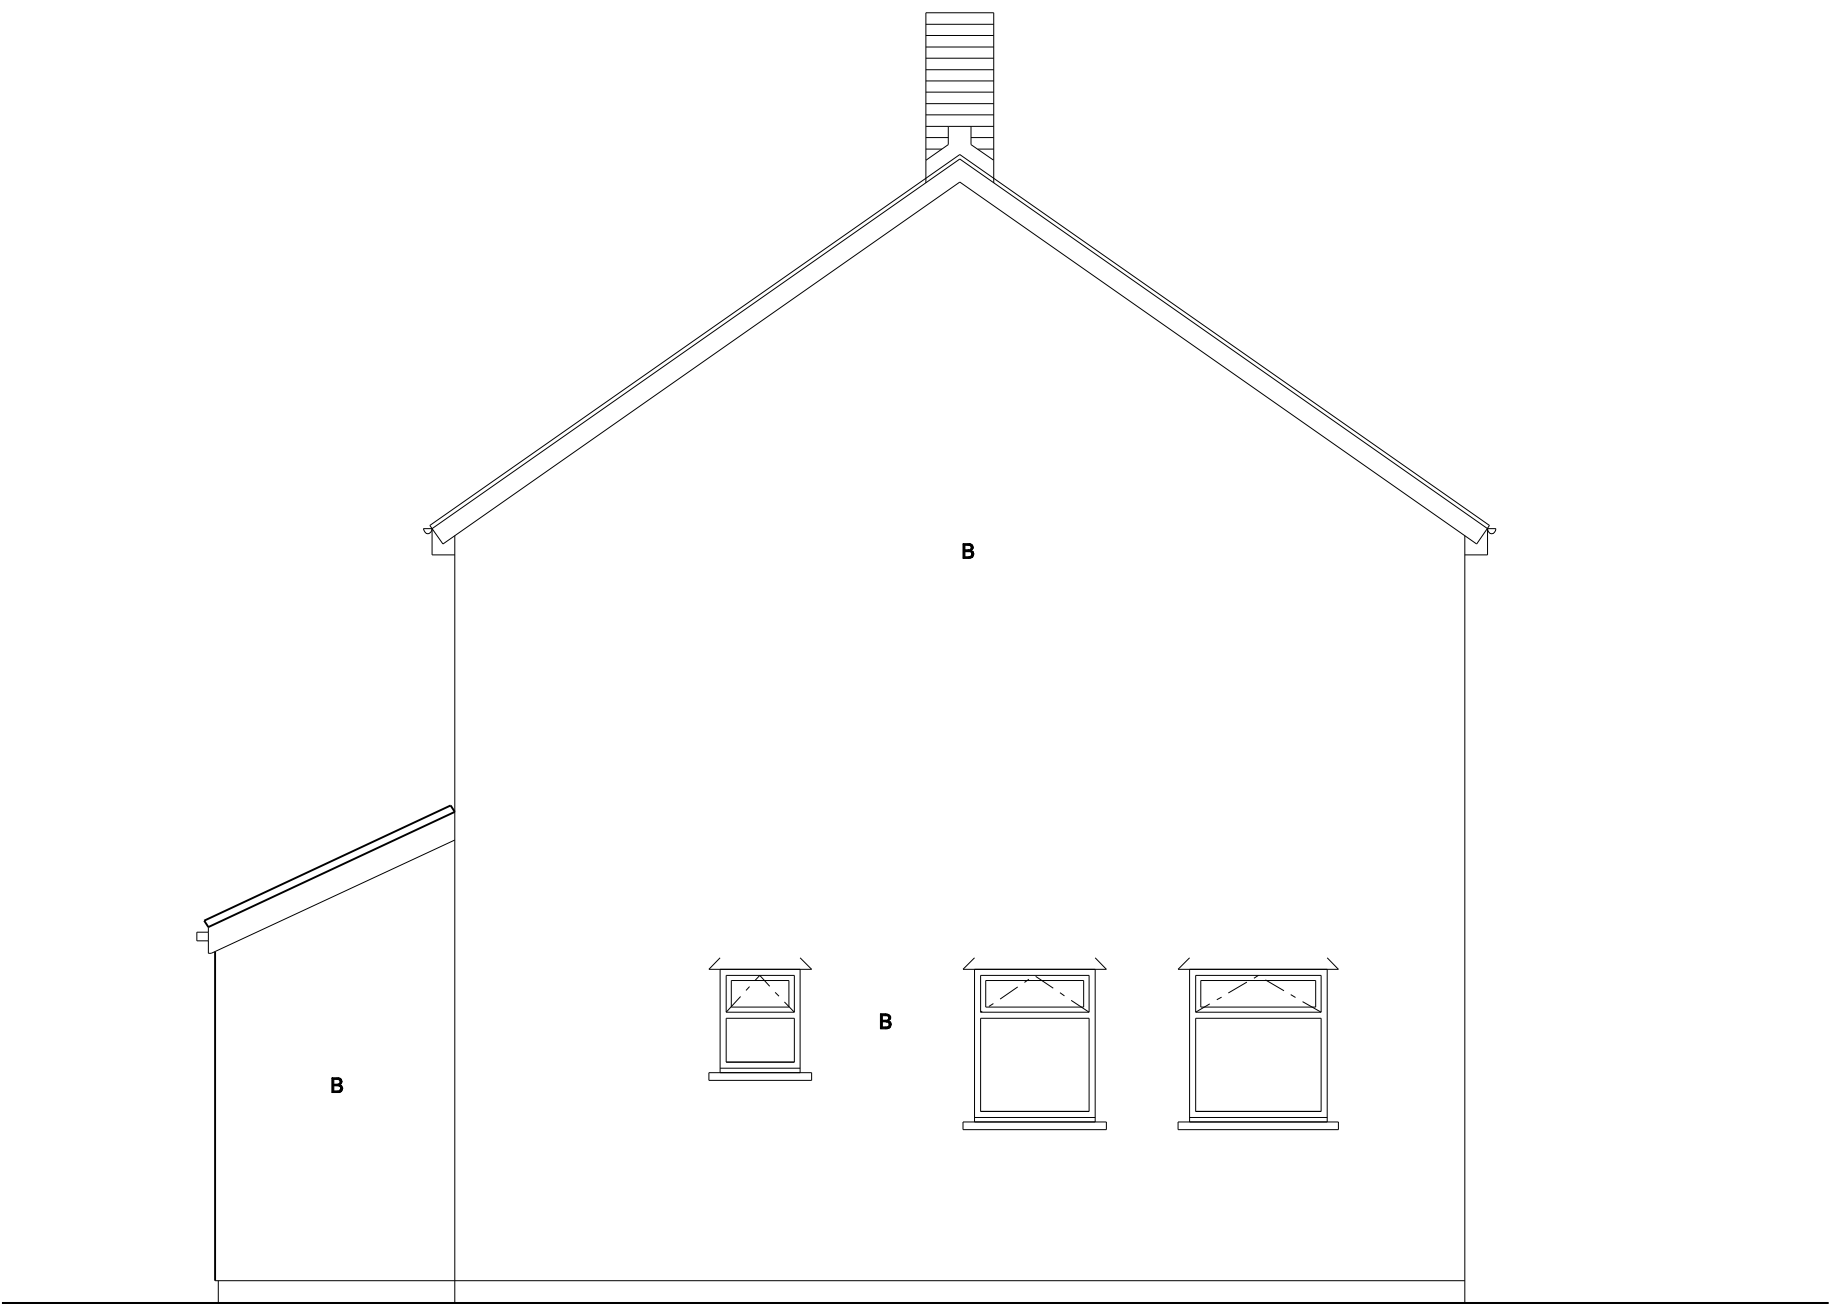

pentan
architects

22 Cathedral Road
Cardiff CF11 9LJ
t: 029 2030 9010
info@pentan.co.uk

Project:
53 Western Avenue
Client:
Mr & Mrs Barron
Drawing Title:

Proposed Plans & Elevations

NOTES. Do not scale. All dimensions are in millimetres unless stated otherwise

Date:
JUN '21
Scale:
1:50 @ A1
Drawing No.
007_PA_005
Rev.
-