


Superseded

COPYRIGHT
All rights described in chapter IV of the Copyright
Designs & Patents Act 1988 have been generally
asserted. © Jonathan Smith Architects.

DO NOT SCALE FROM THIS DRAWING

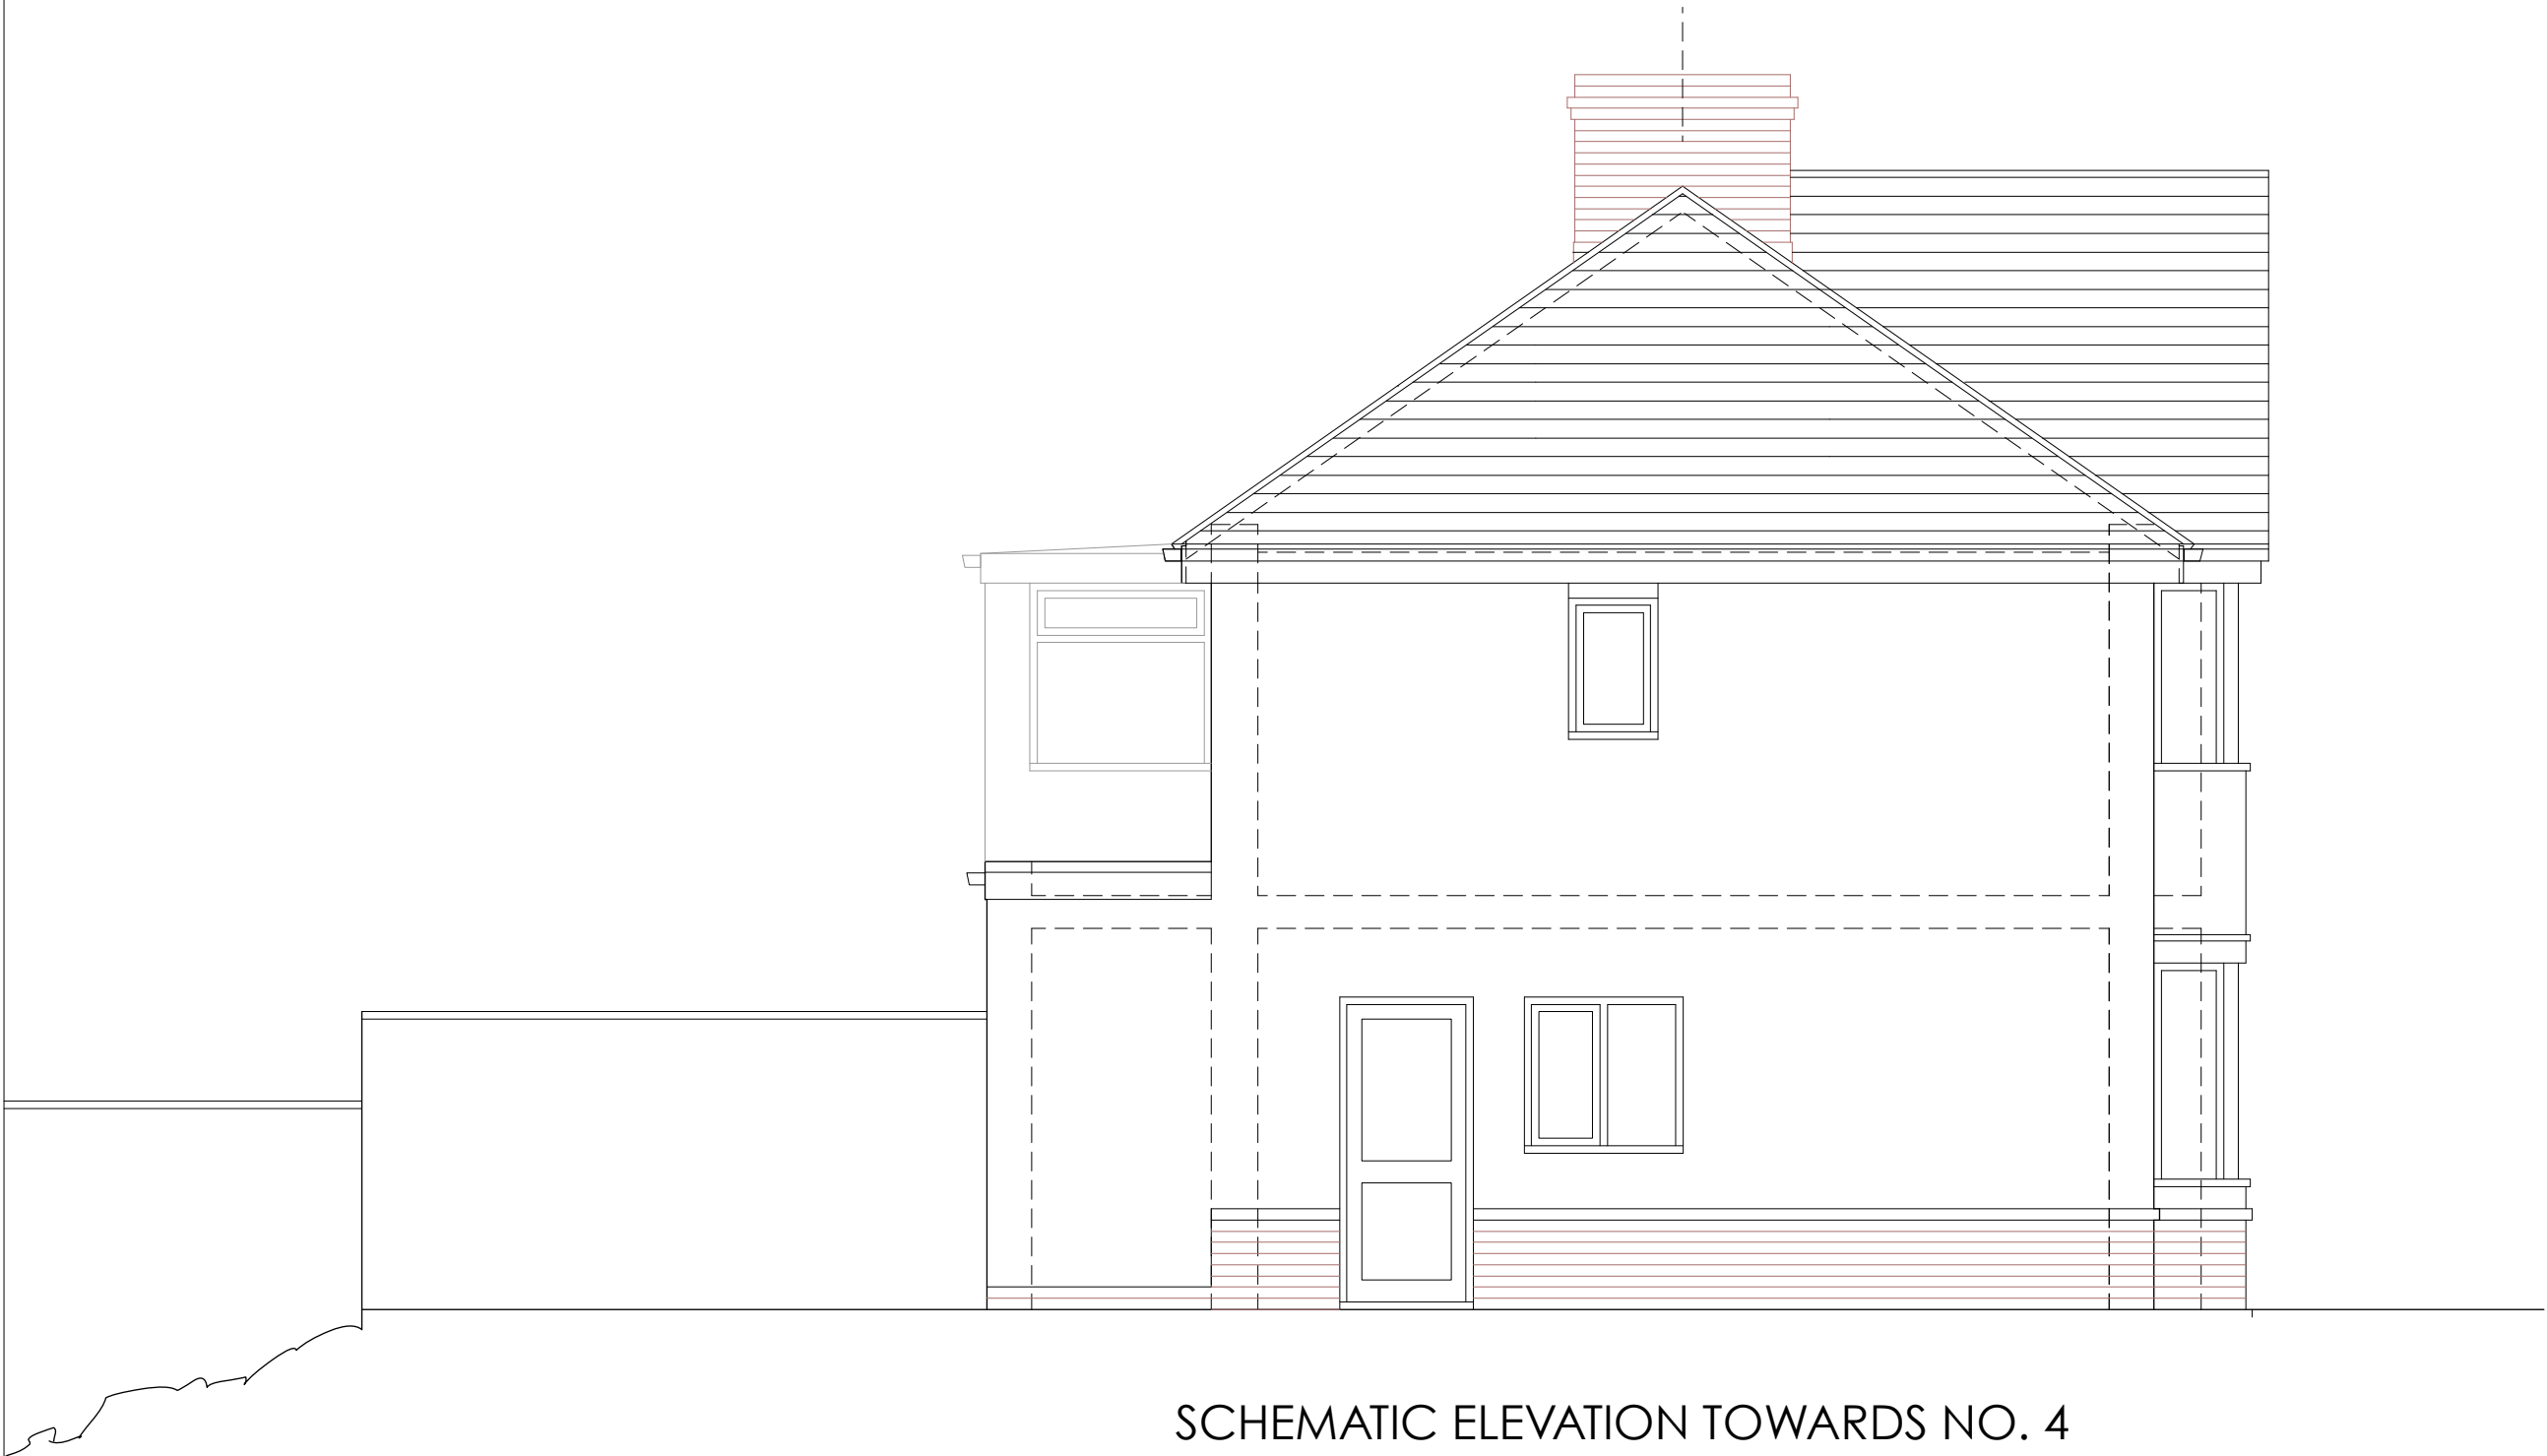

JONATHAN SMITH ARCHITECTS 1 Moore Close, Newton Abbot, TQ12 4TH 01626 880146 (H/C) 07710 251815 (M) email: jonathan.smith13@btinternet.com		
Project: 5, HOLLY ROAD, CIMLA, NEATH, SA11 3PE		
Drawing: SURVEY SIDE ELEVATION		
Scale: 1:50 at A3	Date: May 2021	
Project No: DA 2020.10	Drwg. No: S03	Revision: