


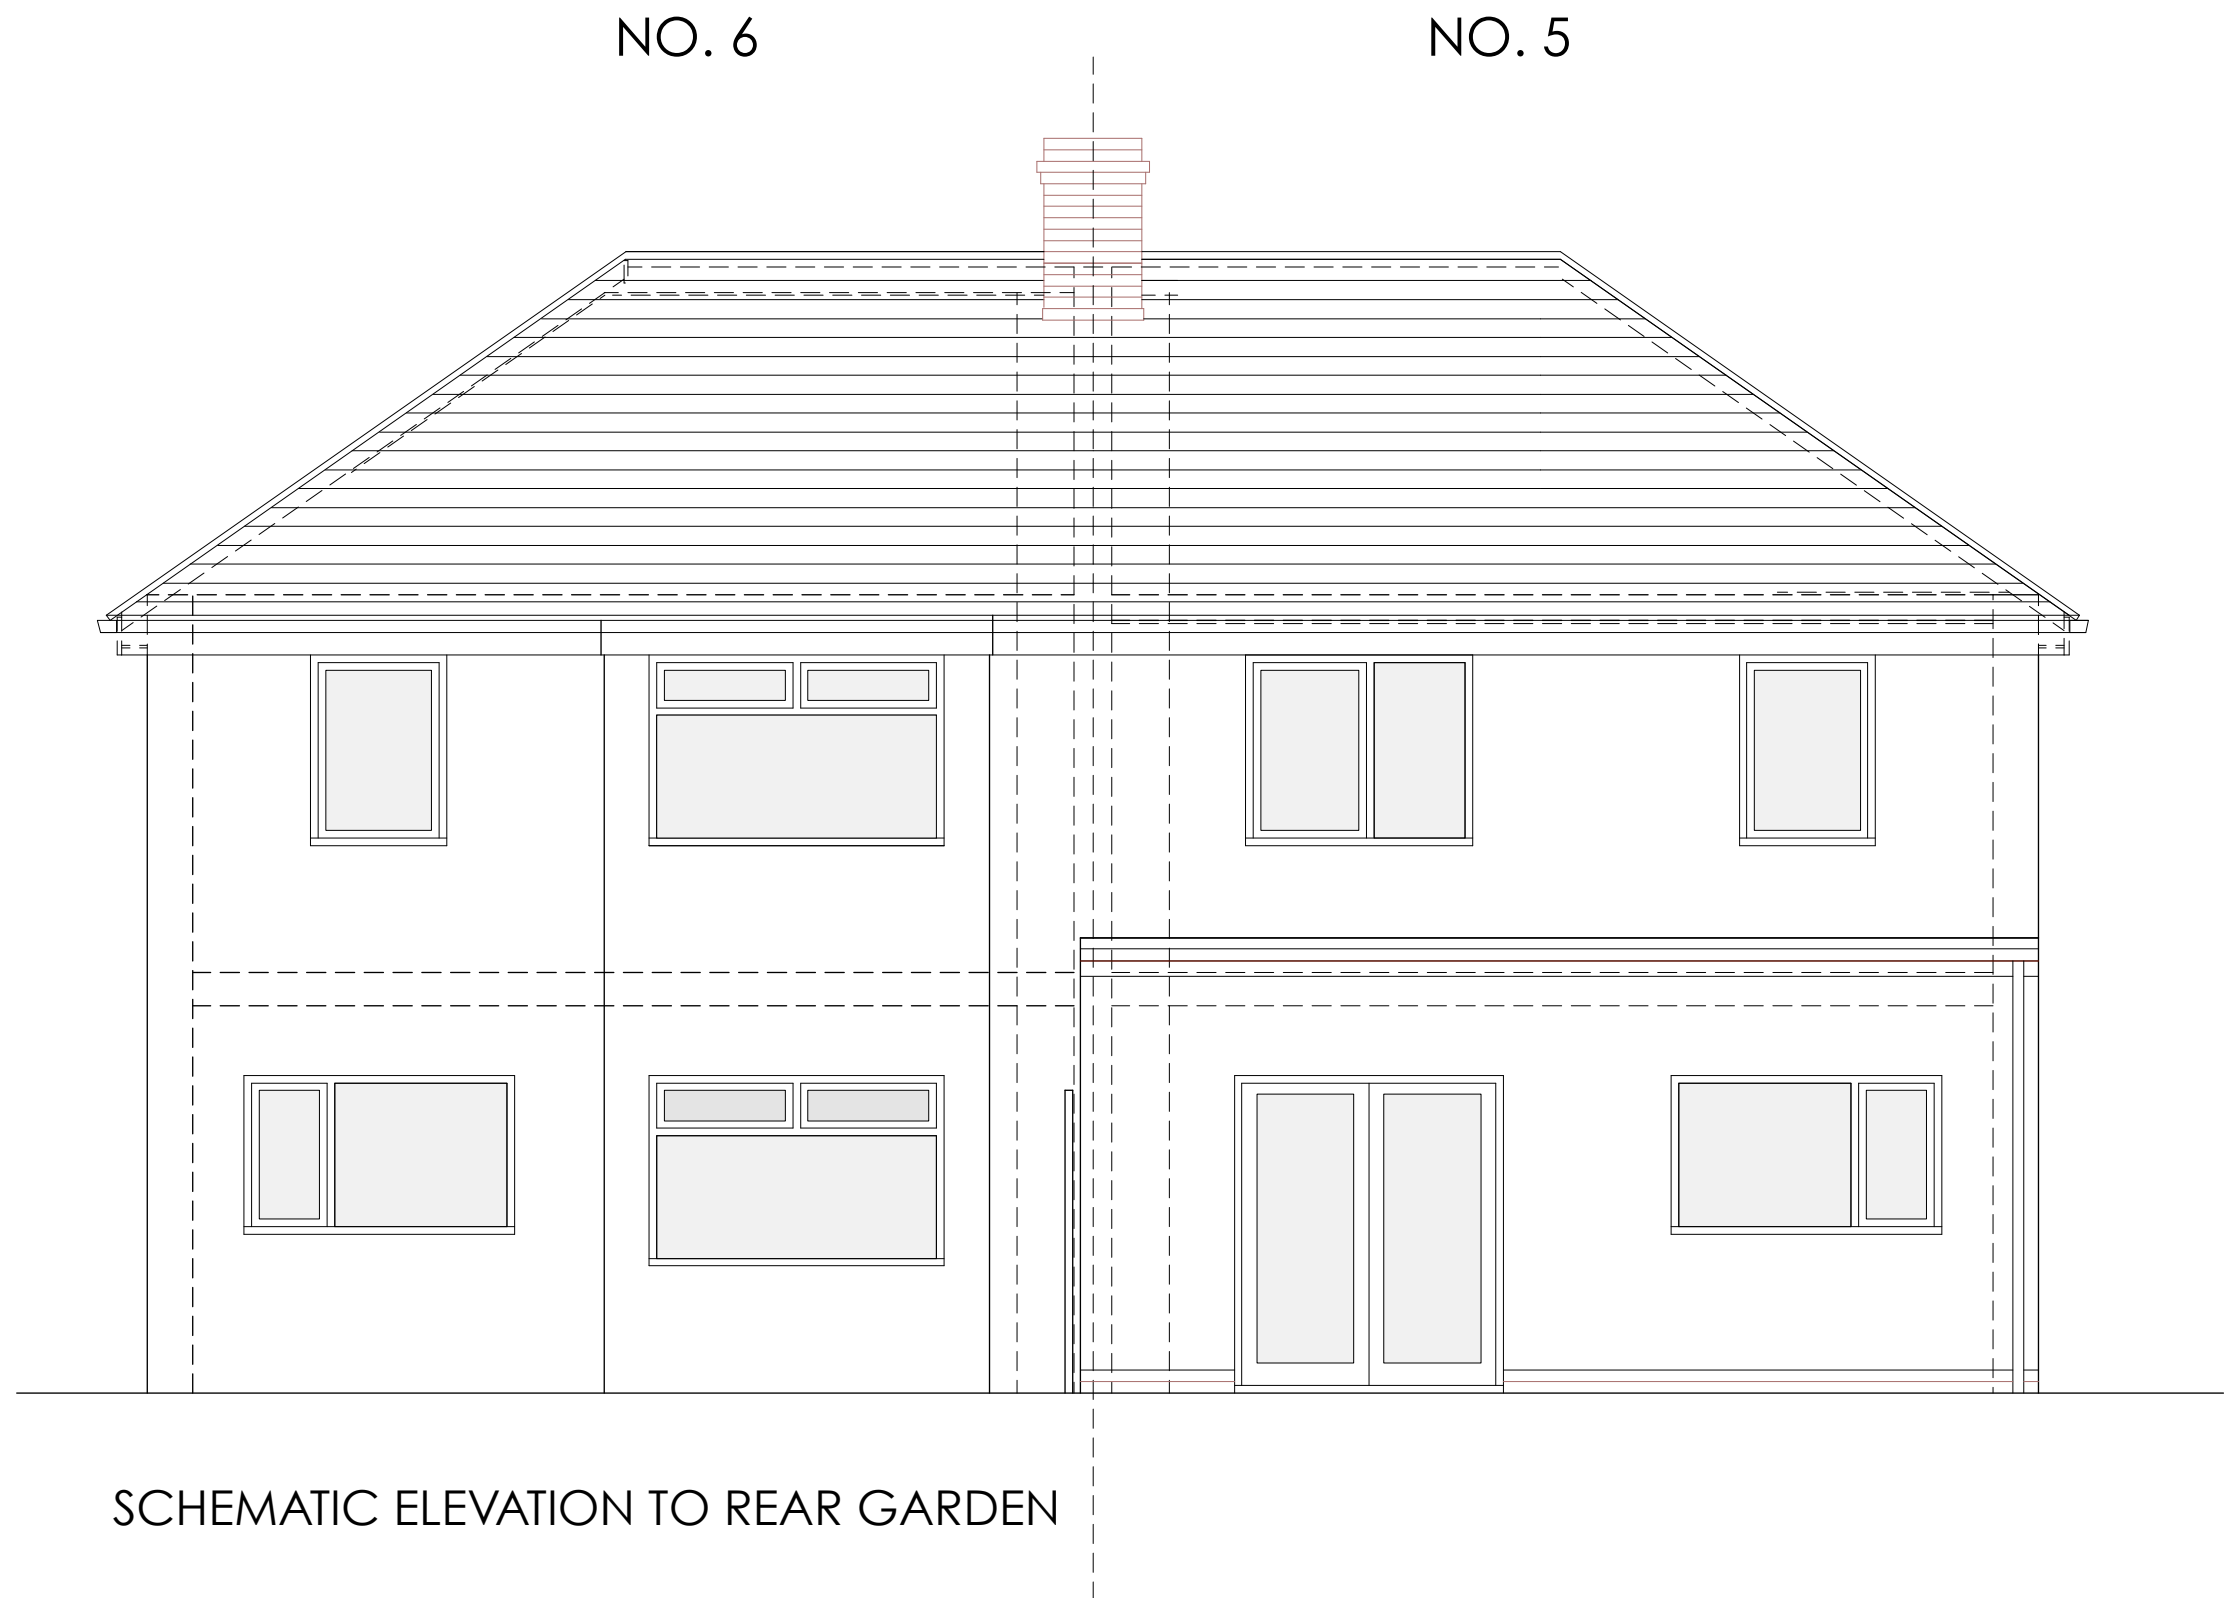

JONATHAN SMITH ARCHITECTS 1 Moore Close, Newton Abbot, TQ12 4TH 01626 680146 (H/O) 07710 251815 (M) email: jonathan.smith13@btinternet .com		
Project: 5, HOLLY ROAD, CIMLA, NEATH, SA11 3PE		
Drawing: SURVEY GARDEN ELEVATION		
Scale: 1:50 at A3	Date: May 2021	
Project No: DA 2020.10	Drwg. No: S04	Revision: