




New window to new
staircase to Attic
with obscured
glazing

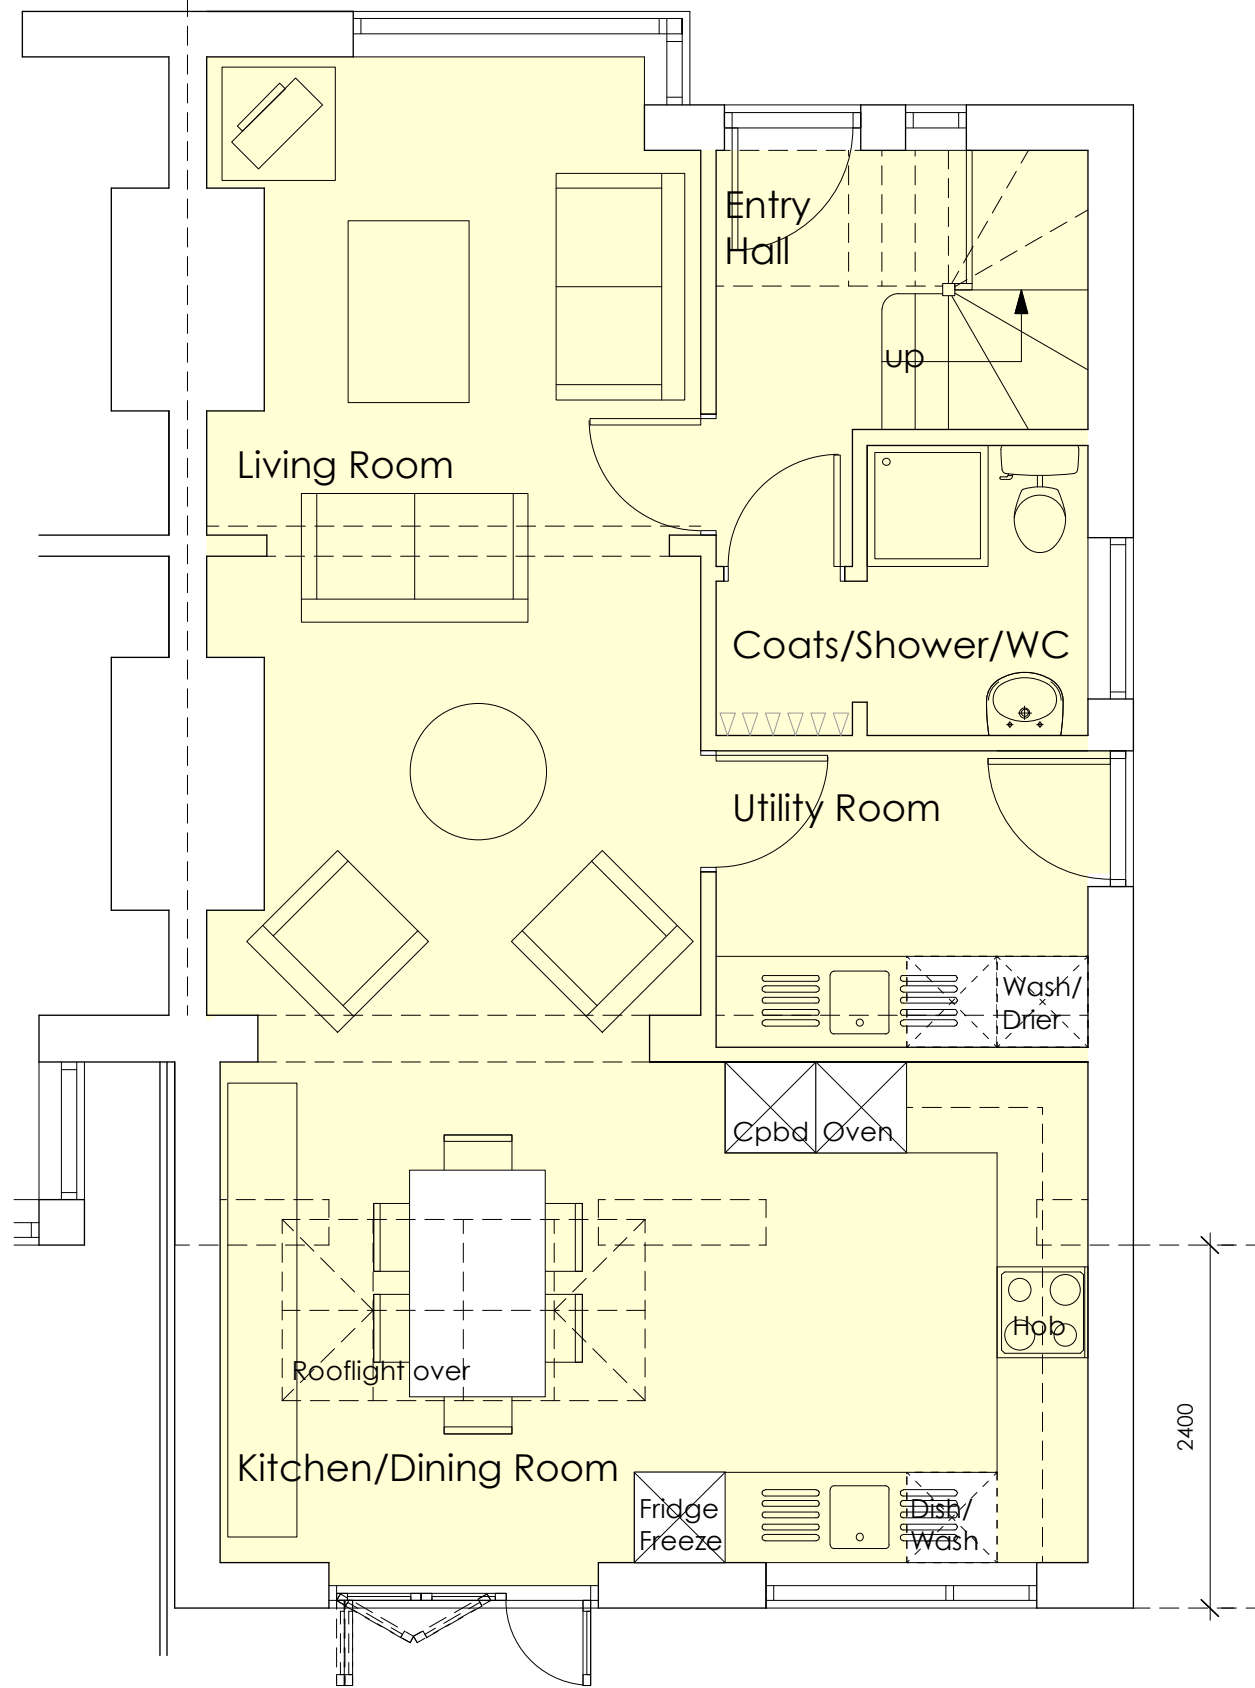

GROUND FLOOR PLAN

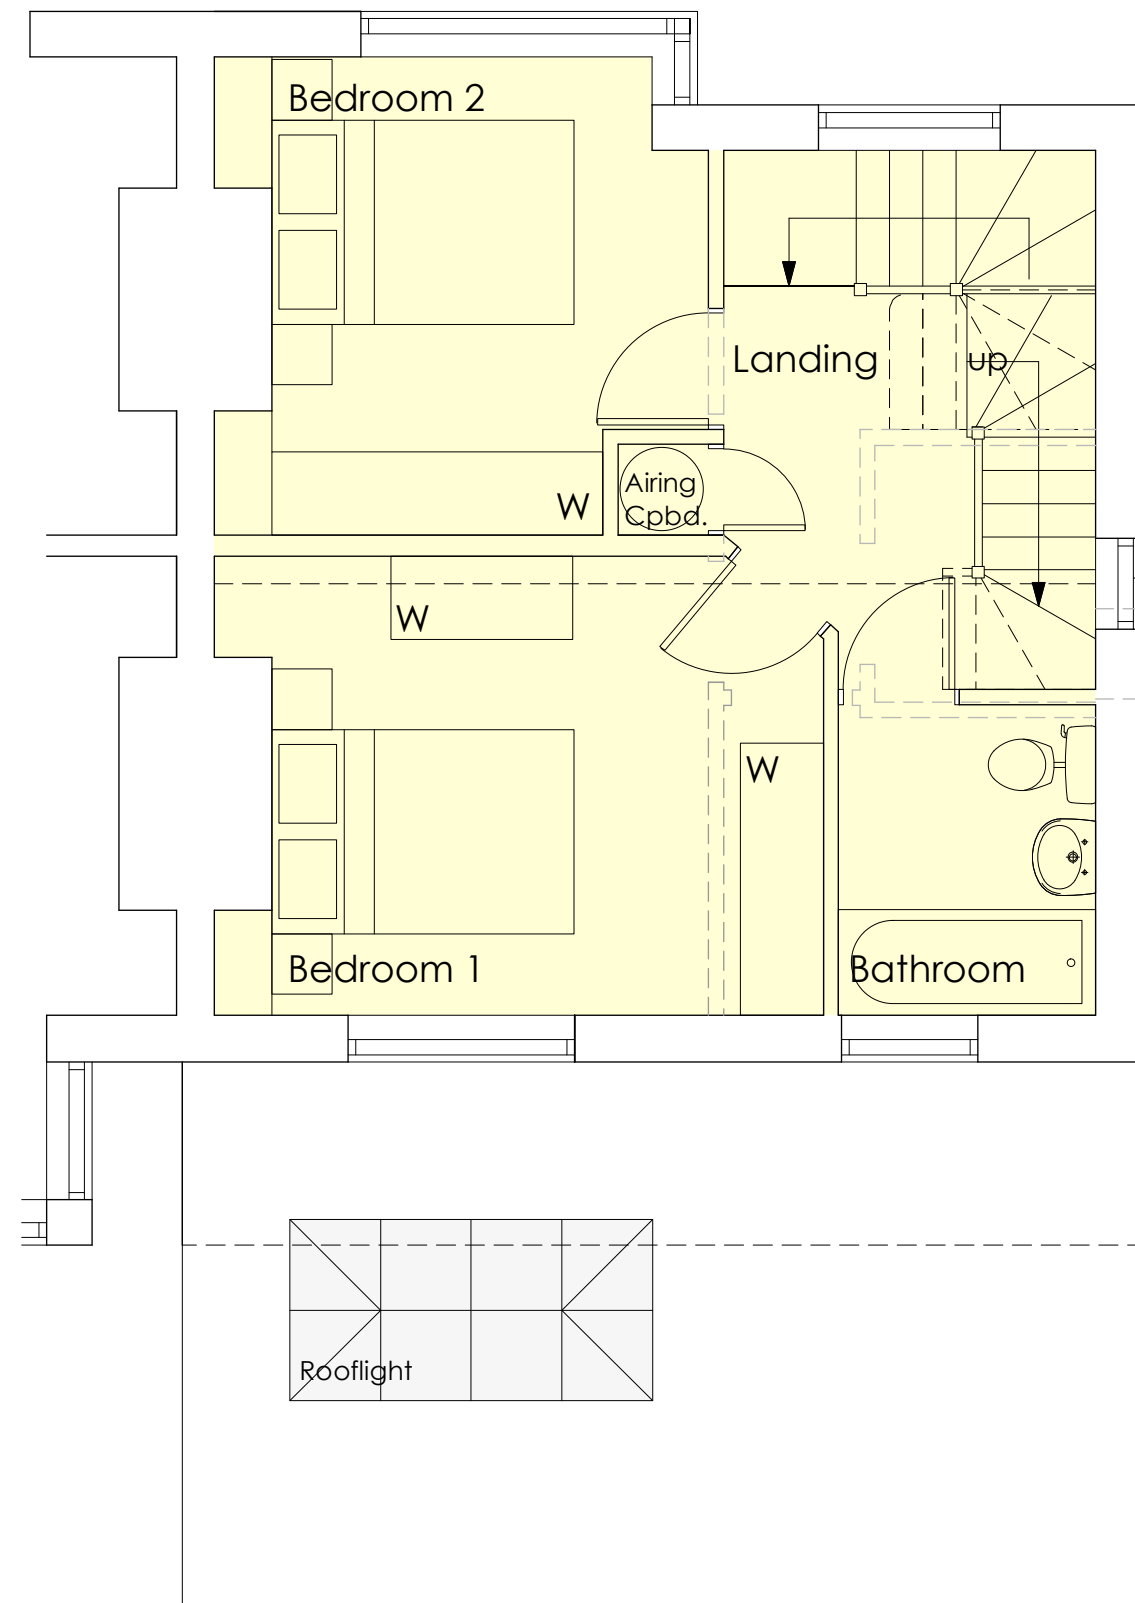

FIRST FLOOR PLAN

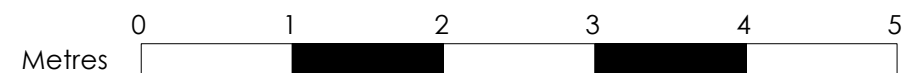

JONATHAN SMITH ARCHITECTS
1 Moore Close, Newton Abbot, TQ12 4TH
01626 680146 (H/O) 07710 251815 (M)
email: jonathan.smith13@btinternet.com

Project:
**5, HOLLY ROAD, CIMLA, NEATH,
SA11 3PE**

Drawing:
**PROPOSED
GROUND AND FIRST FLOOR PLANS**

Scale:
1:50 at A3

Date:
July 2021

Project No:
DA 2020.10

Drwg. No:
802

Revision: