



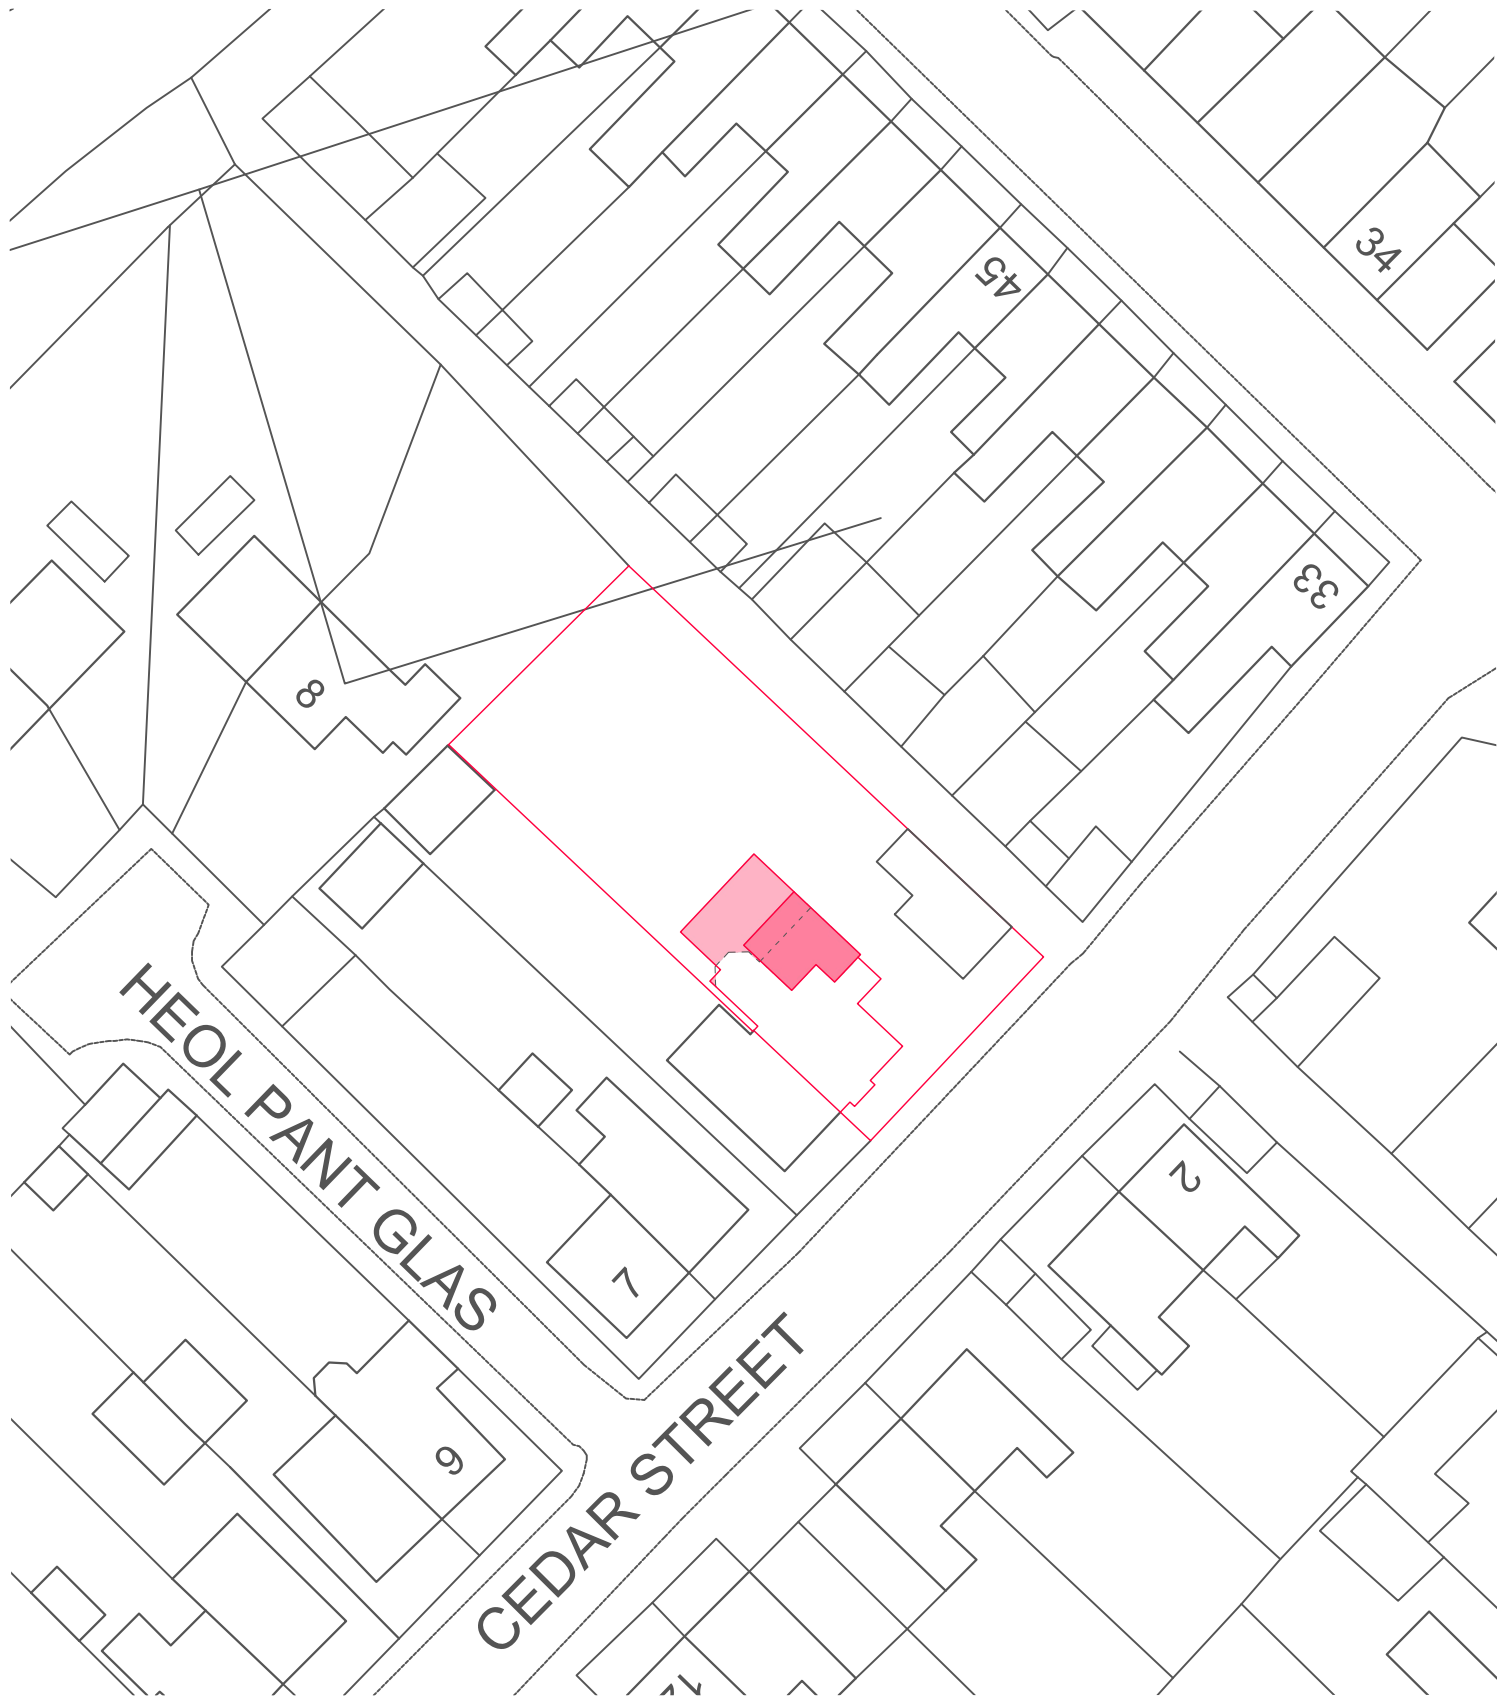

Block Plan
1:500 Scale

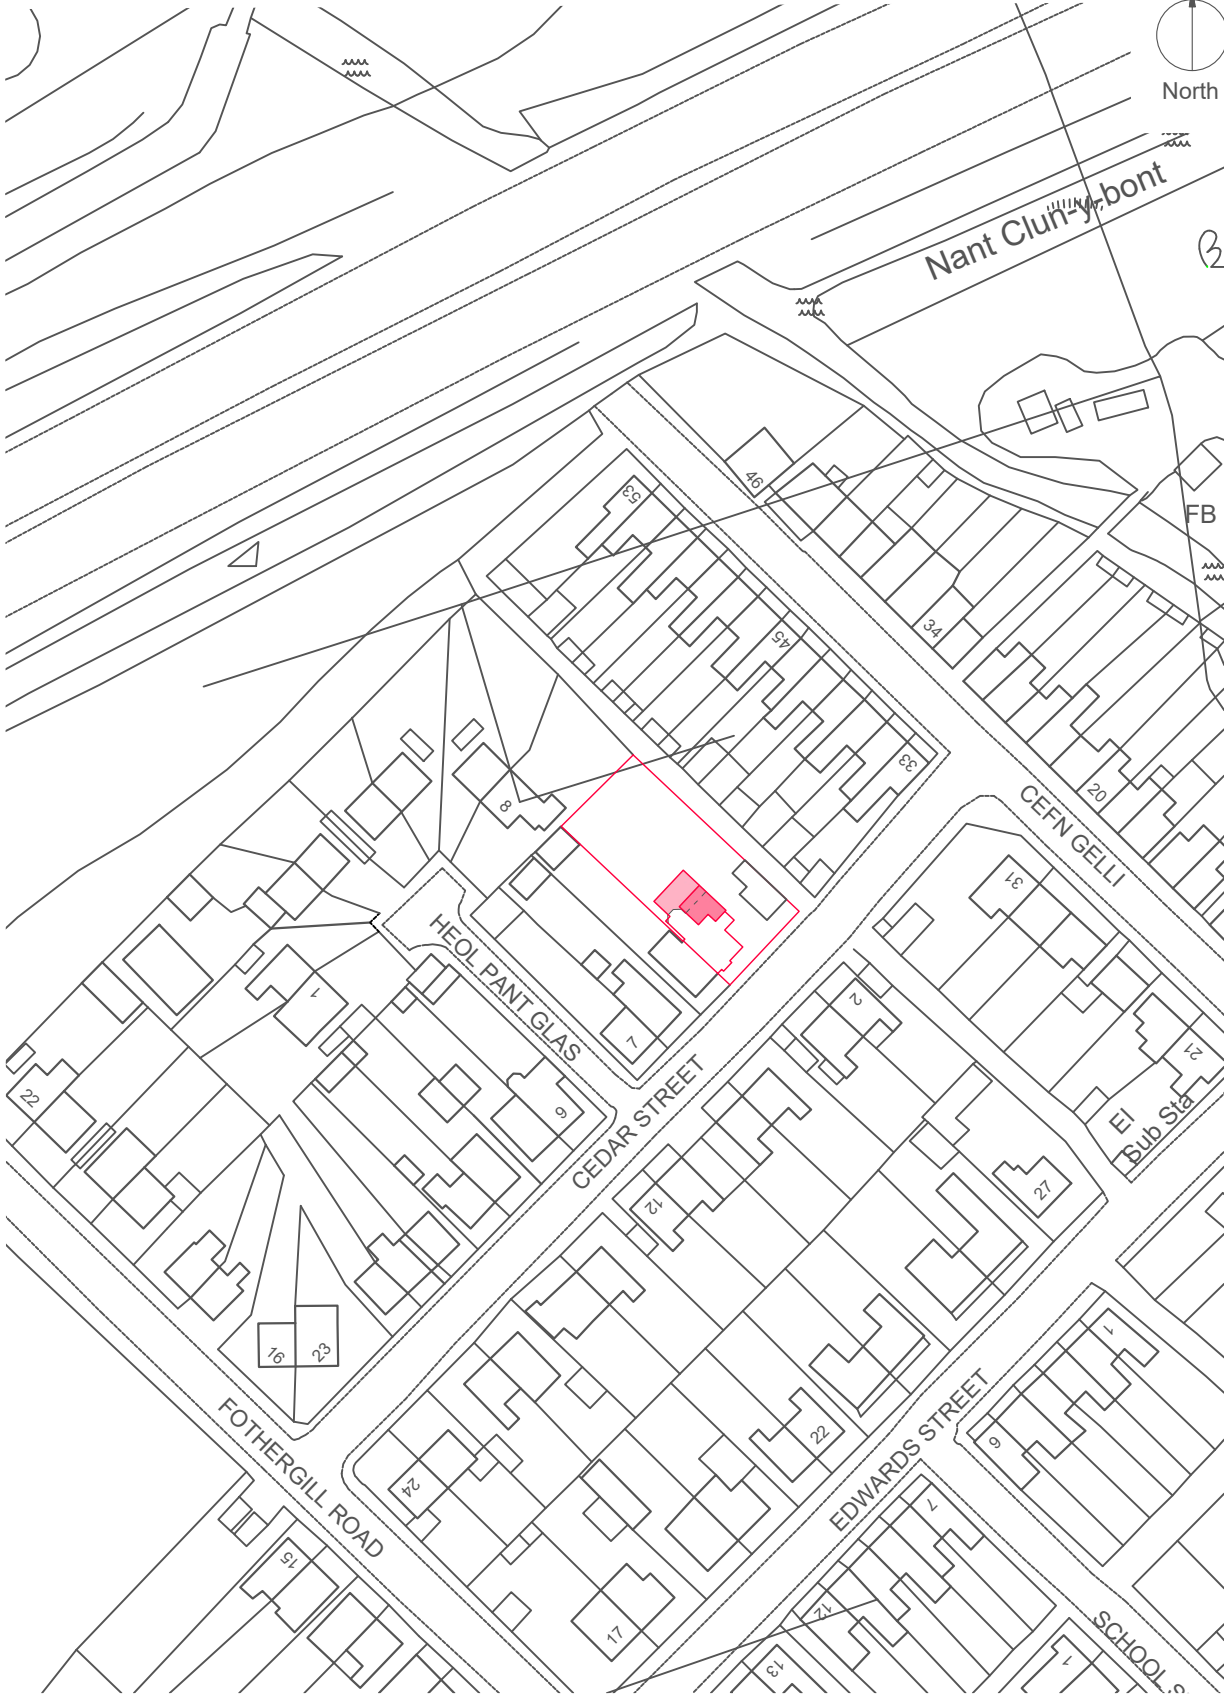

Location Plan
1:1250 Scale

This drawing is copyright ©
NOTE: Drawing to be used for
planning purposes only. All
dimensions to be checked on site
and not scaled from the drawing.

CLIENT Mr. + Mrs. Lewis + Victoria Williams		PROJECT Works at 1 Cedar Street Cwmgwrach Neath SA11 5PF		DRAWING TITLE Proposed Block + Location Plans	
DATE June 2021	SCALE As denoted	PAPER A3	DRAWING REFERENCE 21-37-06	REV 01	PURPOSE Planning