


TIR MORFA ROAD

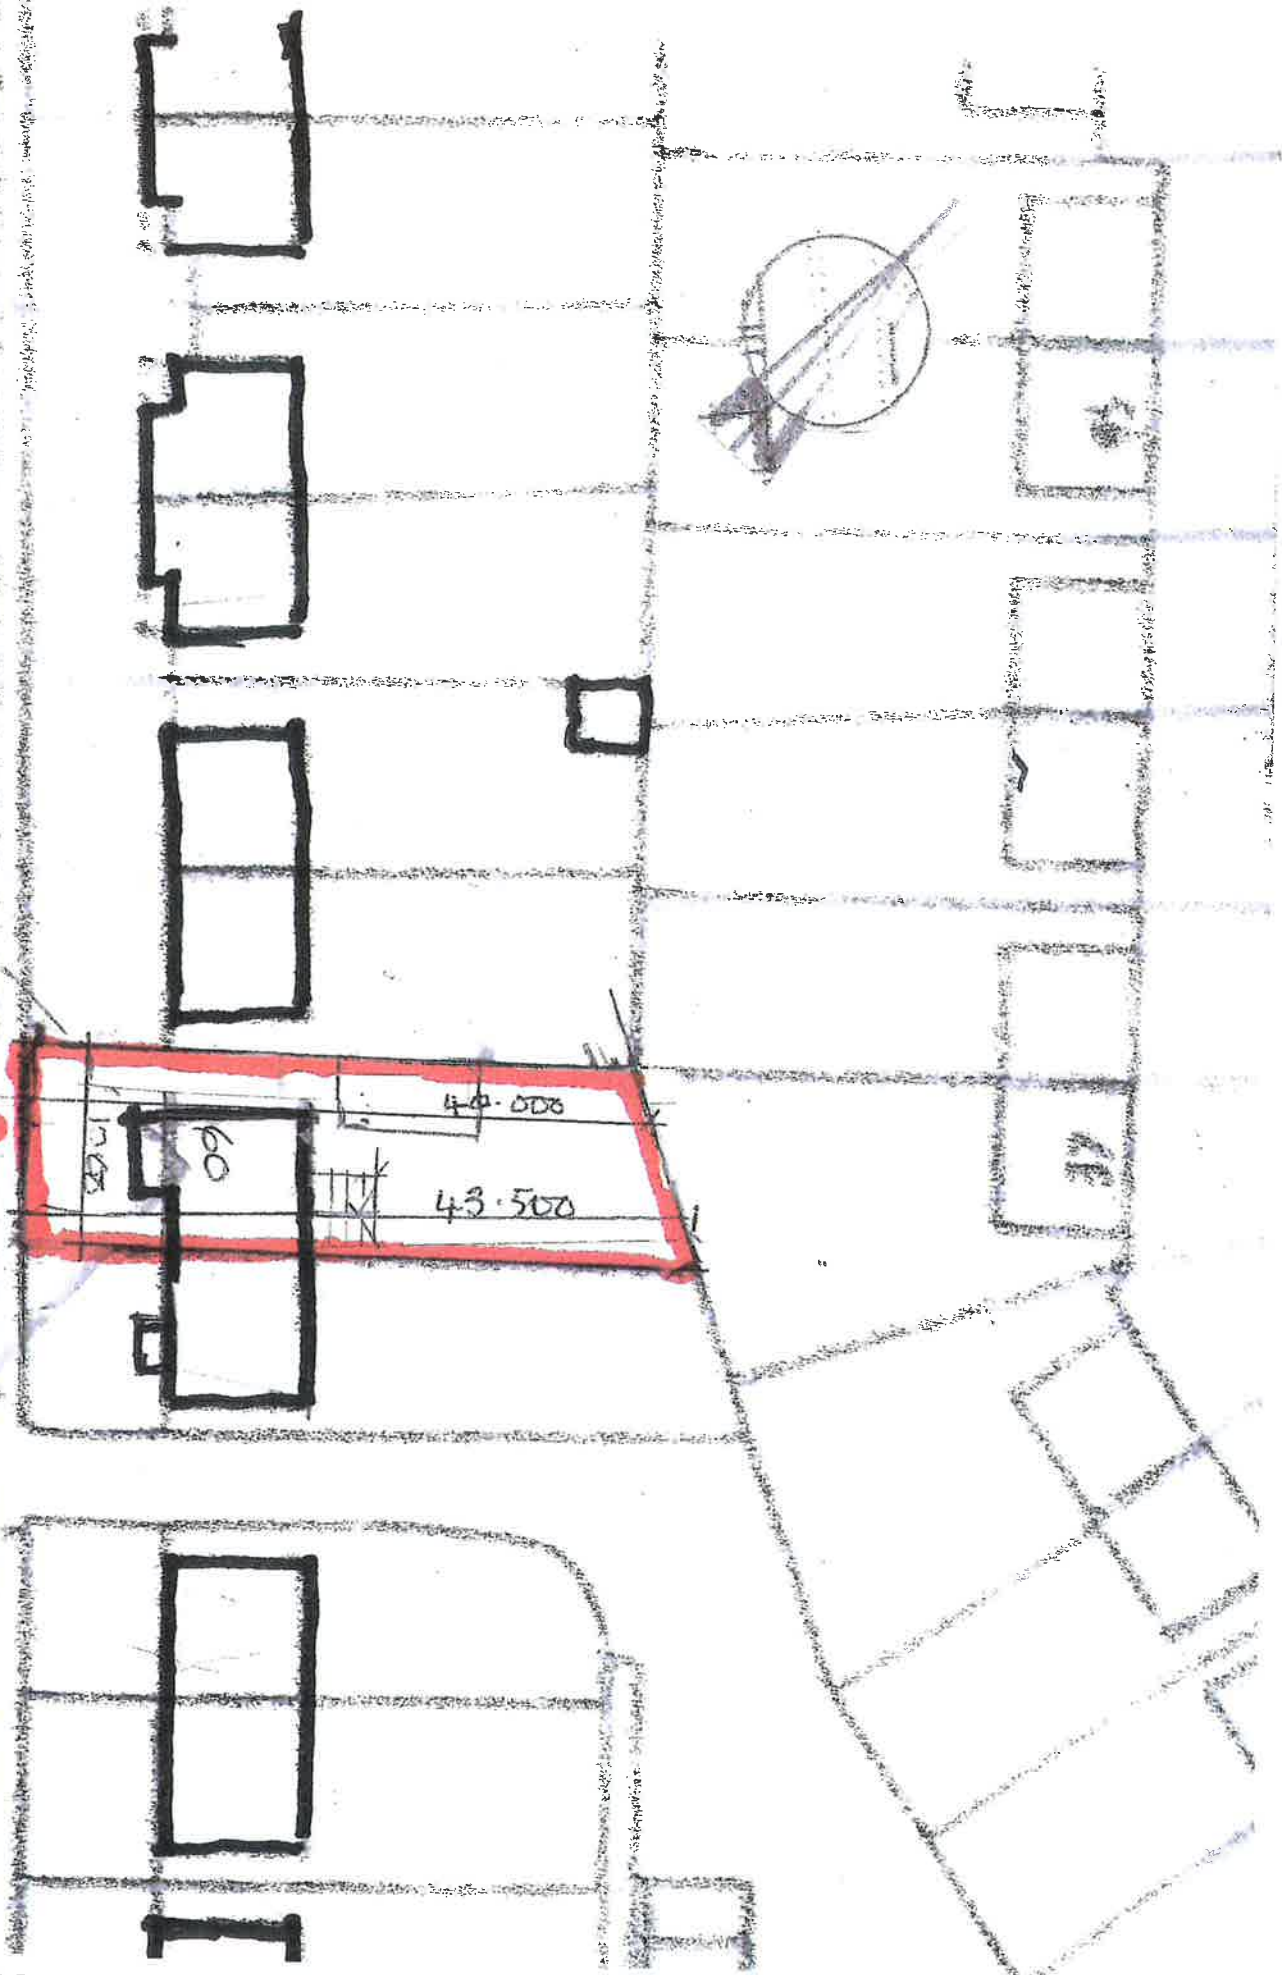

PROPOSED ALTERATIONS TO 60 TIR MORFA ROAD ABERAFON
 SA12 7PG: TO PROVIDE ROOF DORMER AND OPEN BALCONY

BLOCK PLAN SHOWING DIMENSIONS OF PLOT

SCALE 1:500

D. NEWTON-WILLIAMS R. A. M. E. D. I. A. A. B. O. L. I. T. E. S. T.