

Superseded

41 CHESTNUT ROAD, CUMGRA
PROPOSED DOMESTIC VEHICLE PARKING


9.10
9.00
9.50
10.20
10.00
9.50

EXISTING GRASSED AREA
EXISTING GRASSED AREA
LEVELS OF PARKING
AREA COMPOSING
100mm POROUS GRADED
CHIPPINGS/STONE DUST.

ENTRANCE TO AND EXIT FROM
PROPOSED PARKING AREA SHOULD
BE IN FORWARD GEAR

RETAINING WALL MAXIMUM
HEIGHT 400mm.


REMOVE CONCRETE POSTS (X2)
PLUS 300mm LOW WALLING
TO GIVE 4.00 OPENING
FOR DOMESTIC VEHICLES

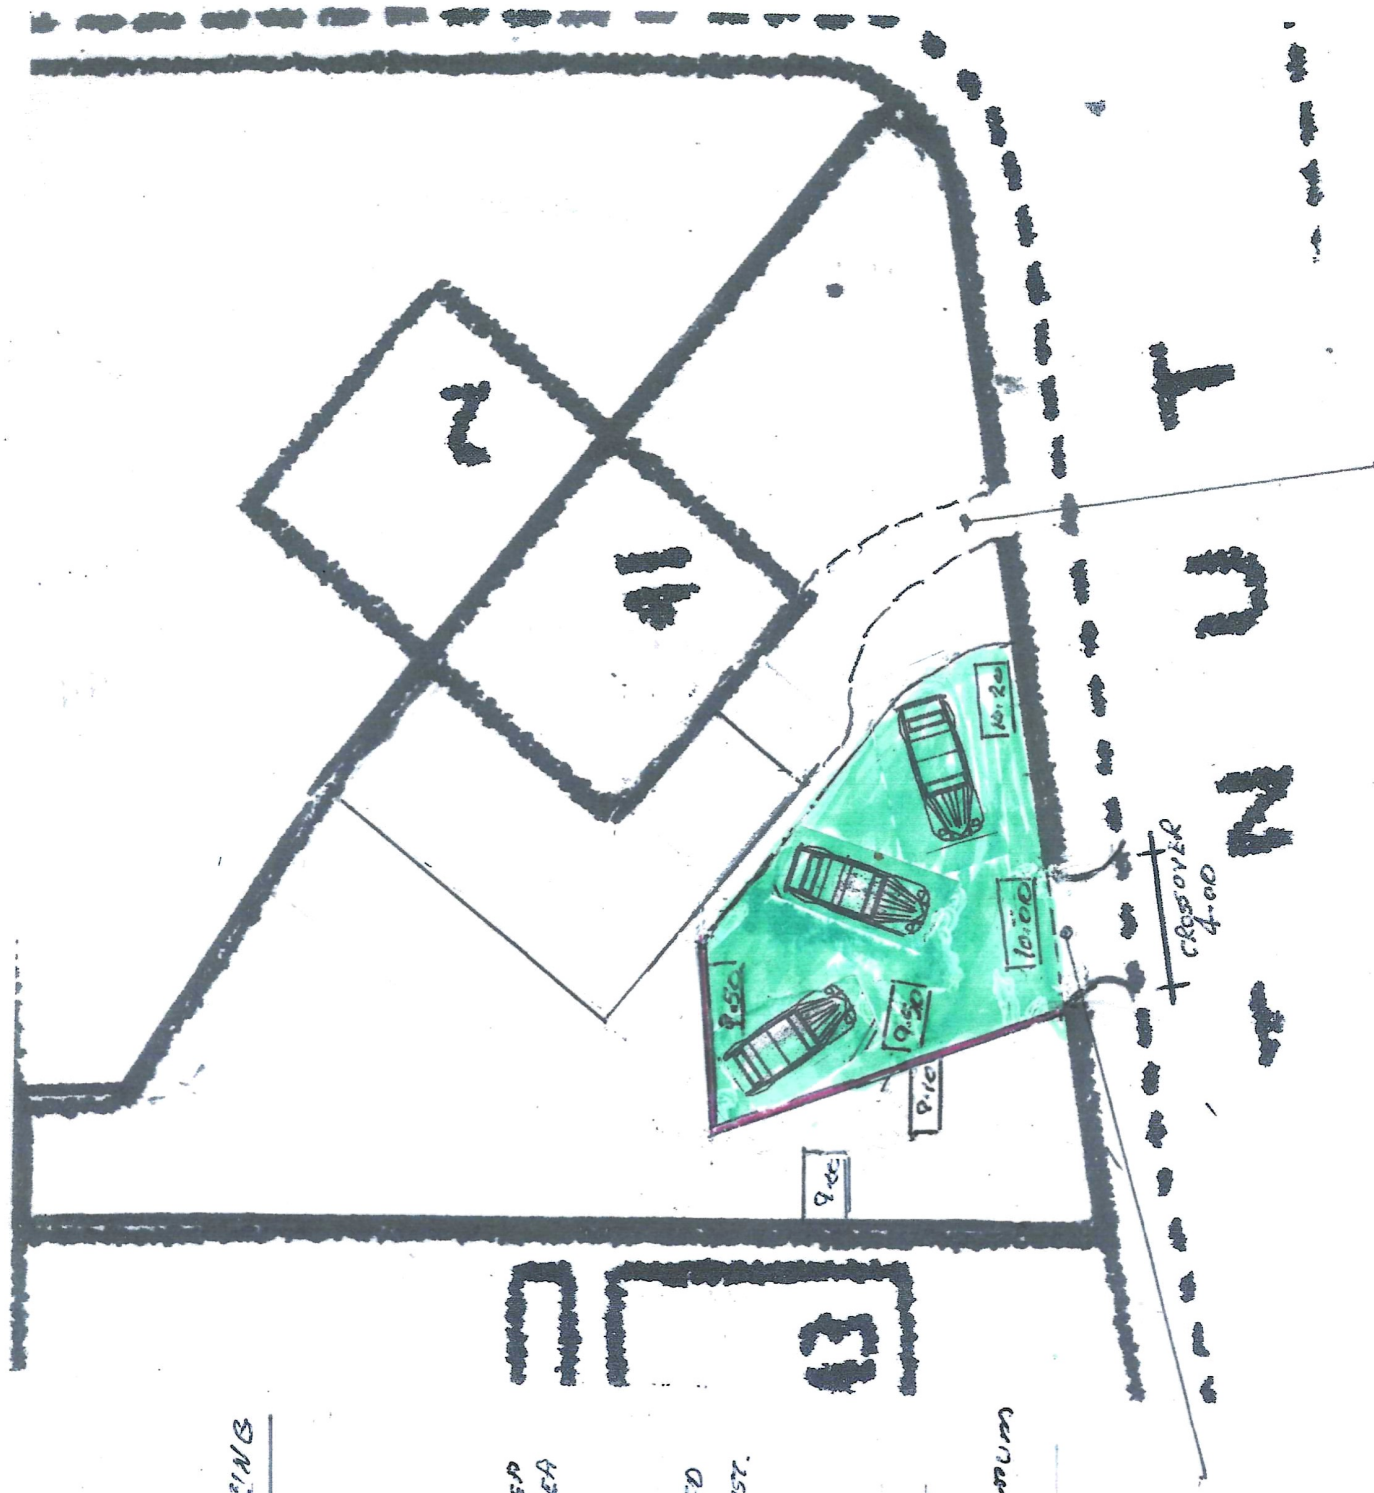

BLOCK PLAN 1:200

EXISTING PEDESTRIAN ACCESS

Superseded

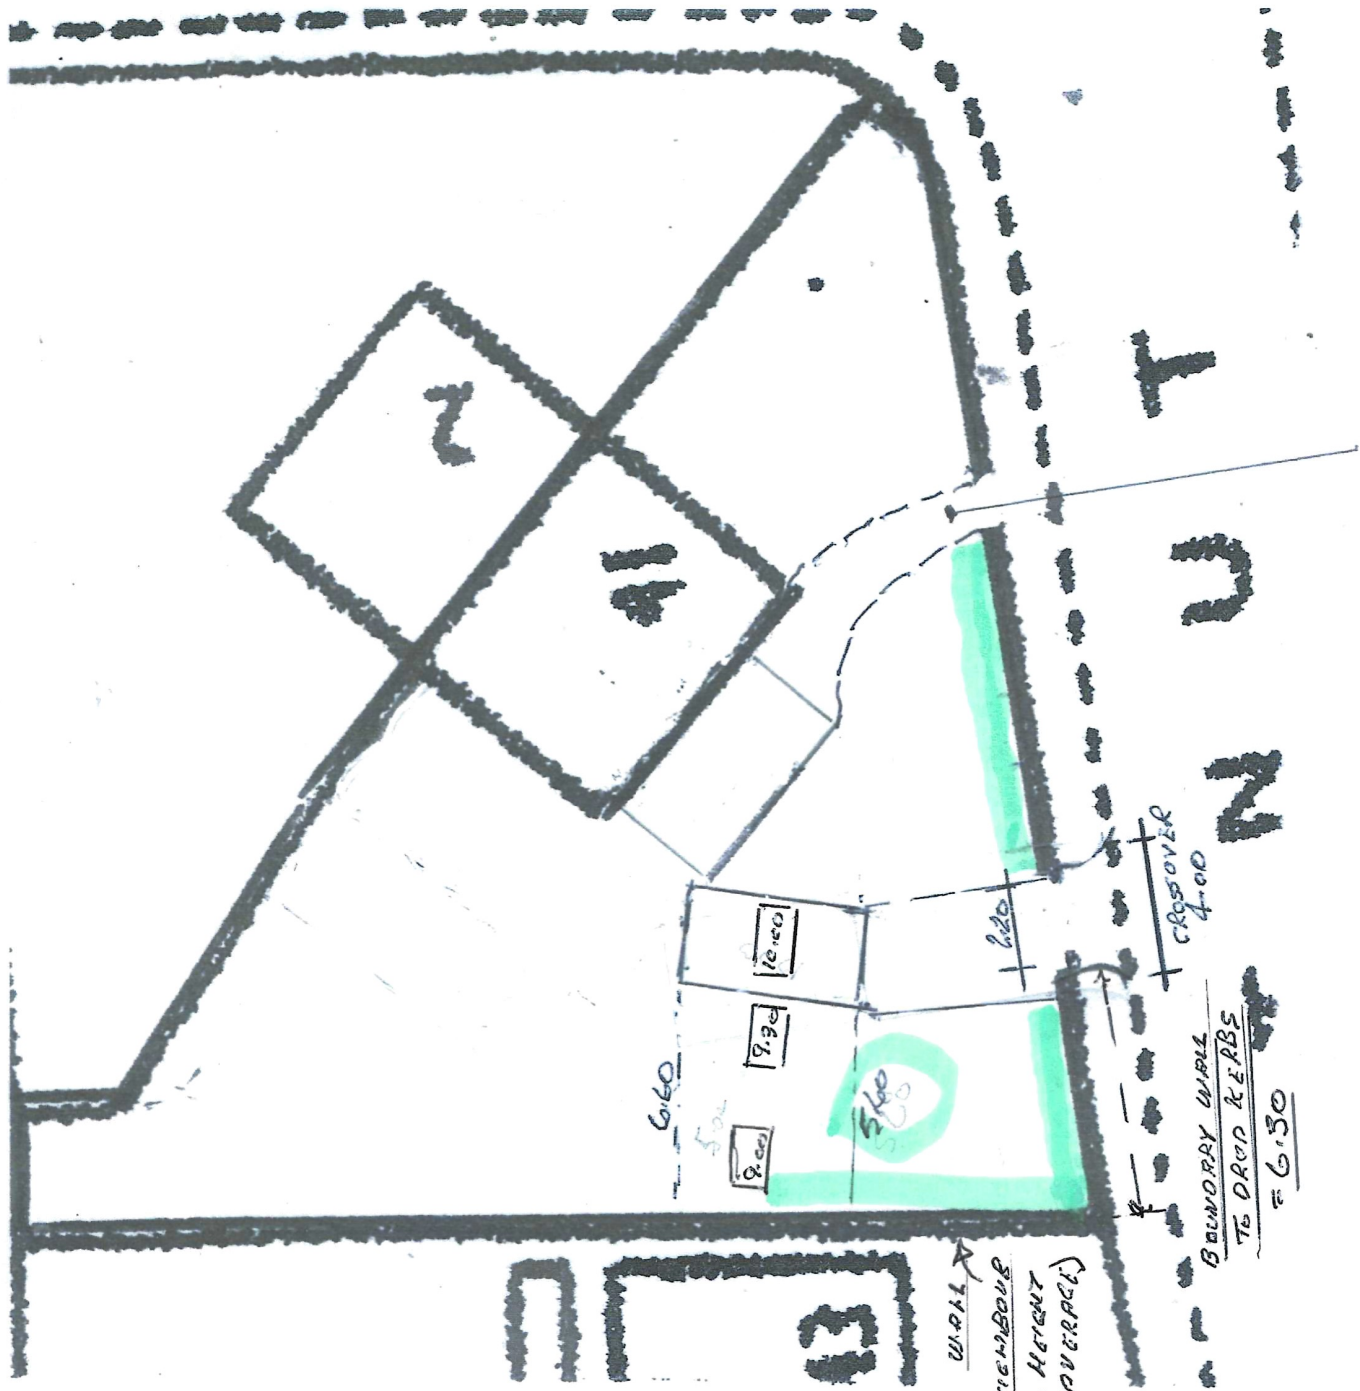

10.00	GRASS	PAVED	LEVEL
9.30	GRASS	PAVED	LEVEL
9.00	GRASS	PAVED	LEVEL

DIMENSIONS 6.60 AND
5.60 AS MEASURED
ON SITE

EXISTING PREENBRICATED
GRASS 2.70 WIDE 5.00 DEEP
(2.50 MAXIMUM HEIGHT)

TO BE REMOVED

WALL
TO NEIGHBOUR
12.00 HEIGHT
(PAVED)

2.200 ENTRANCE WIDTH
BETWEEN EXISTING GATE

POSTS


LOW PAVEMENT WITH 300mm
HEIGHT

SURGERY PLUS SINGLE
"UNZIDY" TREE ALL BEING
REMOVED


BLOCK PLAN 1:200

EXISTING PROPOSED ACCESS
TO REMAIN UNALTERED

Superseded

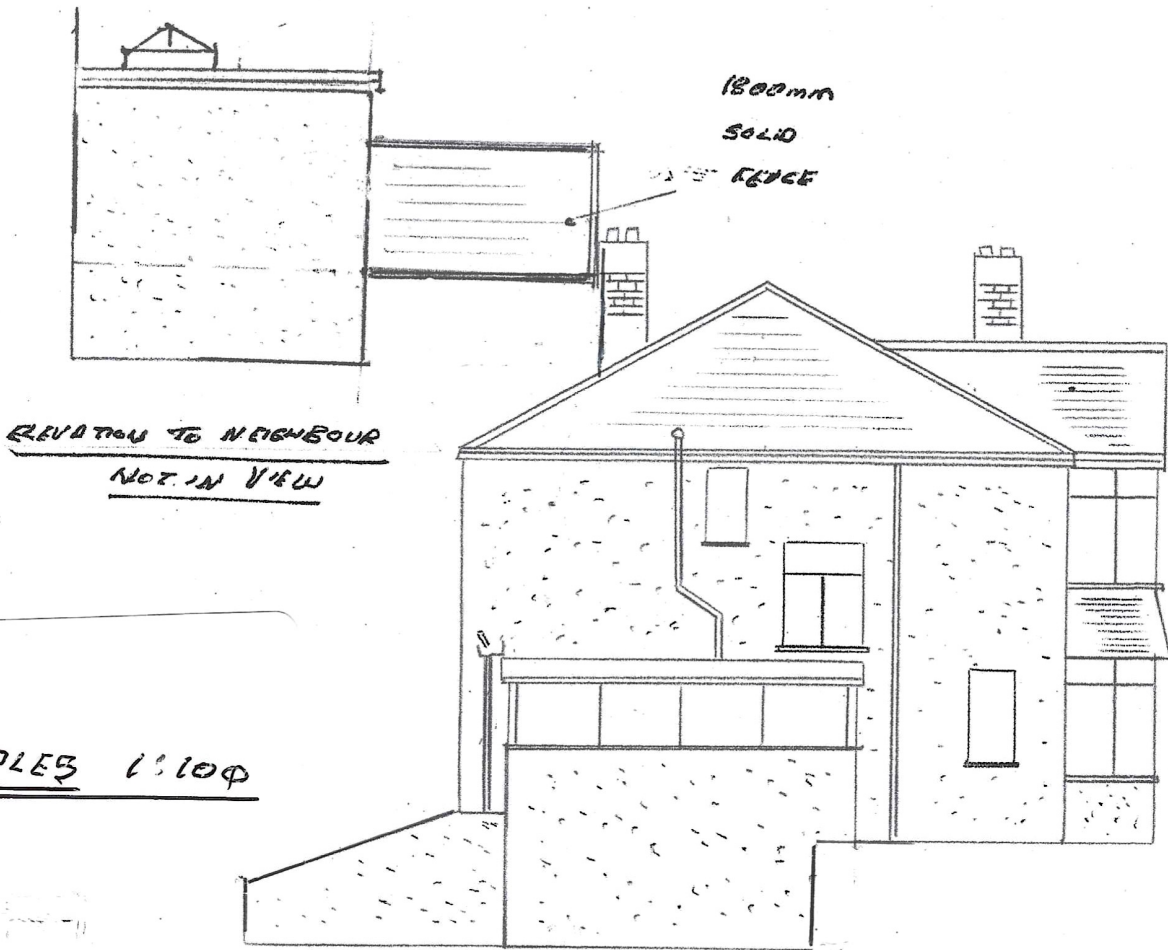

L4 SIDE ELEVATION EXISTING

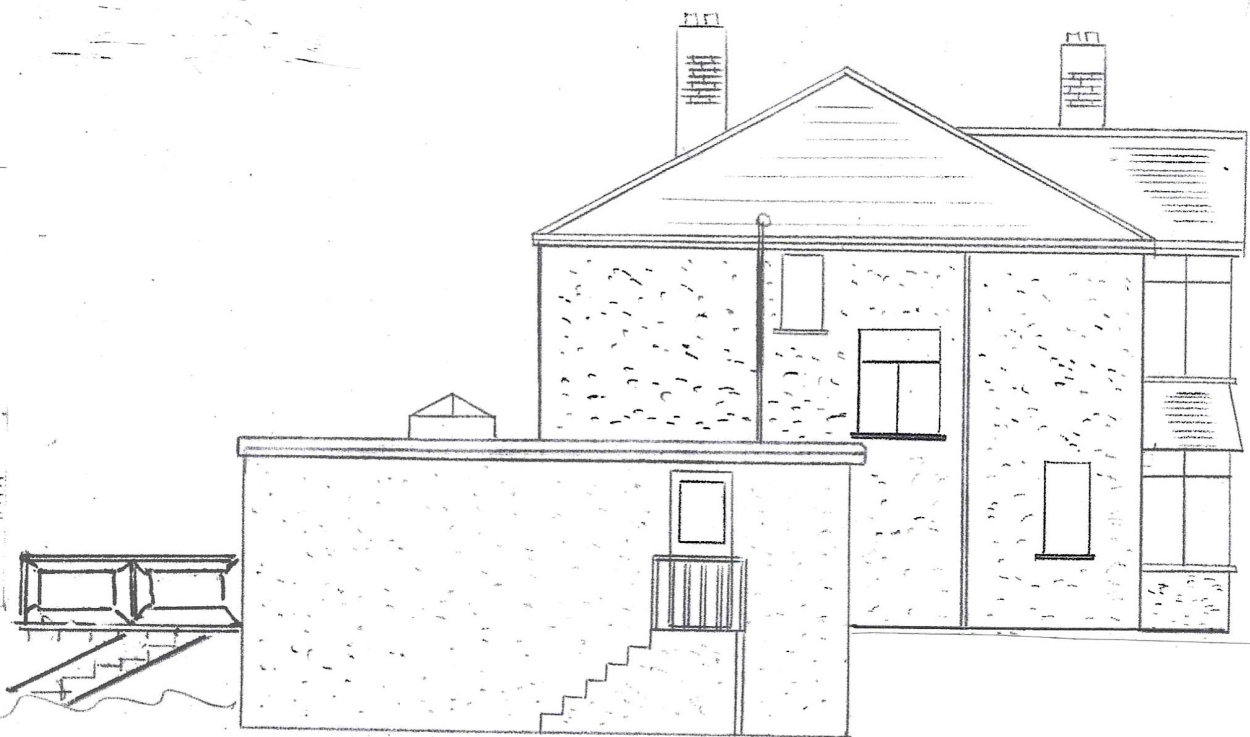

L4 SIDE ELEVATION PROPOSED