



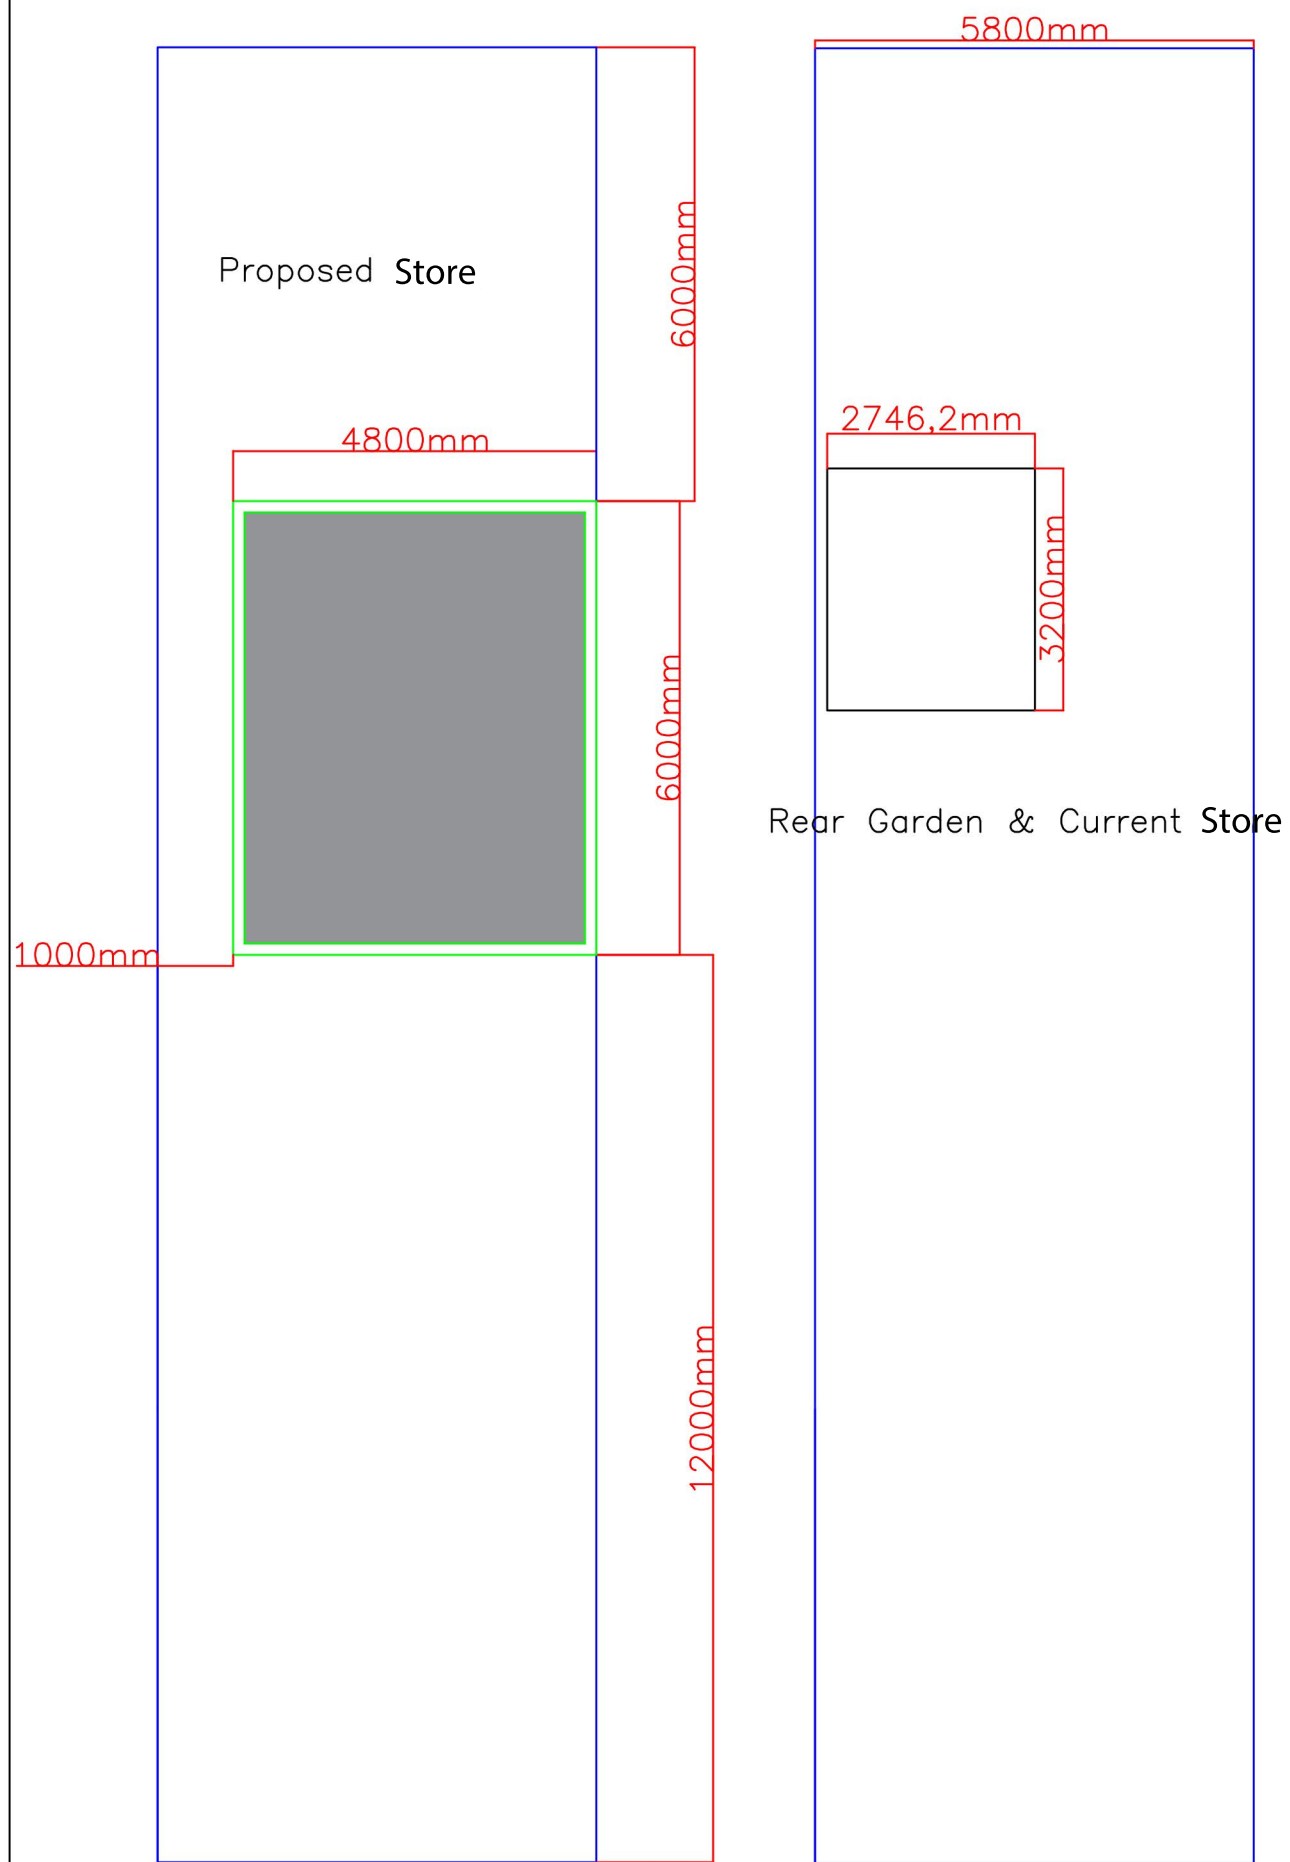


Rear gates to open inwards towards property away from rear lane.

Proposed Rear Store Front View

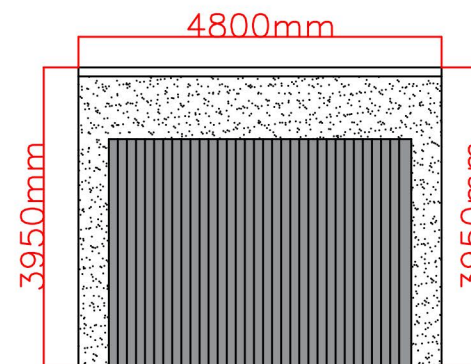

Proposed Rear Store Side View

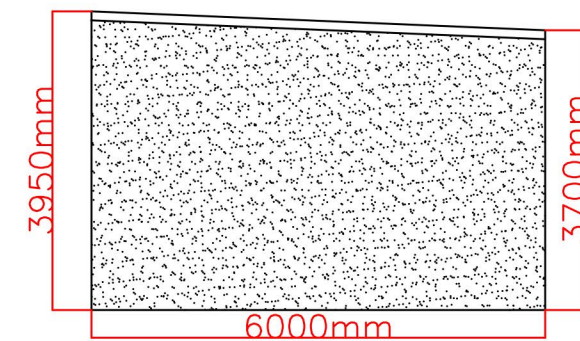

Client: Mr Stephen Ace
13 Brook Terrace,
Tairgwaith,
Ammanford,
SA18 1YA

Project Title:
Proposed 2 Storey Extension & Store

Planning

Date: 22/3/2021

Drawing No: 1

Paper Size: A3

Scale(s): 1:100

