
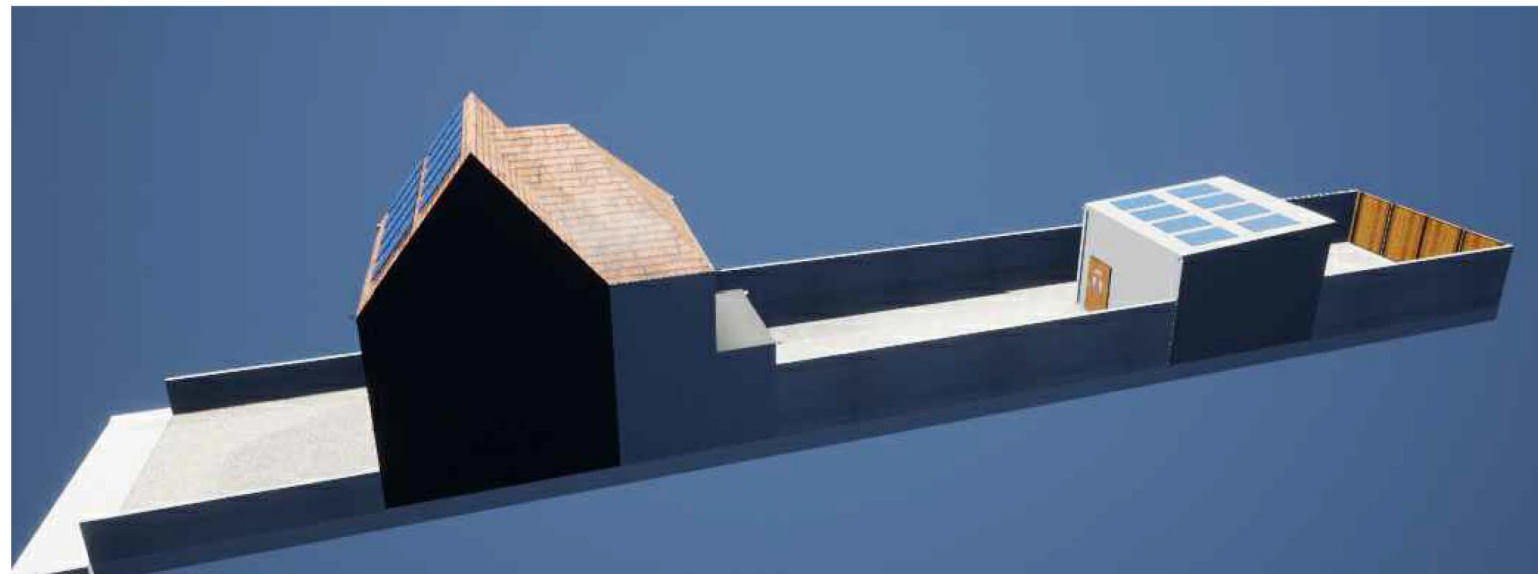
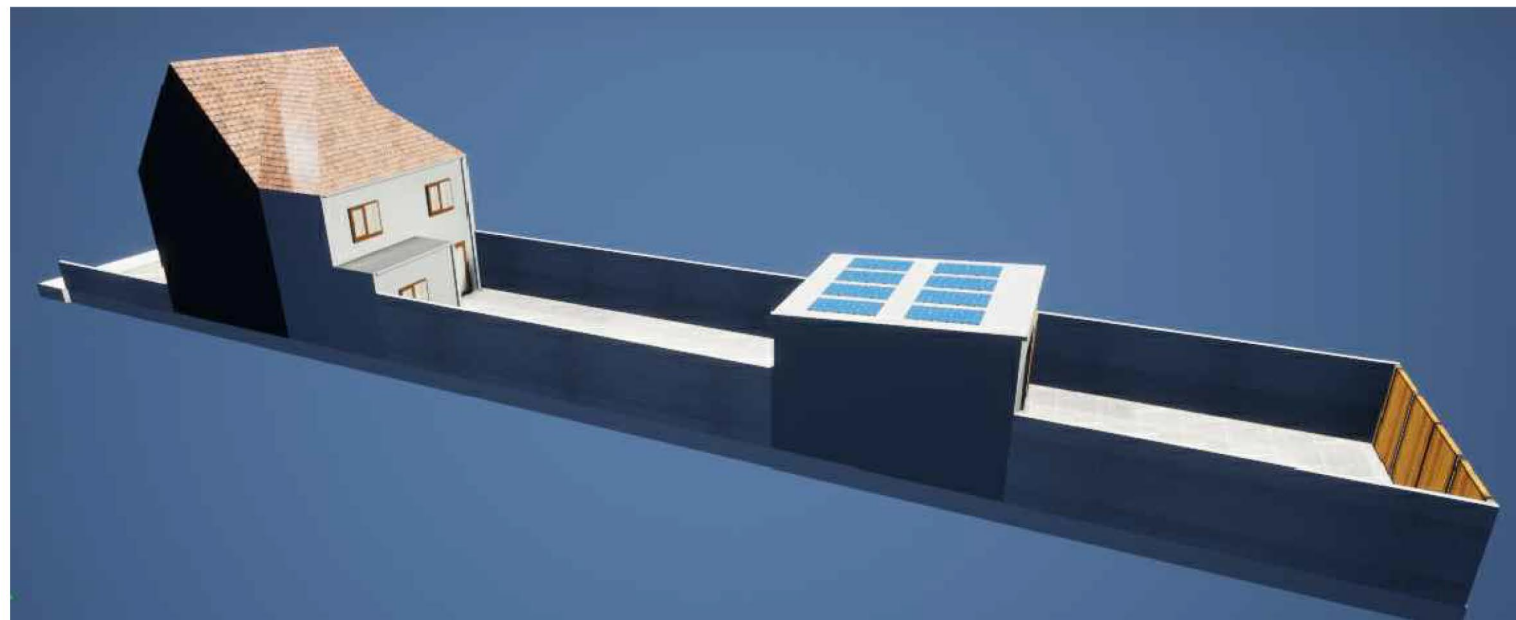


3D Proposal Design

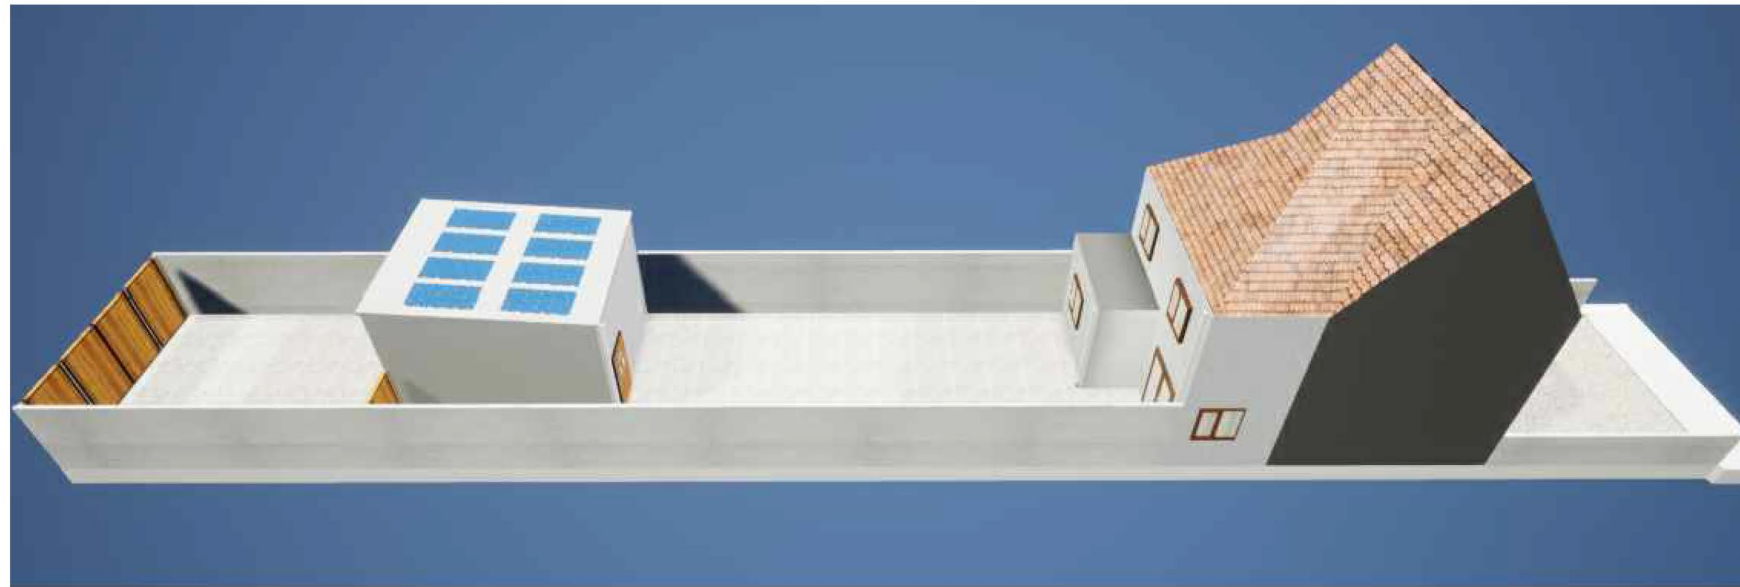

Client: Mr Stephen Ace
13 Brook Terrace,
Tairgwaith,
Ammanford,
SA18 1YA

Project Title:
Proposed 2 Storey Extension & Store

Planning

Date: 22/3/2021

Drawing No: 4

Paper Size: A3

Scale(s): 1:100

