




Superseded

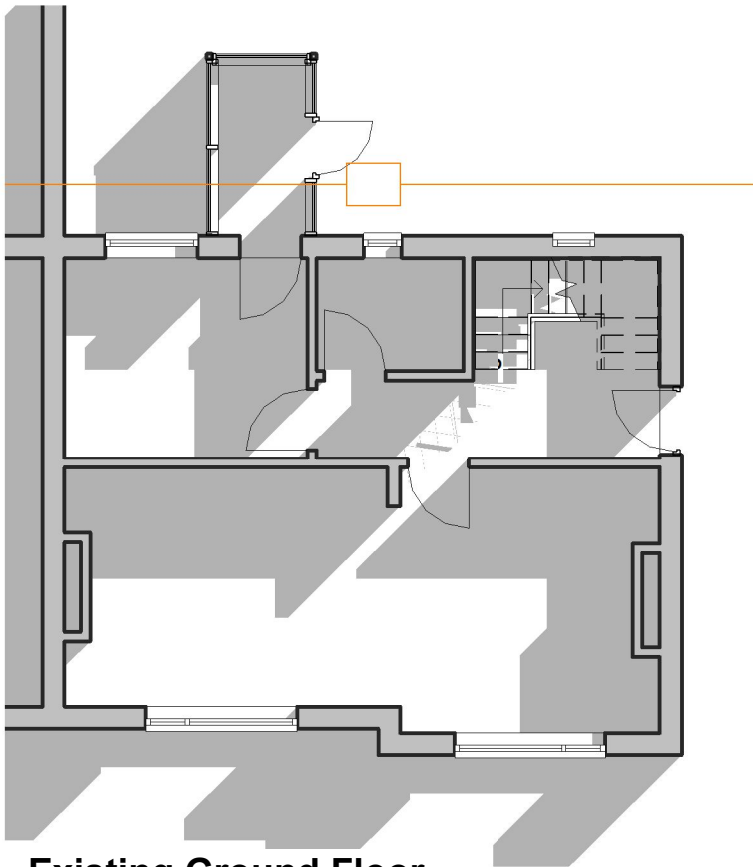

Existing Ground Floor

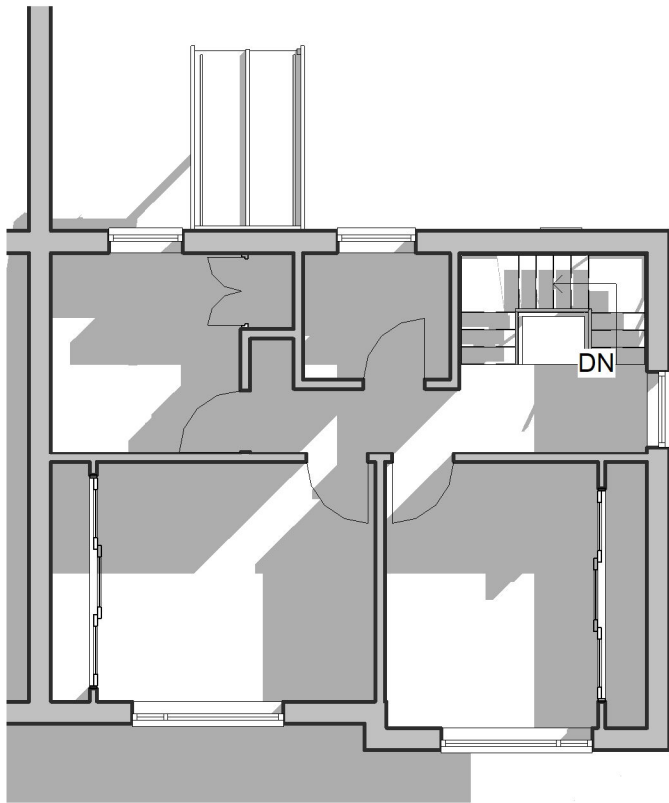

Existing First Floor

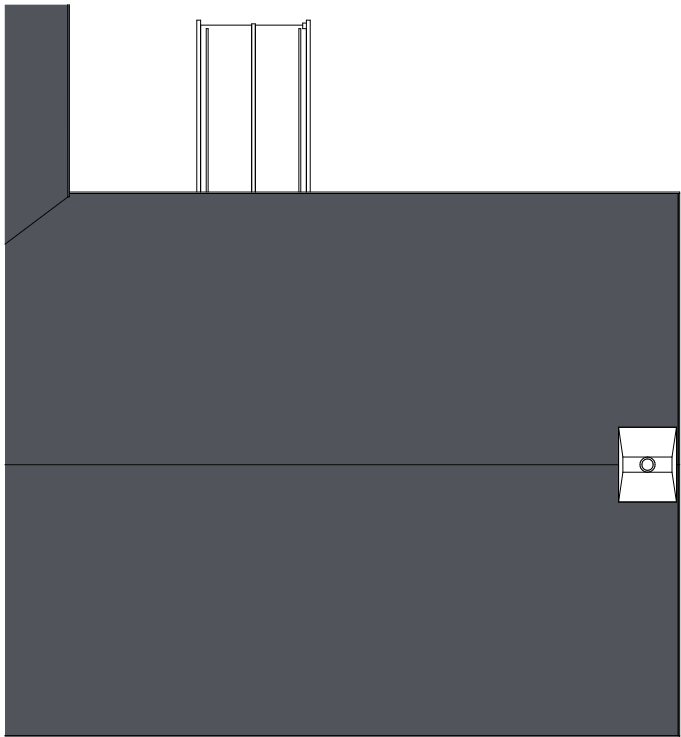

Existing Roof

NOTES:



DRAWING STATUS

Planning

PROJECT

24 Vivian Park Drive - Extension / Loft Conversion

TITLE

Existing Floor Plans

CLIENT

Mr & Mrs B Garvey

DRAWN BY
Gareth Owen

DATE
02.07.21


SCALE (@A3) PROJECT NO.
1 : 10 GOCD BG01

DRAWING NO.
E001

REV
P1

GO CONCEPT DESIGNS LTD, 9 DARWIN RD, PORT TALBOT, SA12 6BT
gareth@goconceptdesigns.co.uk adriana@goconceptdesigns.co.uk

Superseded

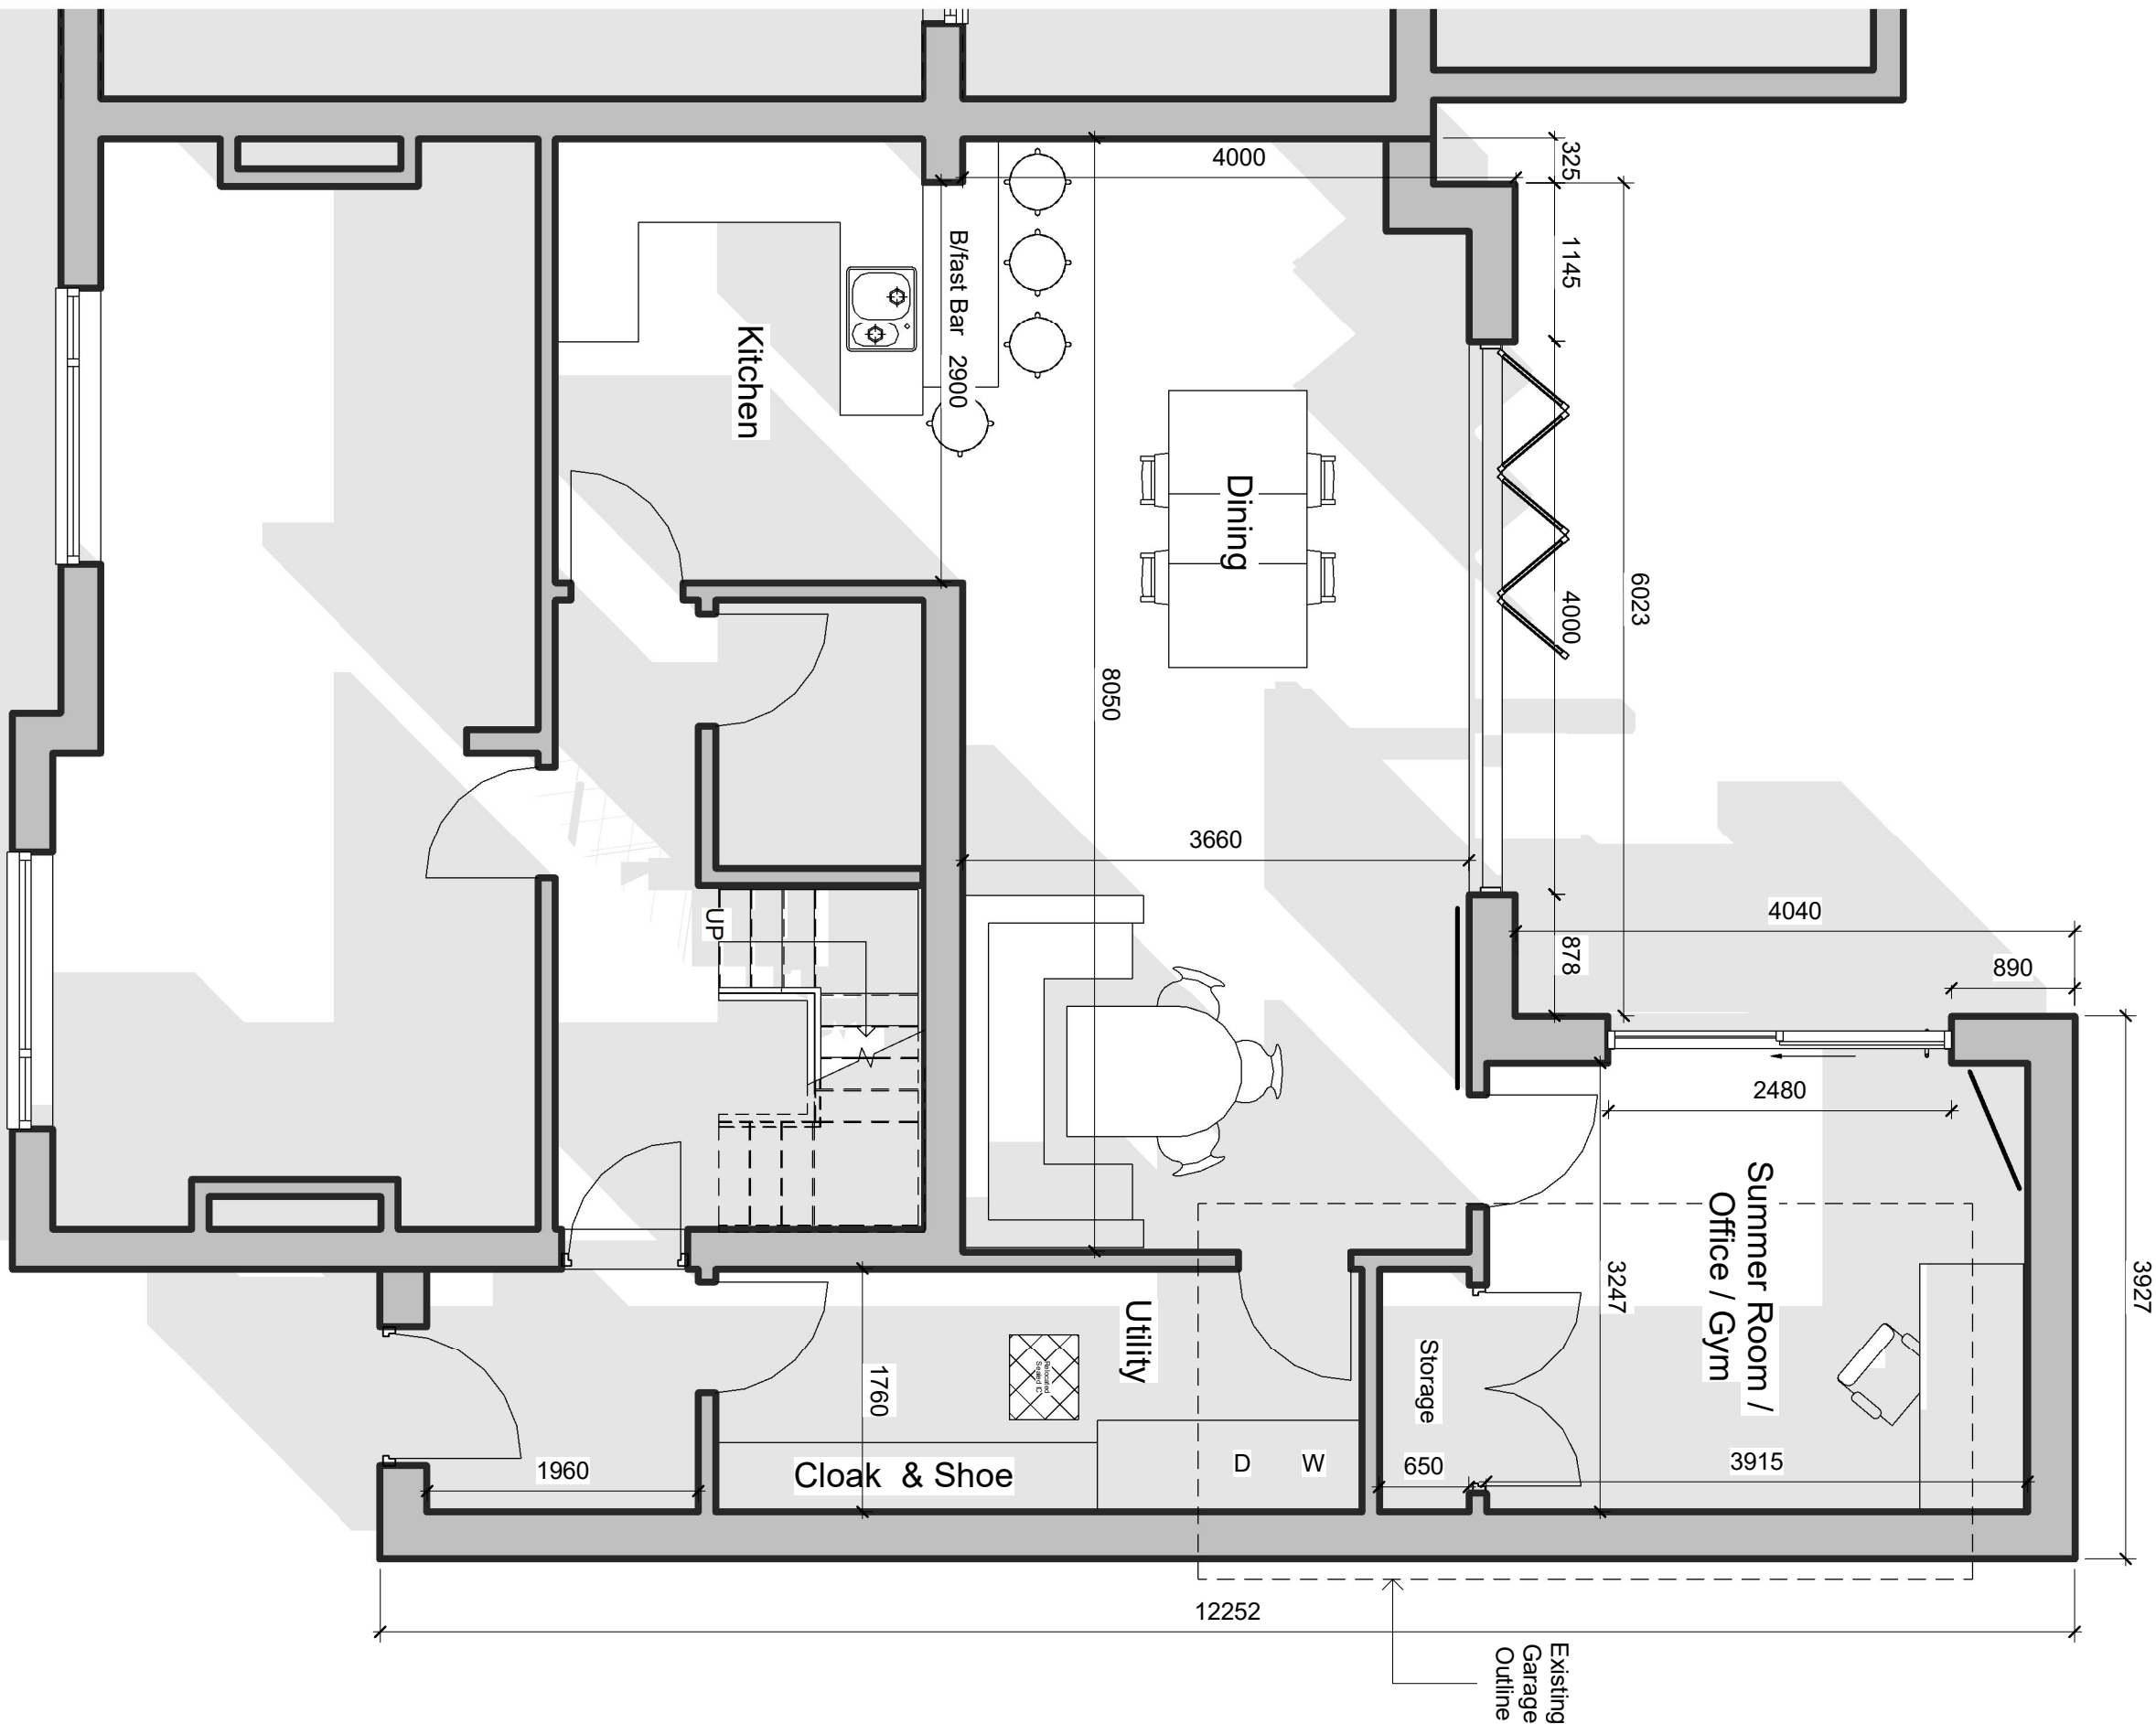


NOTES:



DRAWING STATUS	
Planning	
PROJECT	
24 Vivian Park Drive - Extension / Loft Conversion	
TITLE	
Proposed Ground Floor Plan	
CLIENT	
Mr & Mrs B Garvey	
DRAWN BY	DATE
Gareth Owen	02.07.21
SCALE (@A3)	PROJECT NO.
1 : 50	GOCD BG01
DRAWING NO.	REV
B001	P1
GO CONCEPT DESIGNS LTD, 9 DARWIN RD, PORT TALBOT, SA12 6BT	
gareth@goconceptdesigns.co.uk adriana@goconceptdesigns.co.uk	

Superseded

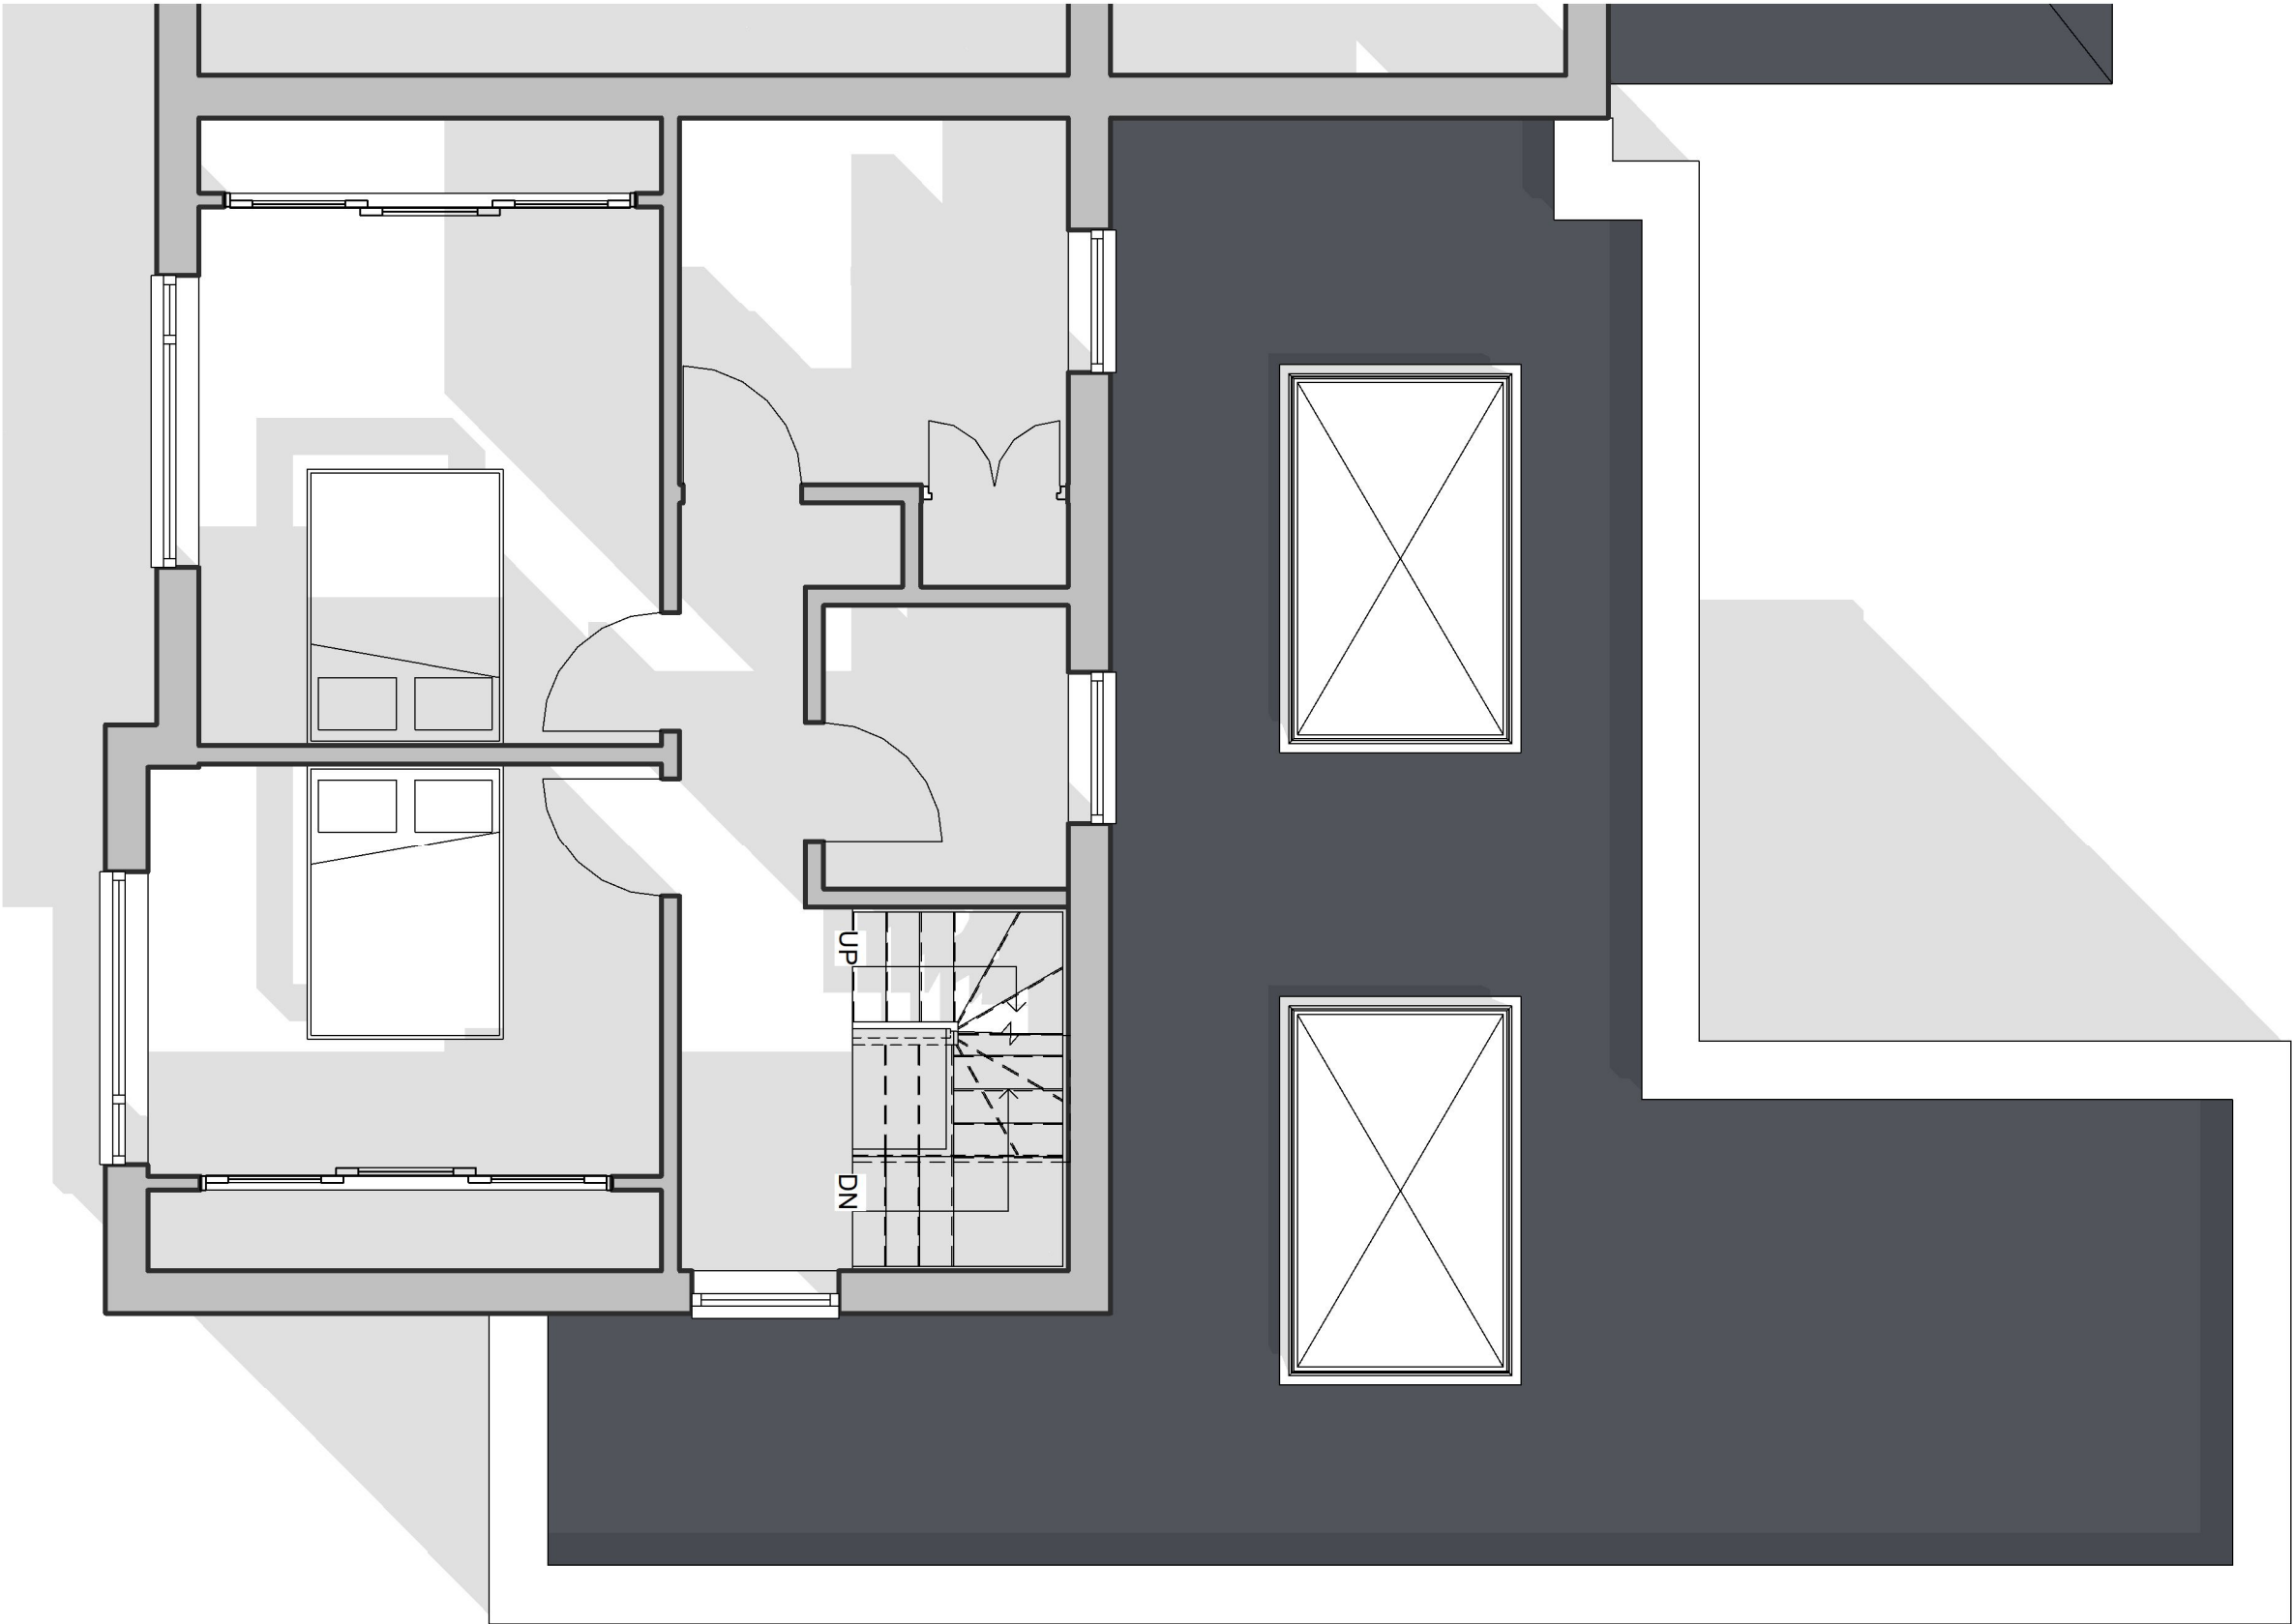

NOTES:



DRAWING STATUS

Planning

PROJECT

24 Vivian Park Drive - Extension / Loft Conversion

TITLE

Proposed First Floor Plan

CLIENT

Mr & Mrs B Garvey

DRAWN BY
Gareth Owen

DATE
02.07.21



SCALE (@A3) PROJECT NO.
1 : 50 GOCD BG01

DRAWING NO.
B002

REV
P1

GO CONCEPT DESIGNS LTD, 9 DARWIN RD, PORT TALBOT, SA12 6BT
gareth@goconceptdesigns.co.uk adriana@goconceptdesigns.co.uk

Superseded

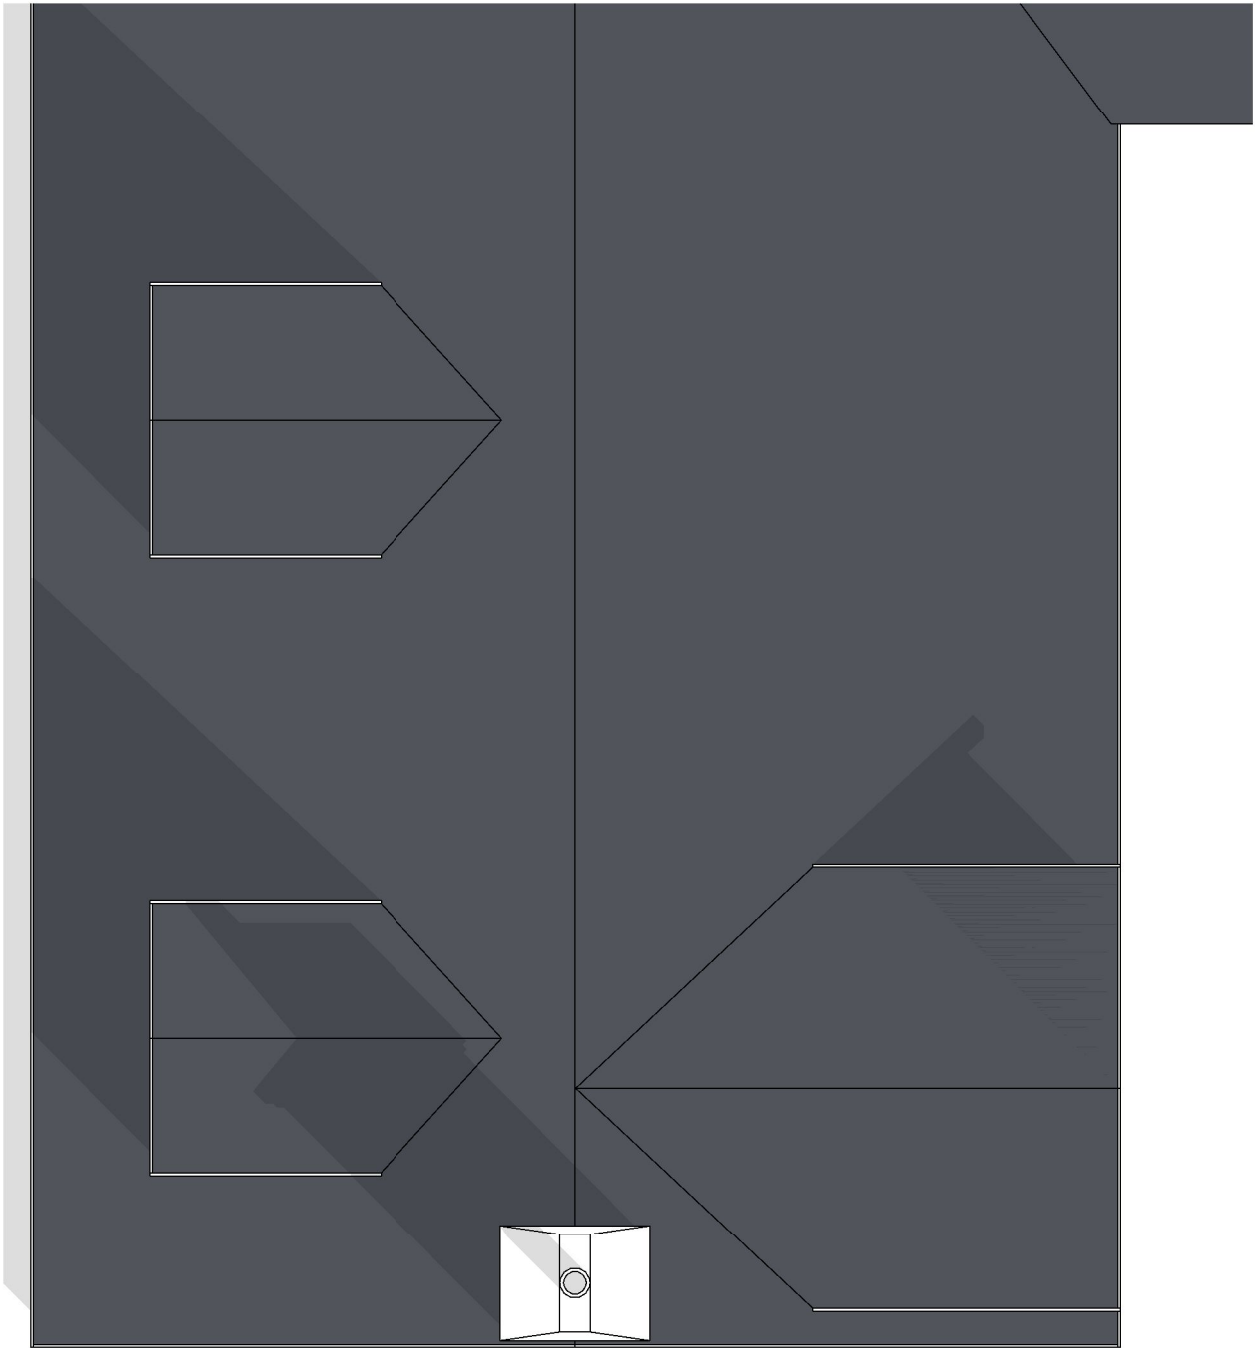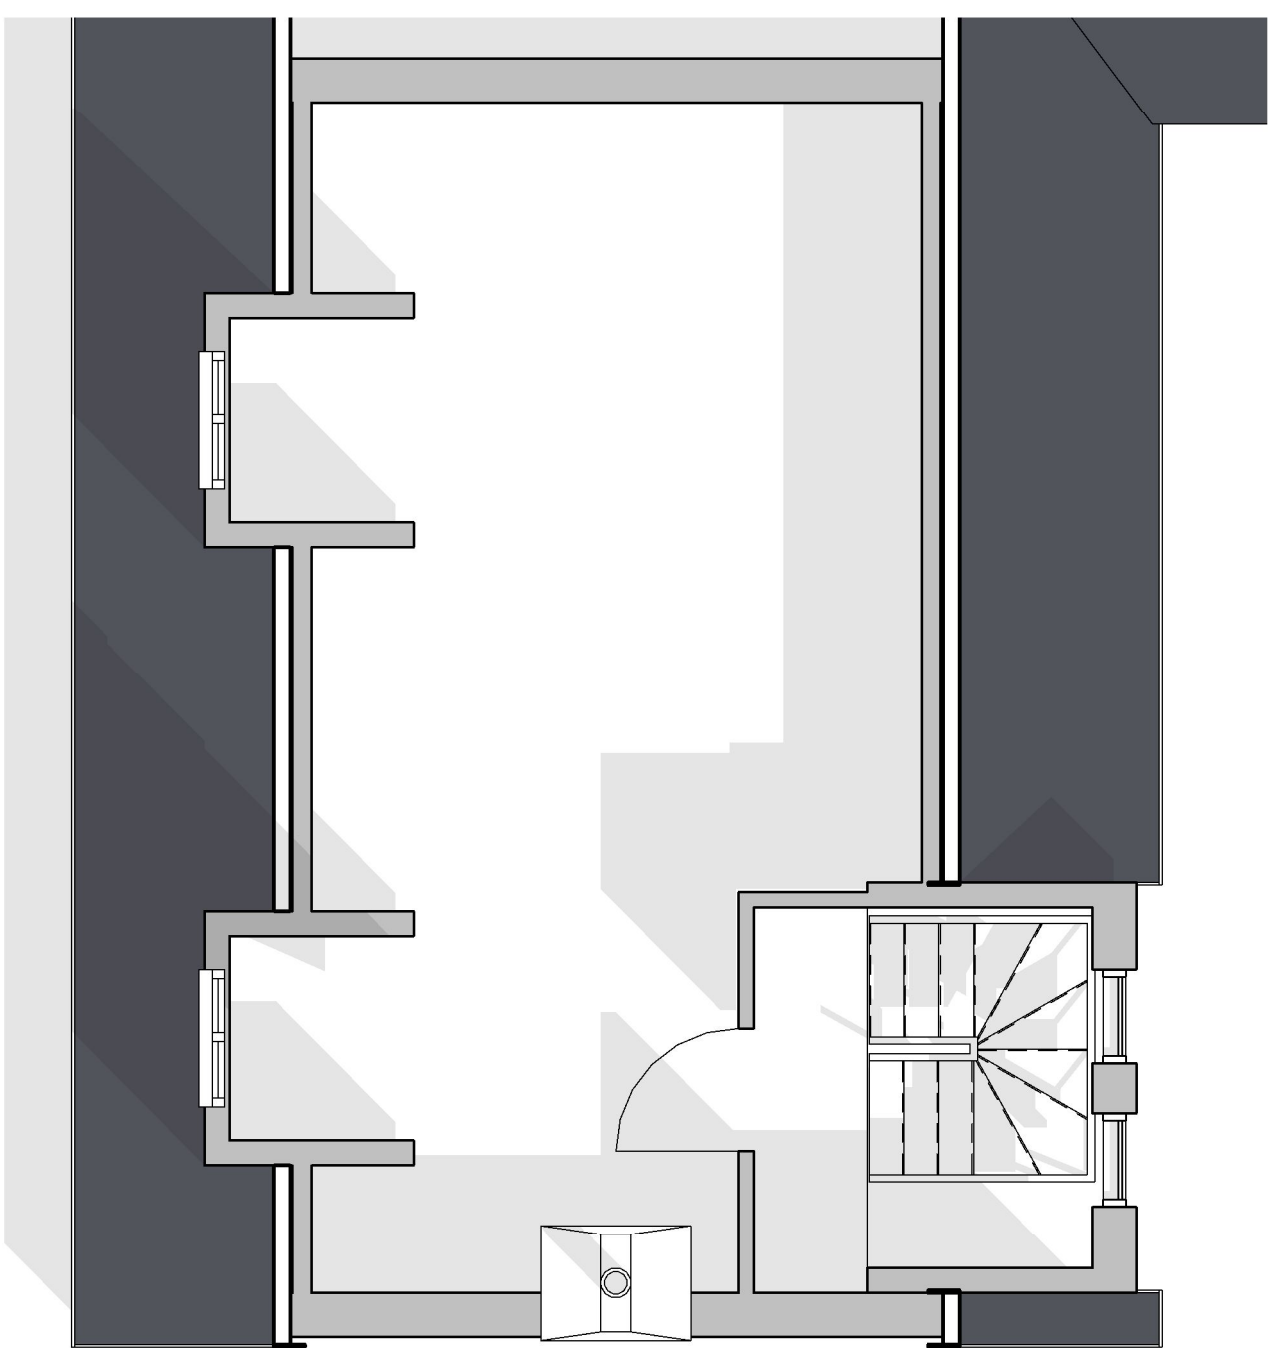

NOTES:



DRAWING STATUS

Planning

PROJECT

24 Vivian Park Drive - Extension / Loft Conversion

TITLE

Proposed Loft & Roof Plan

CLIENT

Mr & Mrs B Garvey

DRAWN BY

Gareth Owen

DATE

02.07.21

SCALE (@A3)

PROJECT NO.

1 : 50 GOCD BG01

DRAWING NO.


B003

REV

P1

GO CONCEPT DESIGNS LTD, 9 DARWIN RD, PORT TALBOT, SA12 6BT
gareth@goconceptdesigns.co.uk adriana@goconceptdesigns.co.uk


Superseded

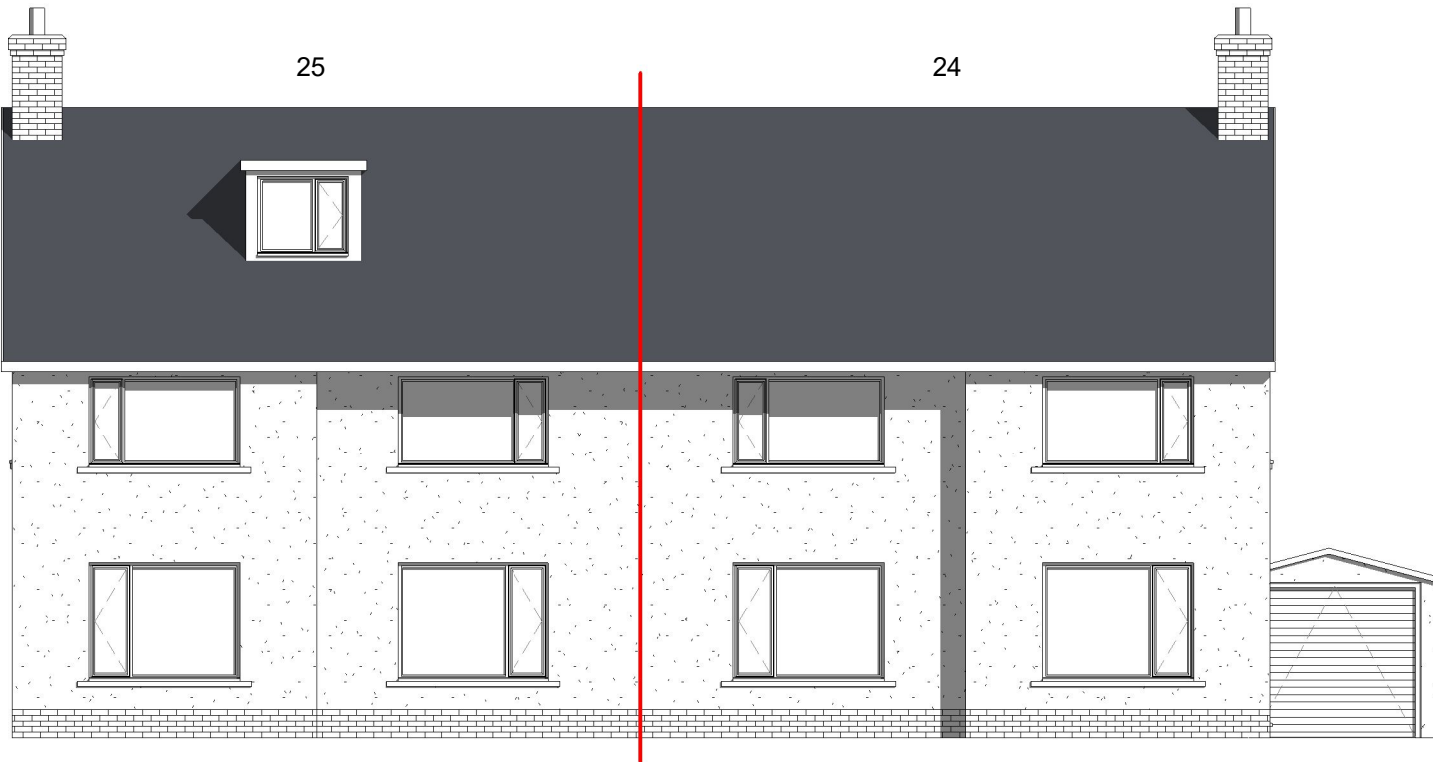

1 Existing Front Elevation
1 : 100



2 Proposed Front Elevation
1 : 100

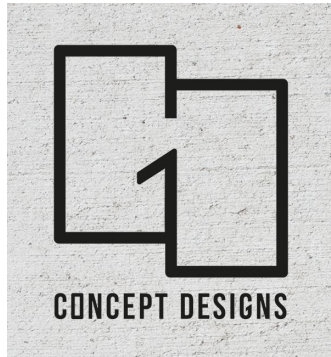

DRAWING STATUS

Planning

PROJECT

24 Vivian Park Drive - Extension /
Loft Conversion

TITLE

Front Elevations

CLIENT

Mr & Mrs B Garvey

DRAWN BY
Gareth Owen

DATE
02.07.21

SCALE (@A3)
1 : 100

PROJECT NO.
GOCD BG01

DRAWING NO.
B004

REV
P1

GO CONCEPT DESIGNS, 9 DARWIN RD, PORT
TALBOT, SA12 6BT

gareth@goconceptdesigns.co.uk


Superseded



1 Existing Rear Elevation
1 : 100



2 Proposed Rear Elevation
1 : 100

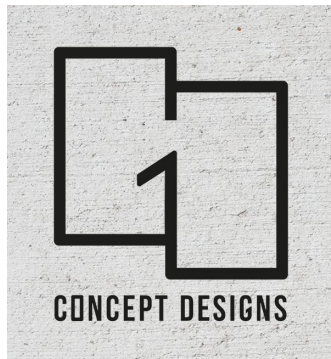

DRAWING STATUS

Planning

PROJECT

24 Vivian Park Drive - Extension /
Loft Conversion

TITLE

Rear Elevations

CLIENT

Mr & Mrs B Garvey

DRAWN BY
Gareth Owen

DATE
02.07.21

SCALE (@A3)
1 : 100

PROJECT NO.
GOCD BG01

DRAWING NO.
B005

REV
P1


GO CONCEPT DESIGNS, 9 DARWIN RD, PORT
TALBOT, SA12 6BT

gareth@goconceptdesigns.co.uk


Superseded



1 Existing Side Elevation
1 : 100

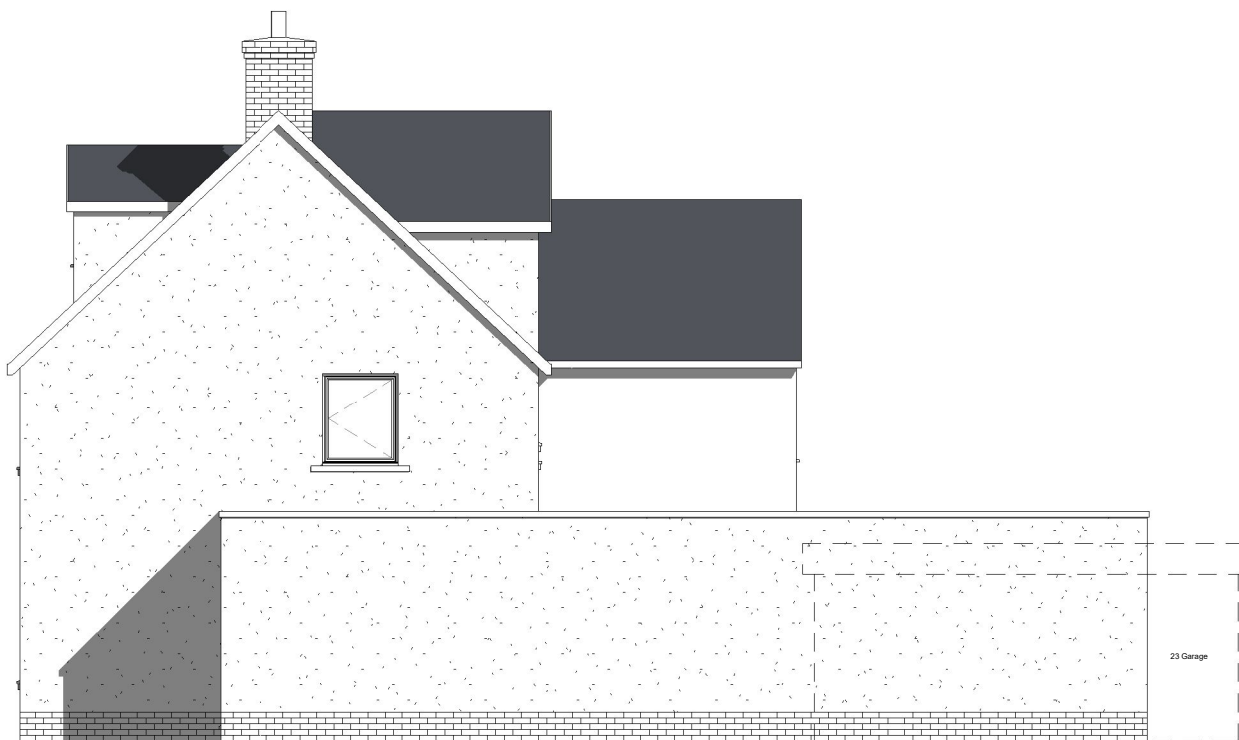

2 Proposed Side Elevation
1 : 100

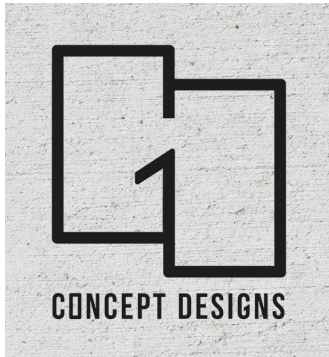

DRAWING STATUS

Planning

PROJECT

24 Vivian Park Drive - Extension /
Loft Conversion

TITLE

Side Elevations

CLIENT

Mr & Mrs B Garvey

DRAWN BY
Gareth Owen

DATE
02.07.21

SCALE (@A3)
1 : 100

PROJECT NO.
GOCD BG01

DRAWING NO.
B006

REV
P1

GO CONCEPT DESIGNS, 9 DARWIN RD, PORT
TALBOT, SA12 6BT

gareth@goconceptdesigns.co.uk