


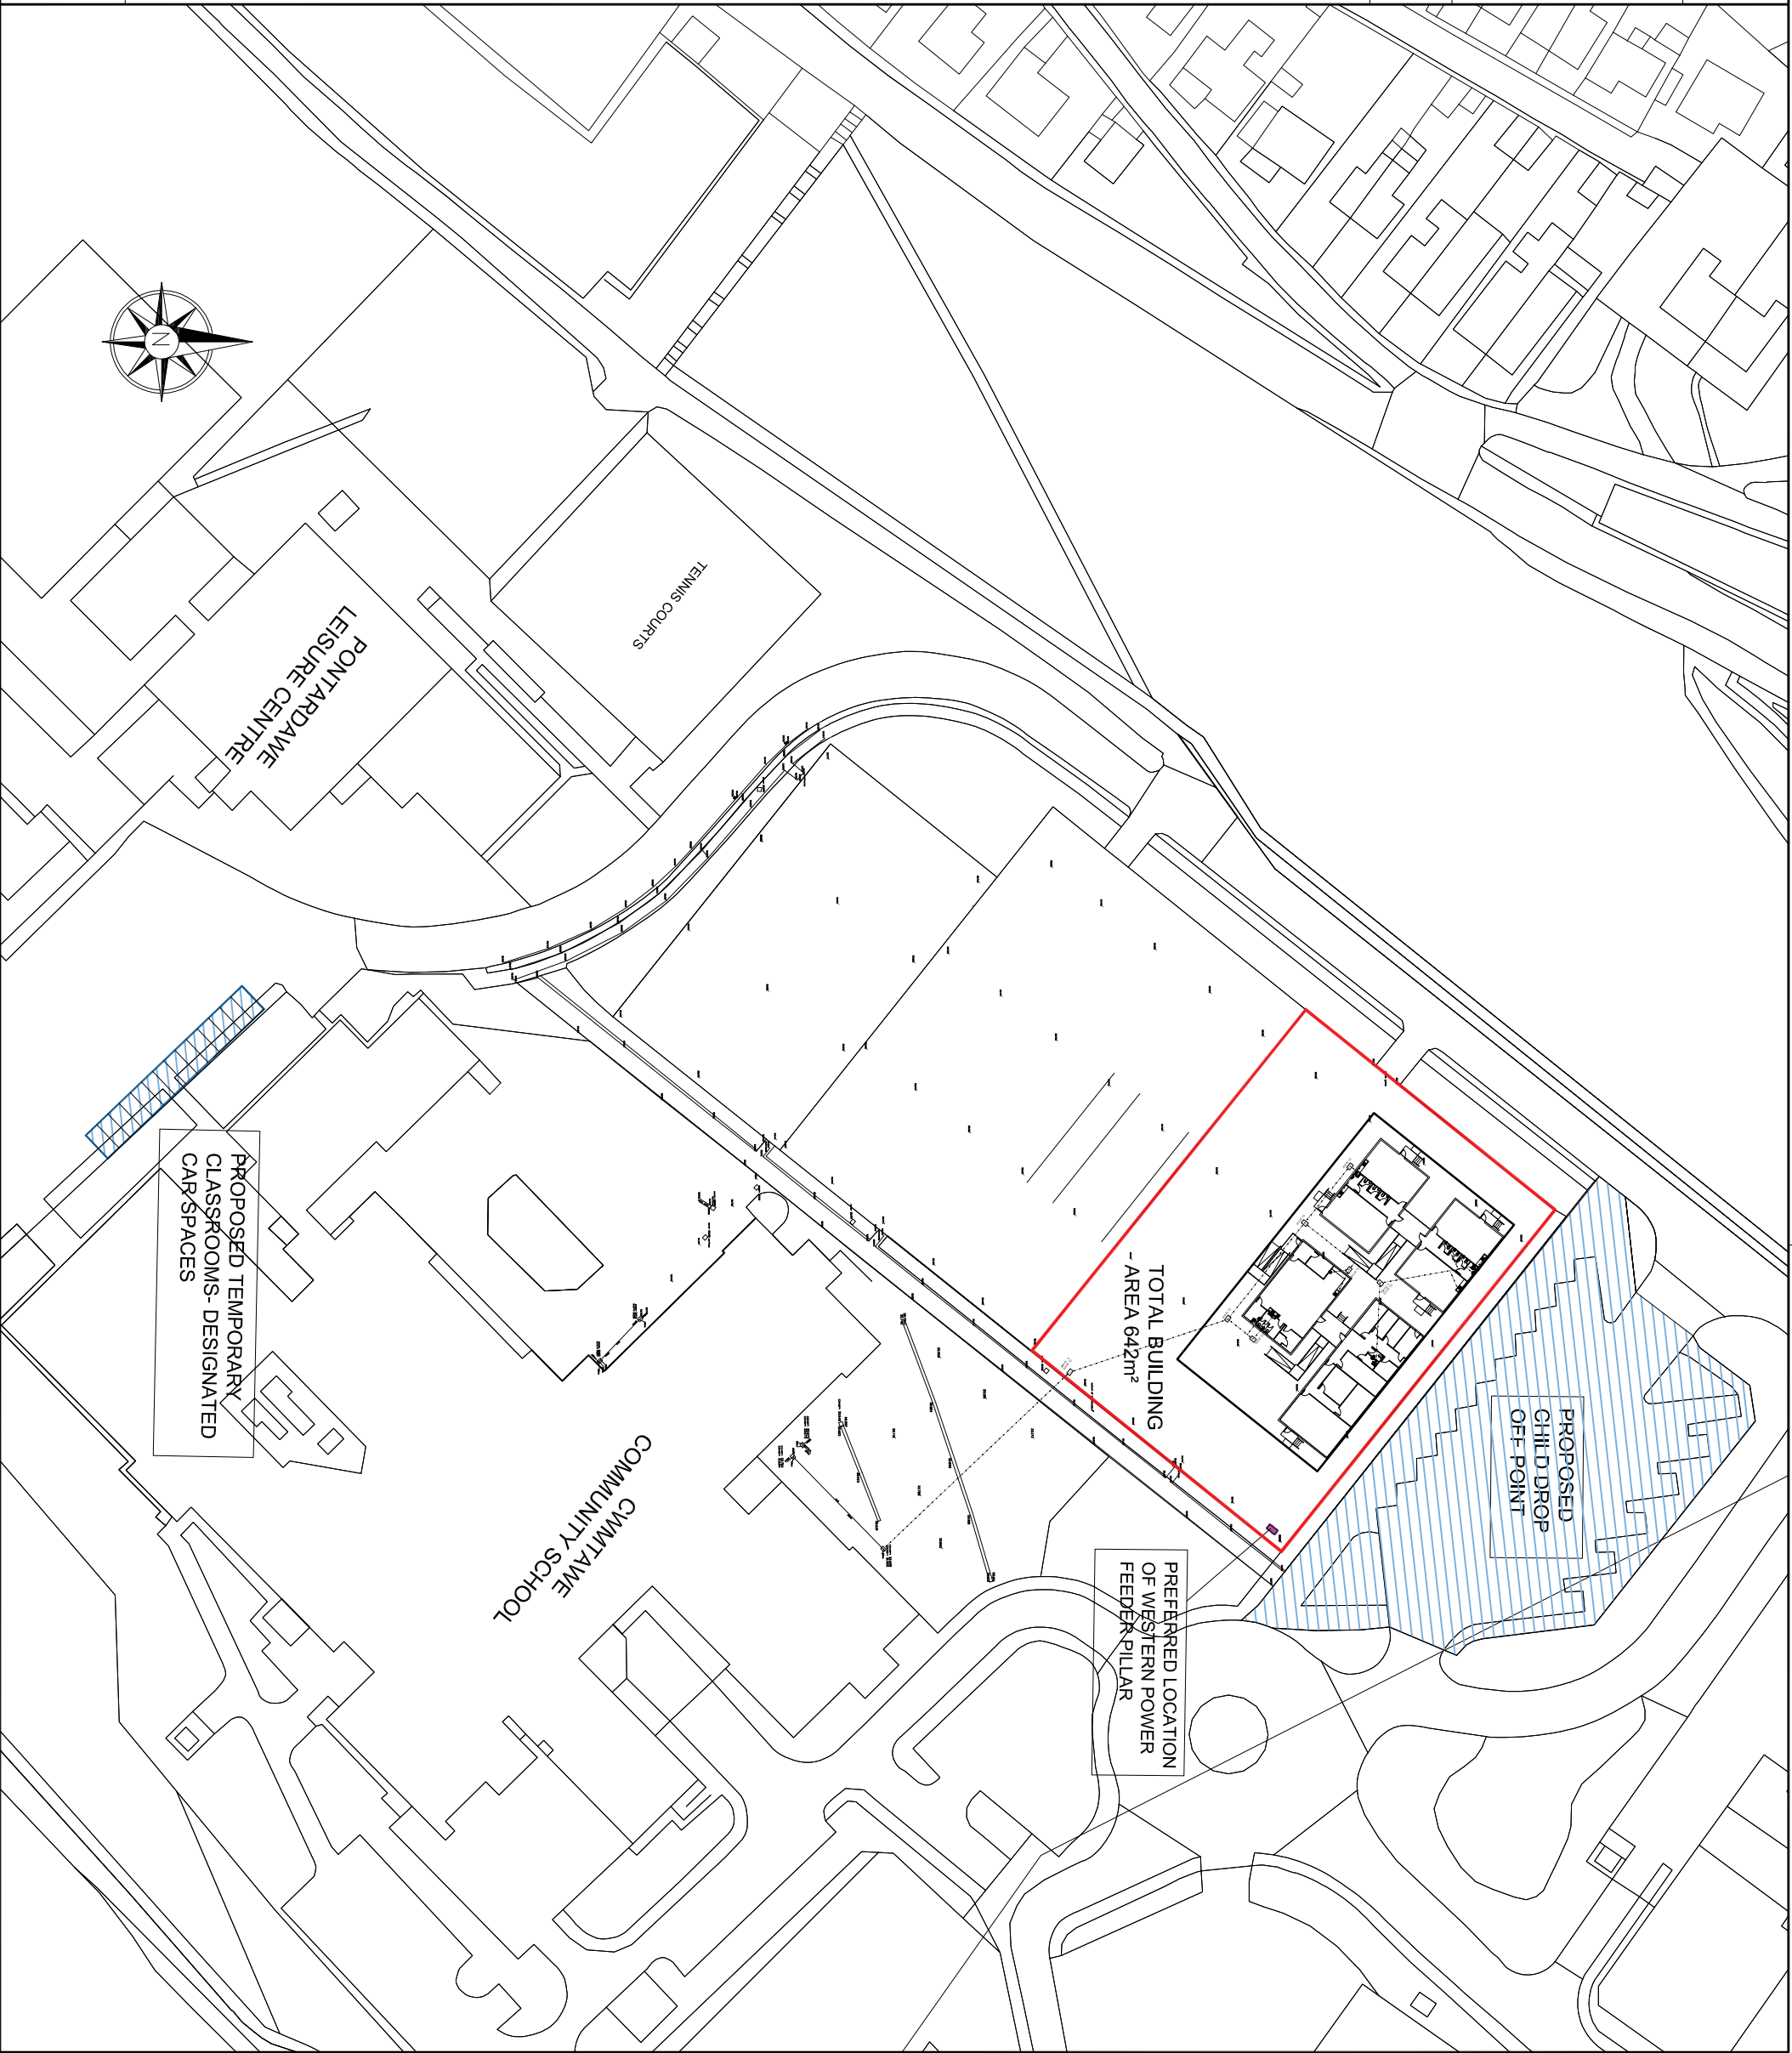

NOTES

1. All dimensions in millimetres unless otherwise stated.

1. Transport - All pupils will be offered free transport from the Godrergraiig area to the temporary classrooms location.
2. All service trenches are to be clean service corridors, soil to be tested prior to excavations taking place to ensure no H & S risk to Ground worker operatives.
3. Temporary school buildings have been located adjacent to an existing school to enable facilities such as catering & dining, access, pick up and drop off, assembly etc. to be used and shared.
4. The arrival and departure from the temporary classrooms will be staggered from the main school to avoid potential traffic issues that may arise.
5. Temporary buildings to be set an average 450mm above ground, plans for flood and fire excavation in liaison with the main school will be in place prior to occupation.

Rev	Details	Dr	Ch	Apr	Date



Neath Port Talbot
Castell-nedd Port Talbot
County Borough Council Cynghor Bwrdeistref Sirol

Making a difference *Gwahaniaethu er gwell*

PROPERTY & REGENERATION
Gareth Nutt B.Sc(Hons), M.Sc., DMS, FRICS
CORPORATE DIRECTOR OF ENVIRONMENT
THE QUAYS, BRUNEL WAY
BAGLAN ENERGY PARK SA11 2GG
www.npt.gov.uk

TEMPORARY ACCOMMODATION
FOR GODRERGRAIG SCHOOL

SITE LAYOUT & LOCATION PLAN

Drawing Title		Property Ref. No.	
FILE NO.			
Drawn	WGH	Checked	Approved
Date	July 19	Date	Date
Scales		1:1000 @ A3	
Drawing No.		A1181-03	
Rev.			