
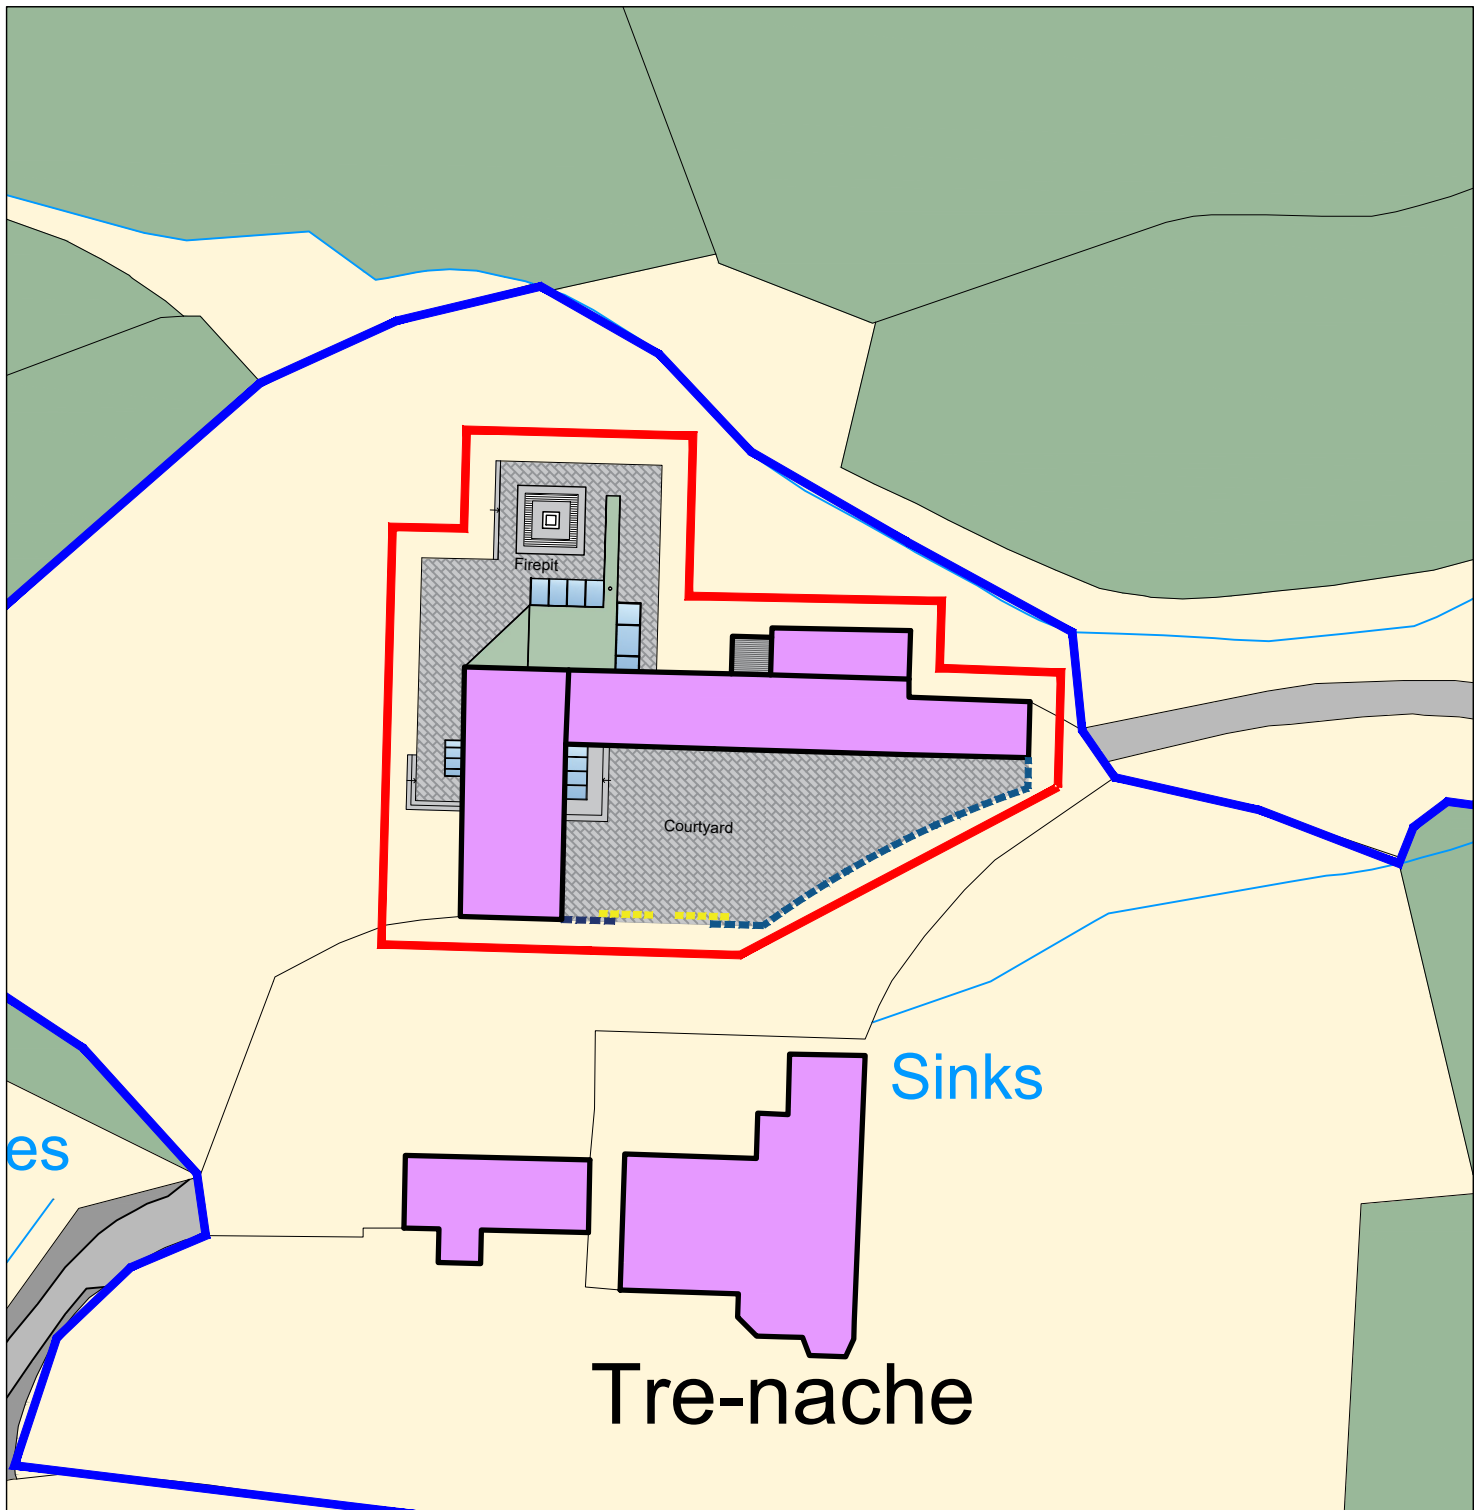


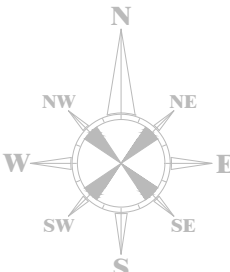

NOTES Wall to enclose courtyard Sliding gates Ordance Survey, (c) Crown Copyright 2021. All rights reserved. Licence number 100022432 	REVISIONS <table><thead><tr><th>Rev</th><th>Comment</th><th>By</th><th>Date</th></tr></thead><tbody><tr><td>-</td><td></td><td></td><td></td></tr></tbody></table>			Rev	Comment	By	Date	-				CLIENT: Jonathan Morgan				
	Rev	Comment	By	Date												
	-															
	PROJECT TITLE: Extension & Renovation															
	PROJECT ADDRESS 1: The Barn, Trenache Farm						A4									
	PROJECT ADDRESS 2: Neath, SA10 8AB						CHECKED BY: TOM									
	DRAWING TITLE: Proposed Block Plan						APPROVED BY: TOM									
DATE: 12.04.2021		SCALE: 1:500		DRAWN BY: AV		REF: RH473	DRAWING NO: 003	REV: -								
THIS DRAWING IS THE COPYRIGHT OF DARKIN ARCHITECTS AND MAY NOT BE COPIED, ALTERED OR REPRODUCED IN ANY FORM OR PASSED TO A THIRD PARTY WITHOUT THEIR CONSENT. DIMENSIONS MUST BE CHECKED AND VERIFIED ON SITE AND ANY DISCREPANCIES SHOULD BE REPORTED TO THE ARCHITECT. THIS DRAWING MUST NOT BE SCALED AND SHOULD BE READ IN CONJUNCTION WITH ALL OTHER CONSULTANT'S DRAWINGS. IF IN DOUBT ASK FOR CONFIRMATION.				CARDIFF 02921 197 196 LLANELLI 01554 778 730 NEATH 01639 368 000 info@darkinarchitects.com © Copyright Darkin Architects 2021 RIBA  Chartered Practice												
darkin architects drawing on experience																