


Superseded

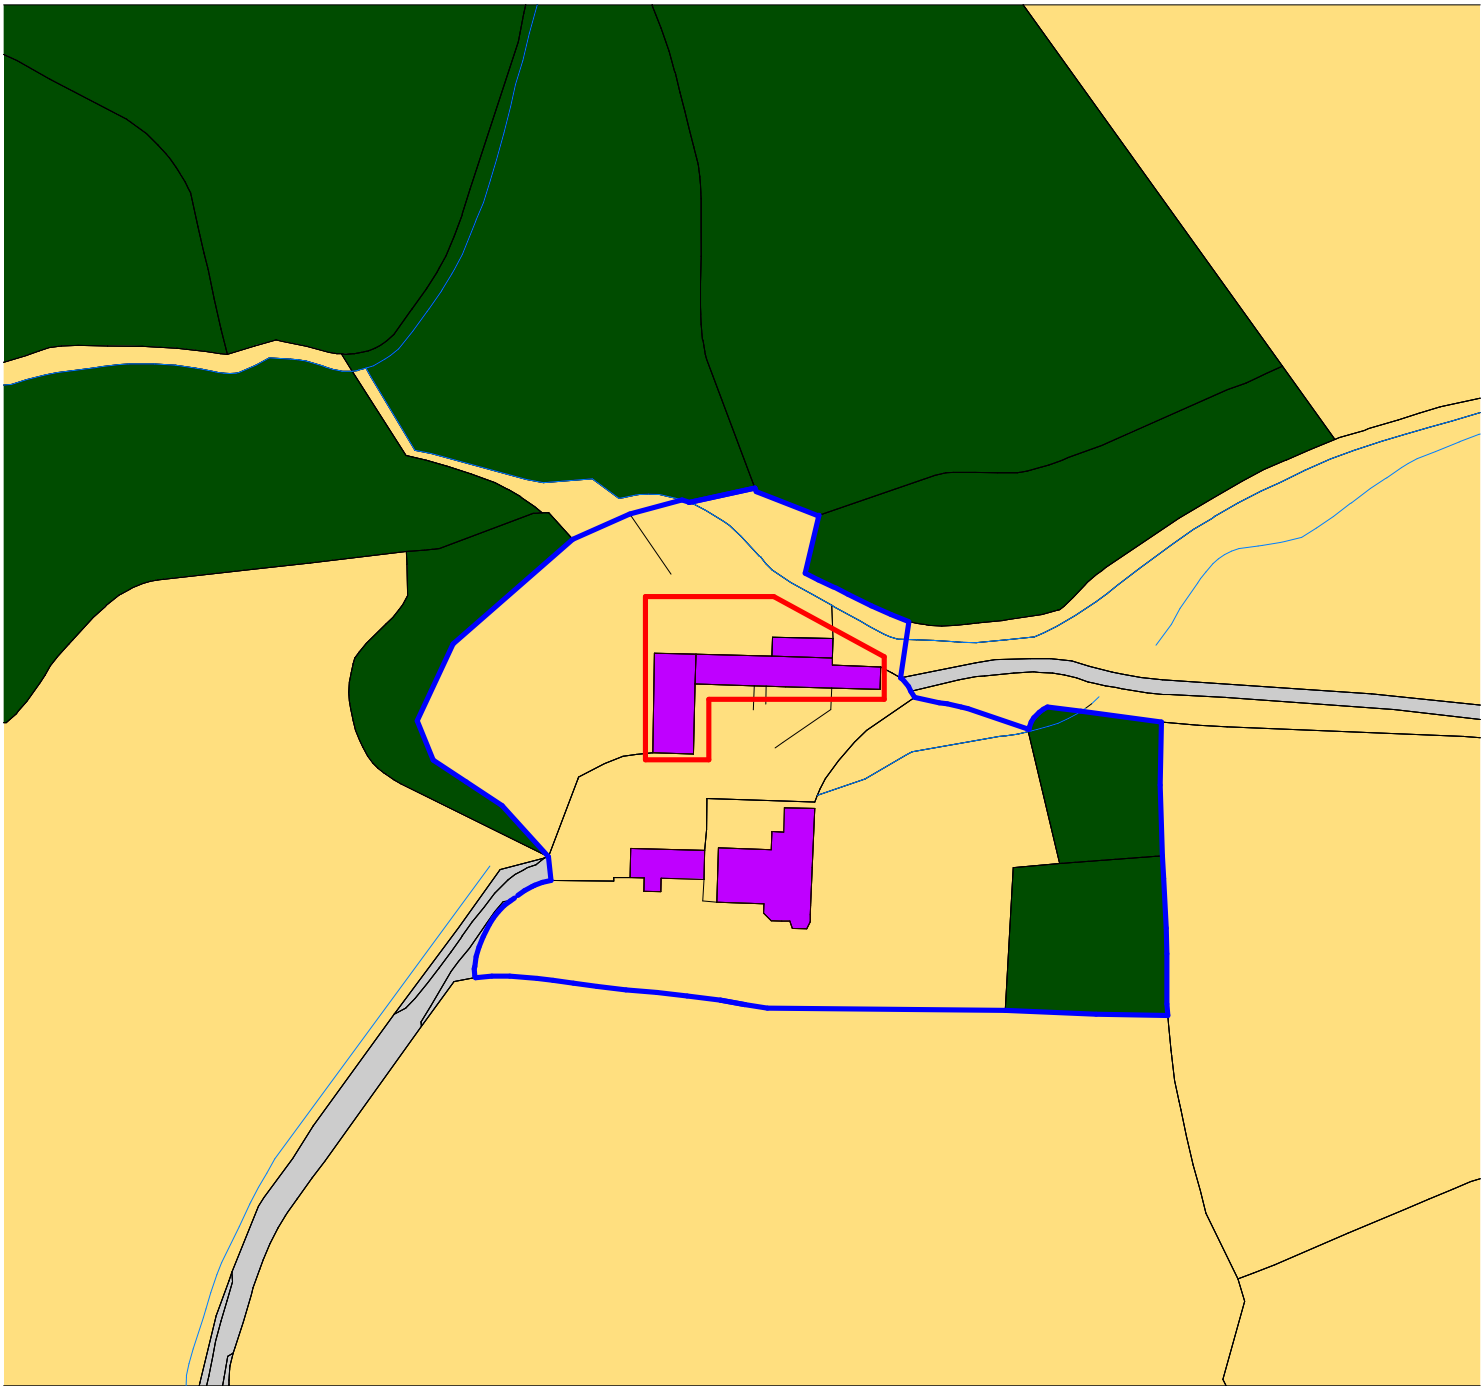

darkin architects drawing on experience www.darkinarchitects.com CARDIFF02921 197 196 LLANELLI01554 778 730 NEATH01639 383 000 info@darkinarchitects.com	NOTES				CLIENT:Jonathan Morgan		
					PROJECT:Extension & Renovation		
					PROJECT ADDRESS:The Barn, Trenache Farm, Neath, SA10 8AB		
					DRAWING TITLE:Site Location Plan		
					DRAWN BYCHECKED BY© Copyright DKCDLDDarkin Architects 2021		
					PROJECT REFSCALEPAPER SIZE RH4731 : 1250A4		
					DRAWING REVISIONDATE 00123/02/21		

RIBA



Chartered Practice

THIS DRAWING IS THE COPYRIGHT OF DARKIN ARCHITECTS AND MAY NOT BE COPIED, ALTERED OR REPRODUCED IN ANY FORM OR PASSED TO A THIRD PARTY WITHOUT THEIR CONSENT. DIMENSIONS MUST BE CHECKED AND VERIFIED ON SITE AND ANY DISCREPANCIES SHOULD BE REPORTED TO THE ARCHITECT. THIS DRAWING MUST NOT BE SCALED AND SHOULD BE READ IN CONJUNCTION WITH ALL OTHER CONSULTANT'S DRAWINGS. IF IN DOUBT ASK FOR CONFIRMATION.

THIS DRAWING IS THE COPYRIGHT OF DARKIN ARCHITECTS AND MAY NOT BE COPIED, ALTERED OR REPRODUCED IN ANY FORM OR PASSED TO A THIRD PARTY WITHOUT THEIR CONSENT. DIMENSIONS MUST BE CHECKED AND VERIFIED ON SITE AND ANY DISCREPANCIES SHOULD BE REPORTED TO THE ARCHITECT. THIS DRAWING MUST NOT BE SCALED AND SHOULD BE READ IN CONJUNCTION WITH ALL OTHER CONSULTANT'S DRAWINGS. IF IN DOUBT ASK FOR CONFIRMATION.