
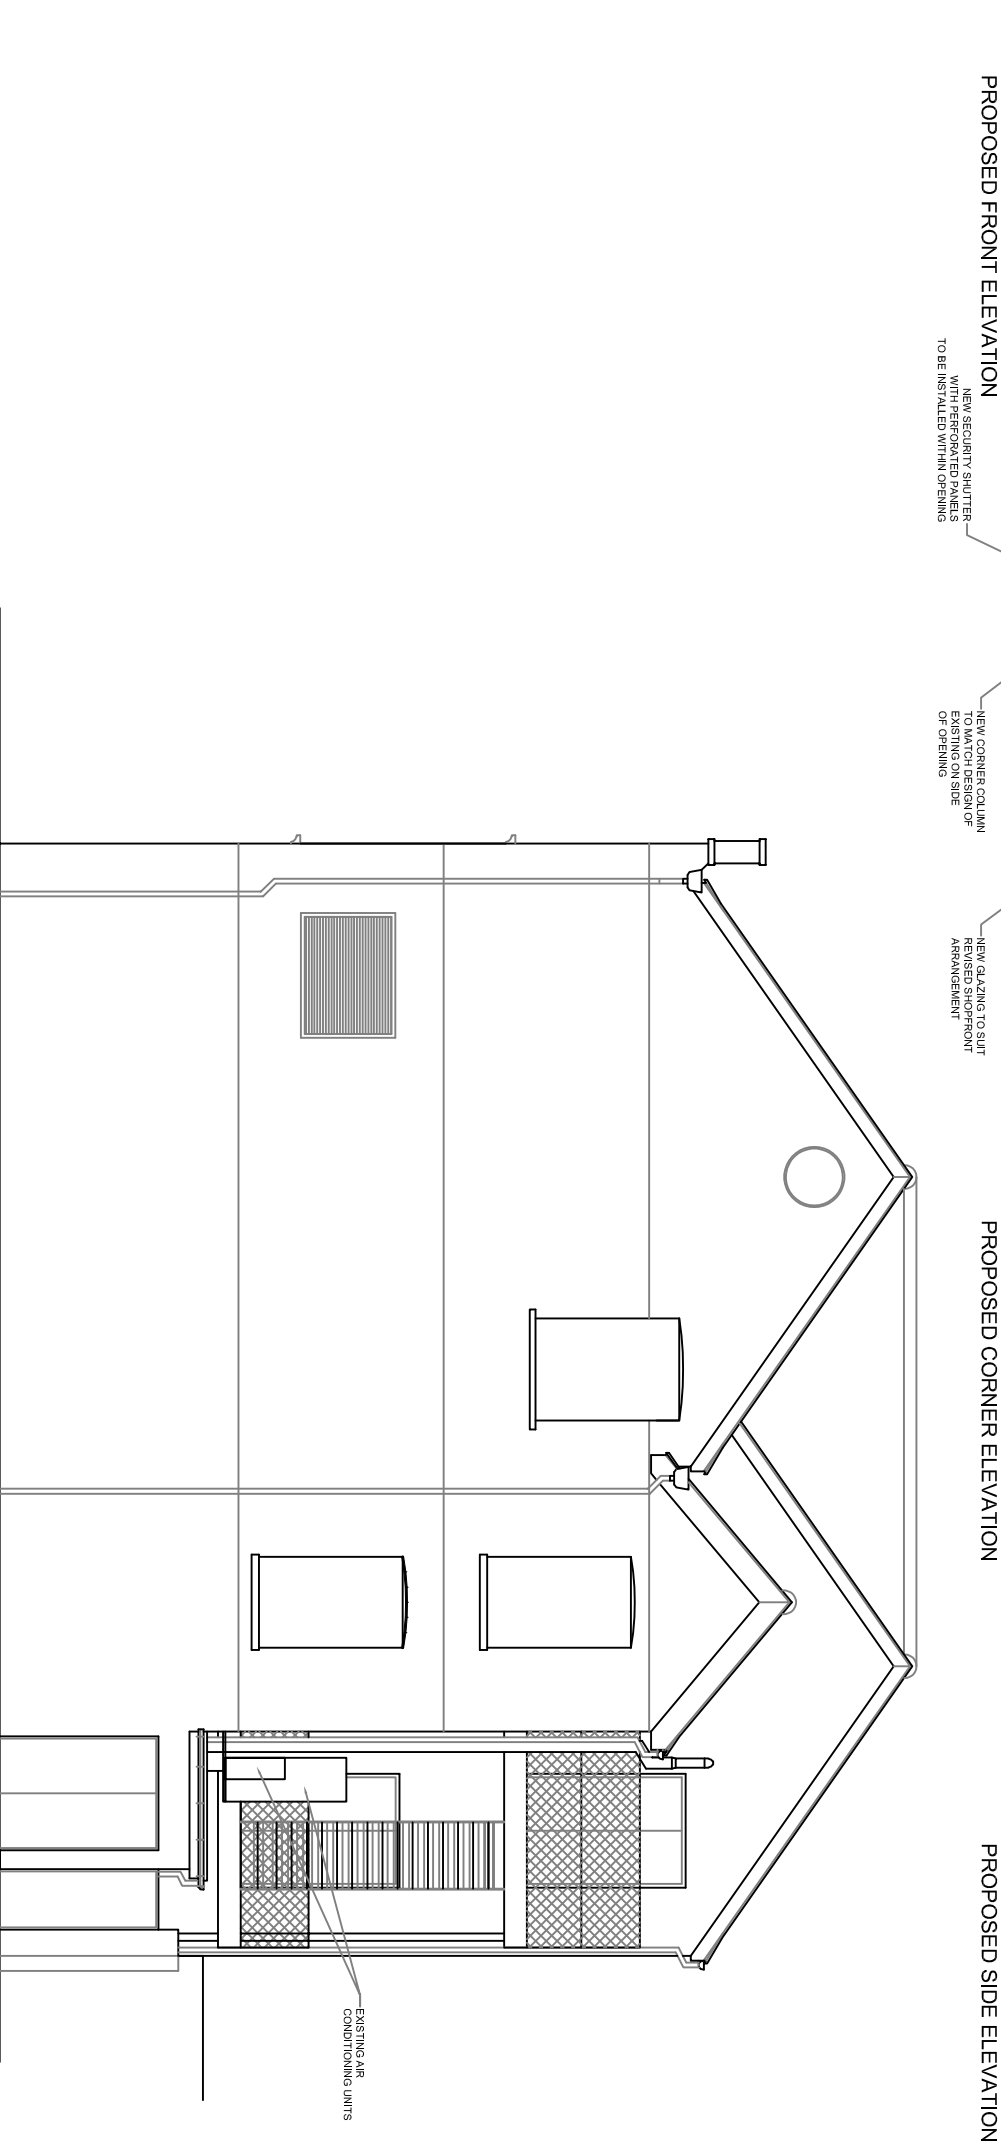


ALL DIMENSIONS SHOWN ARE TO STRUCTURE ONLY

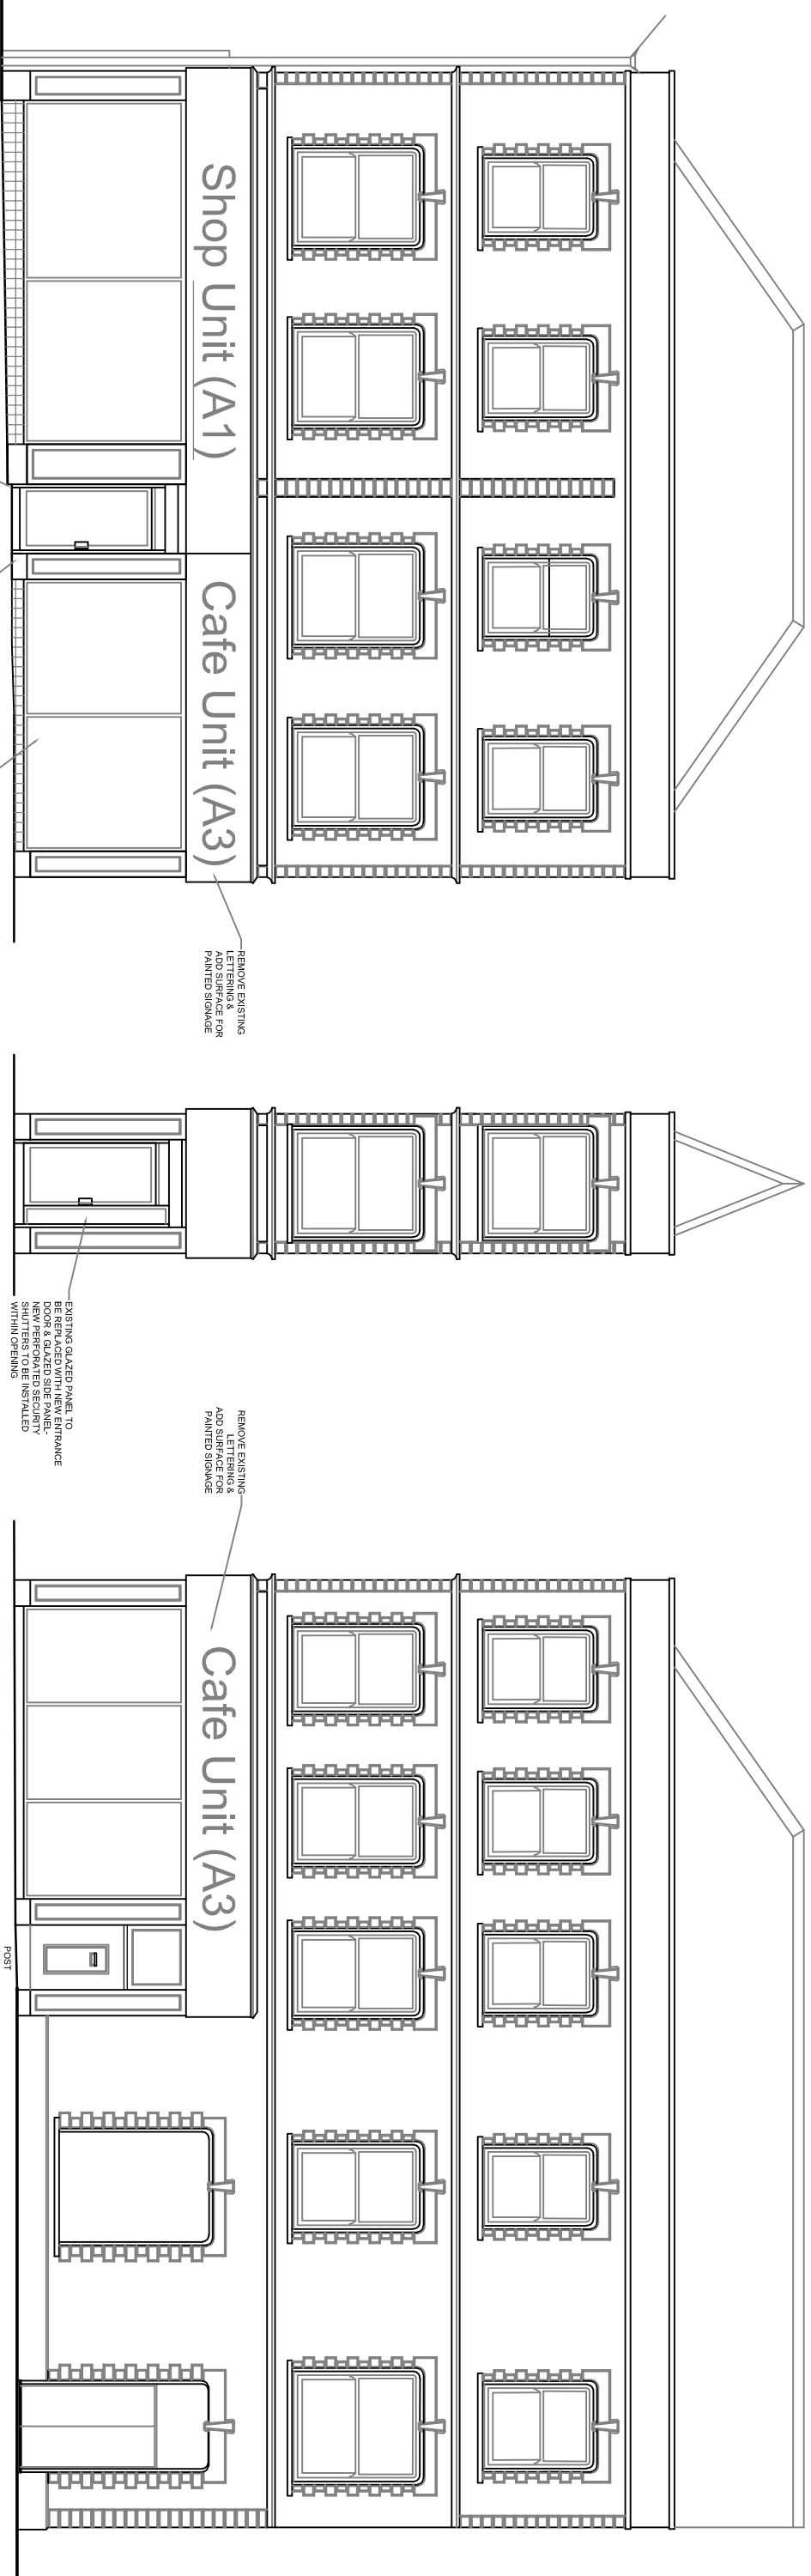

THESE DRAWINGS ARE FOR
PLANNING PURPOSES ONLY &
ARE ONLY FOR REFERENCE &
ILLUSTRATION OF THE PLAN
LAYOUT

D	Revised Front Entrances to both units.	16/07/21
C	Notes added to drawing for reference.	26/02/21
B	Revised drawing due to revised dimensions & additional information provided.	14/10/20
A	Elevations added to drawing package.	14/08/20
Rev	Description	Date

07800 789453
01639 282789
caroline@seagreydesign.co.uk
www.seagreydesign.com
design for: extensions / house renovations / conversions

SEAGREY

AL ASKER KARA
50 WIND STREET
NEATH SA11 3EN

Drawn By:	CLG	Date:	07/08/2020						
Scale:	1:50 @ A3L	Dwg No:	20-308P/106						
REV	A	B	C	D					