



A1 Original Sheet Size

Revision			
No	Description	Date	Chk'd

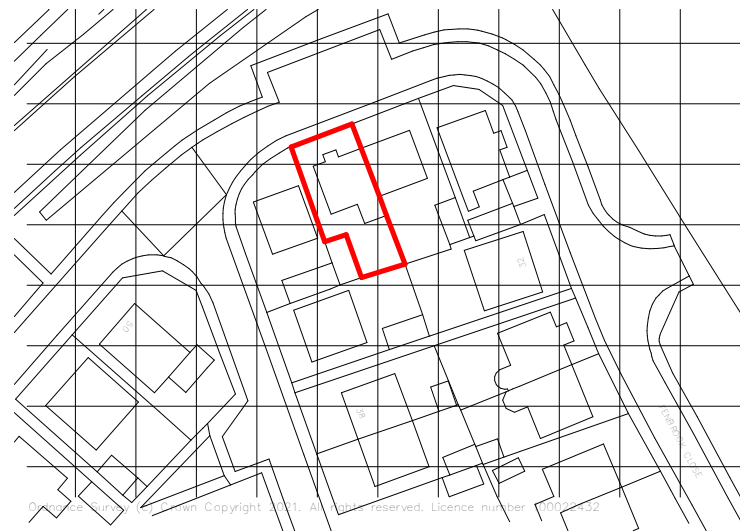

LOCATION PLAN 1250

1:1250

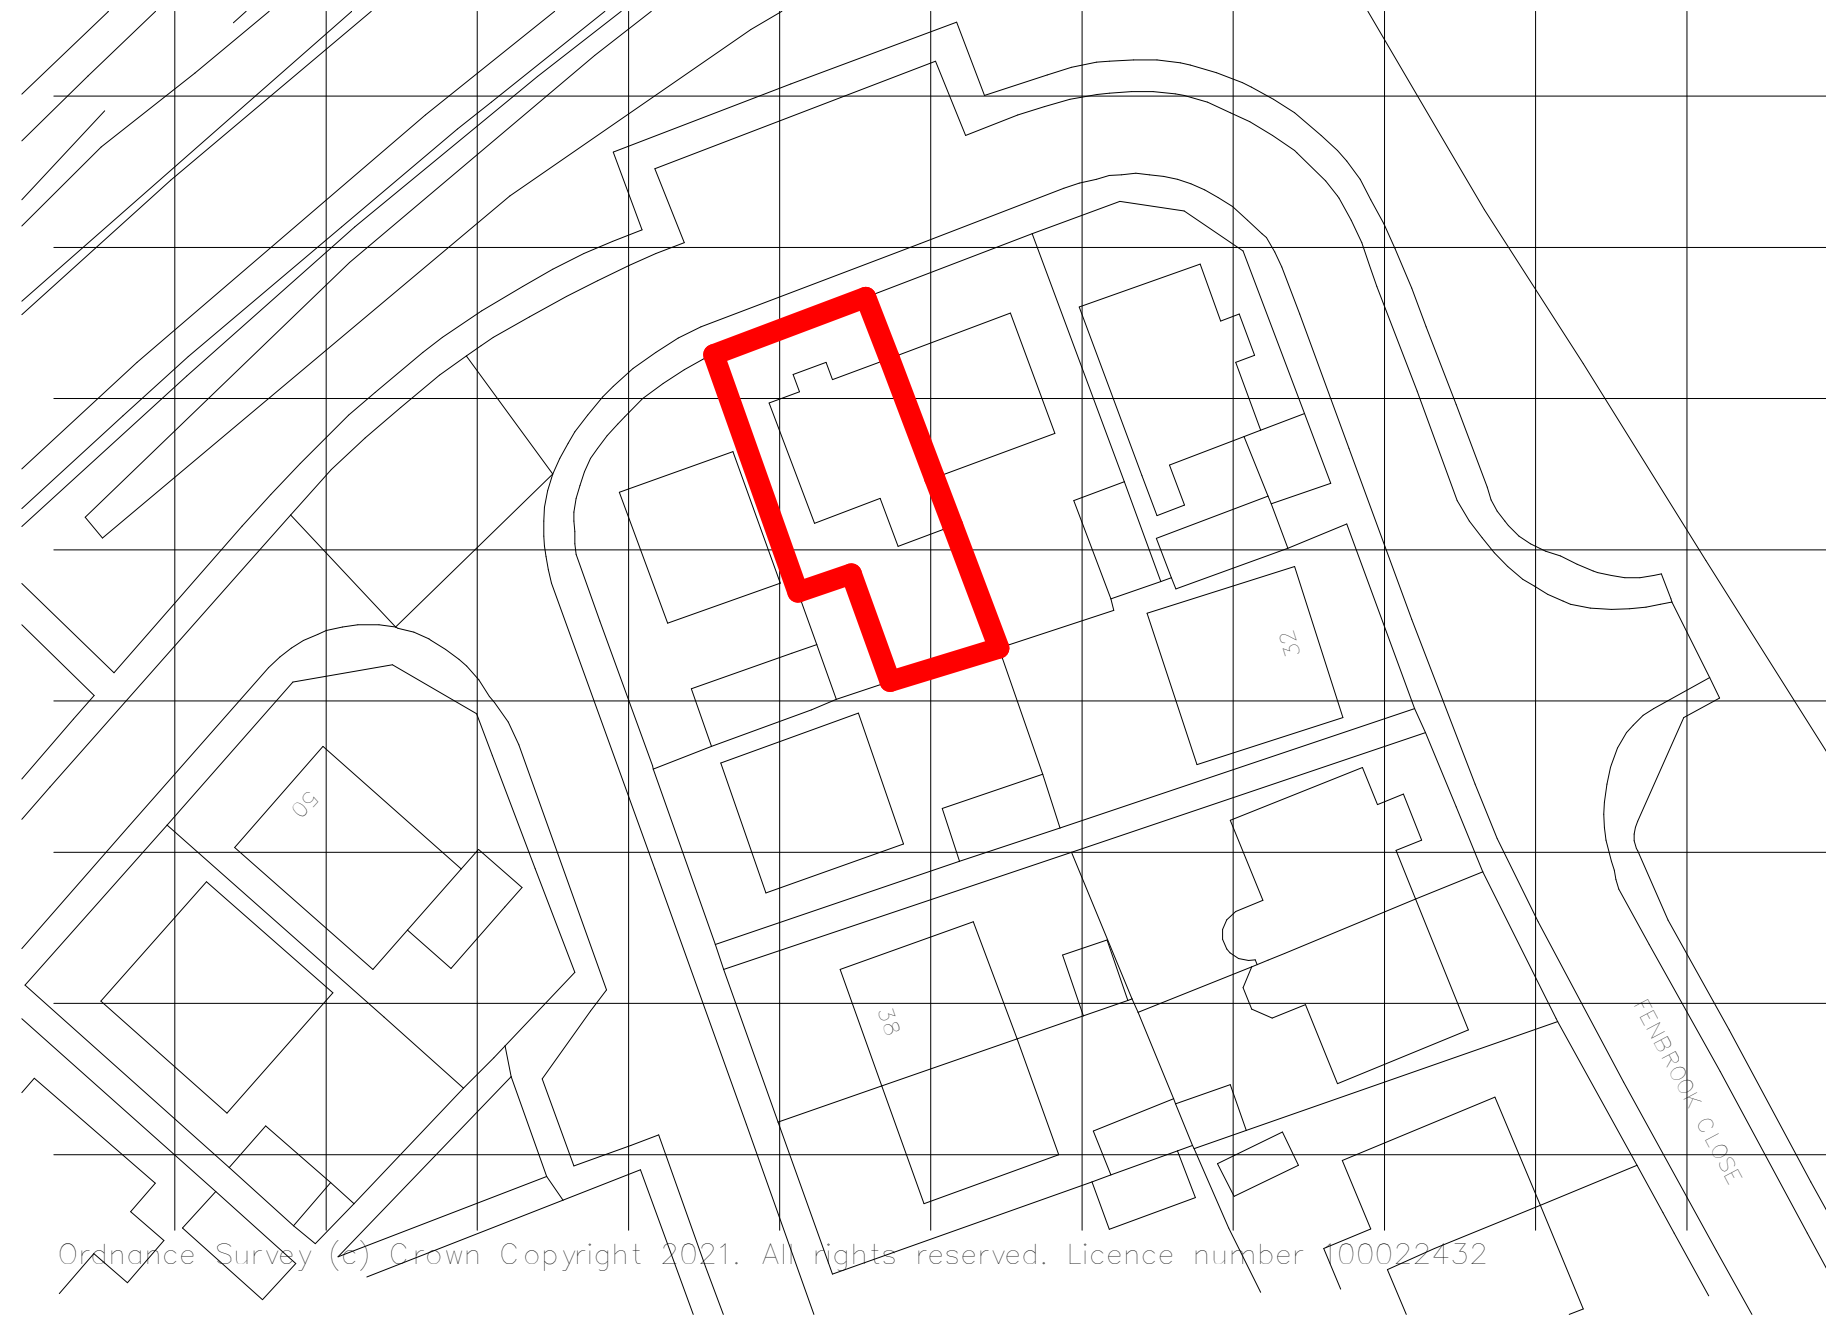

LOCATION PLAN 500

1:500

C.S.A

CLEAR - SPACE - ARCHITECTURE

Project
FENBROOK CLOSE
Enter address here

Draw Title
LOCATION PLAN

Date 22.06.21 Scale As indicated

Job No 244868

Draw No A100

Revision

Drawn By: AW
Checked By: TTC