




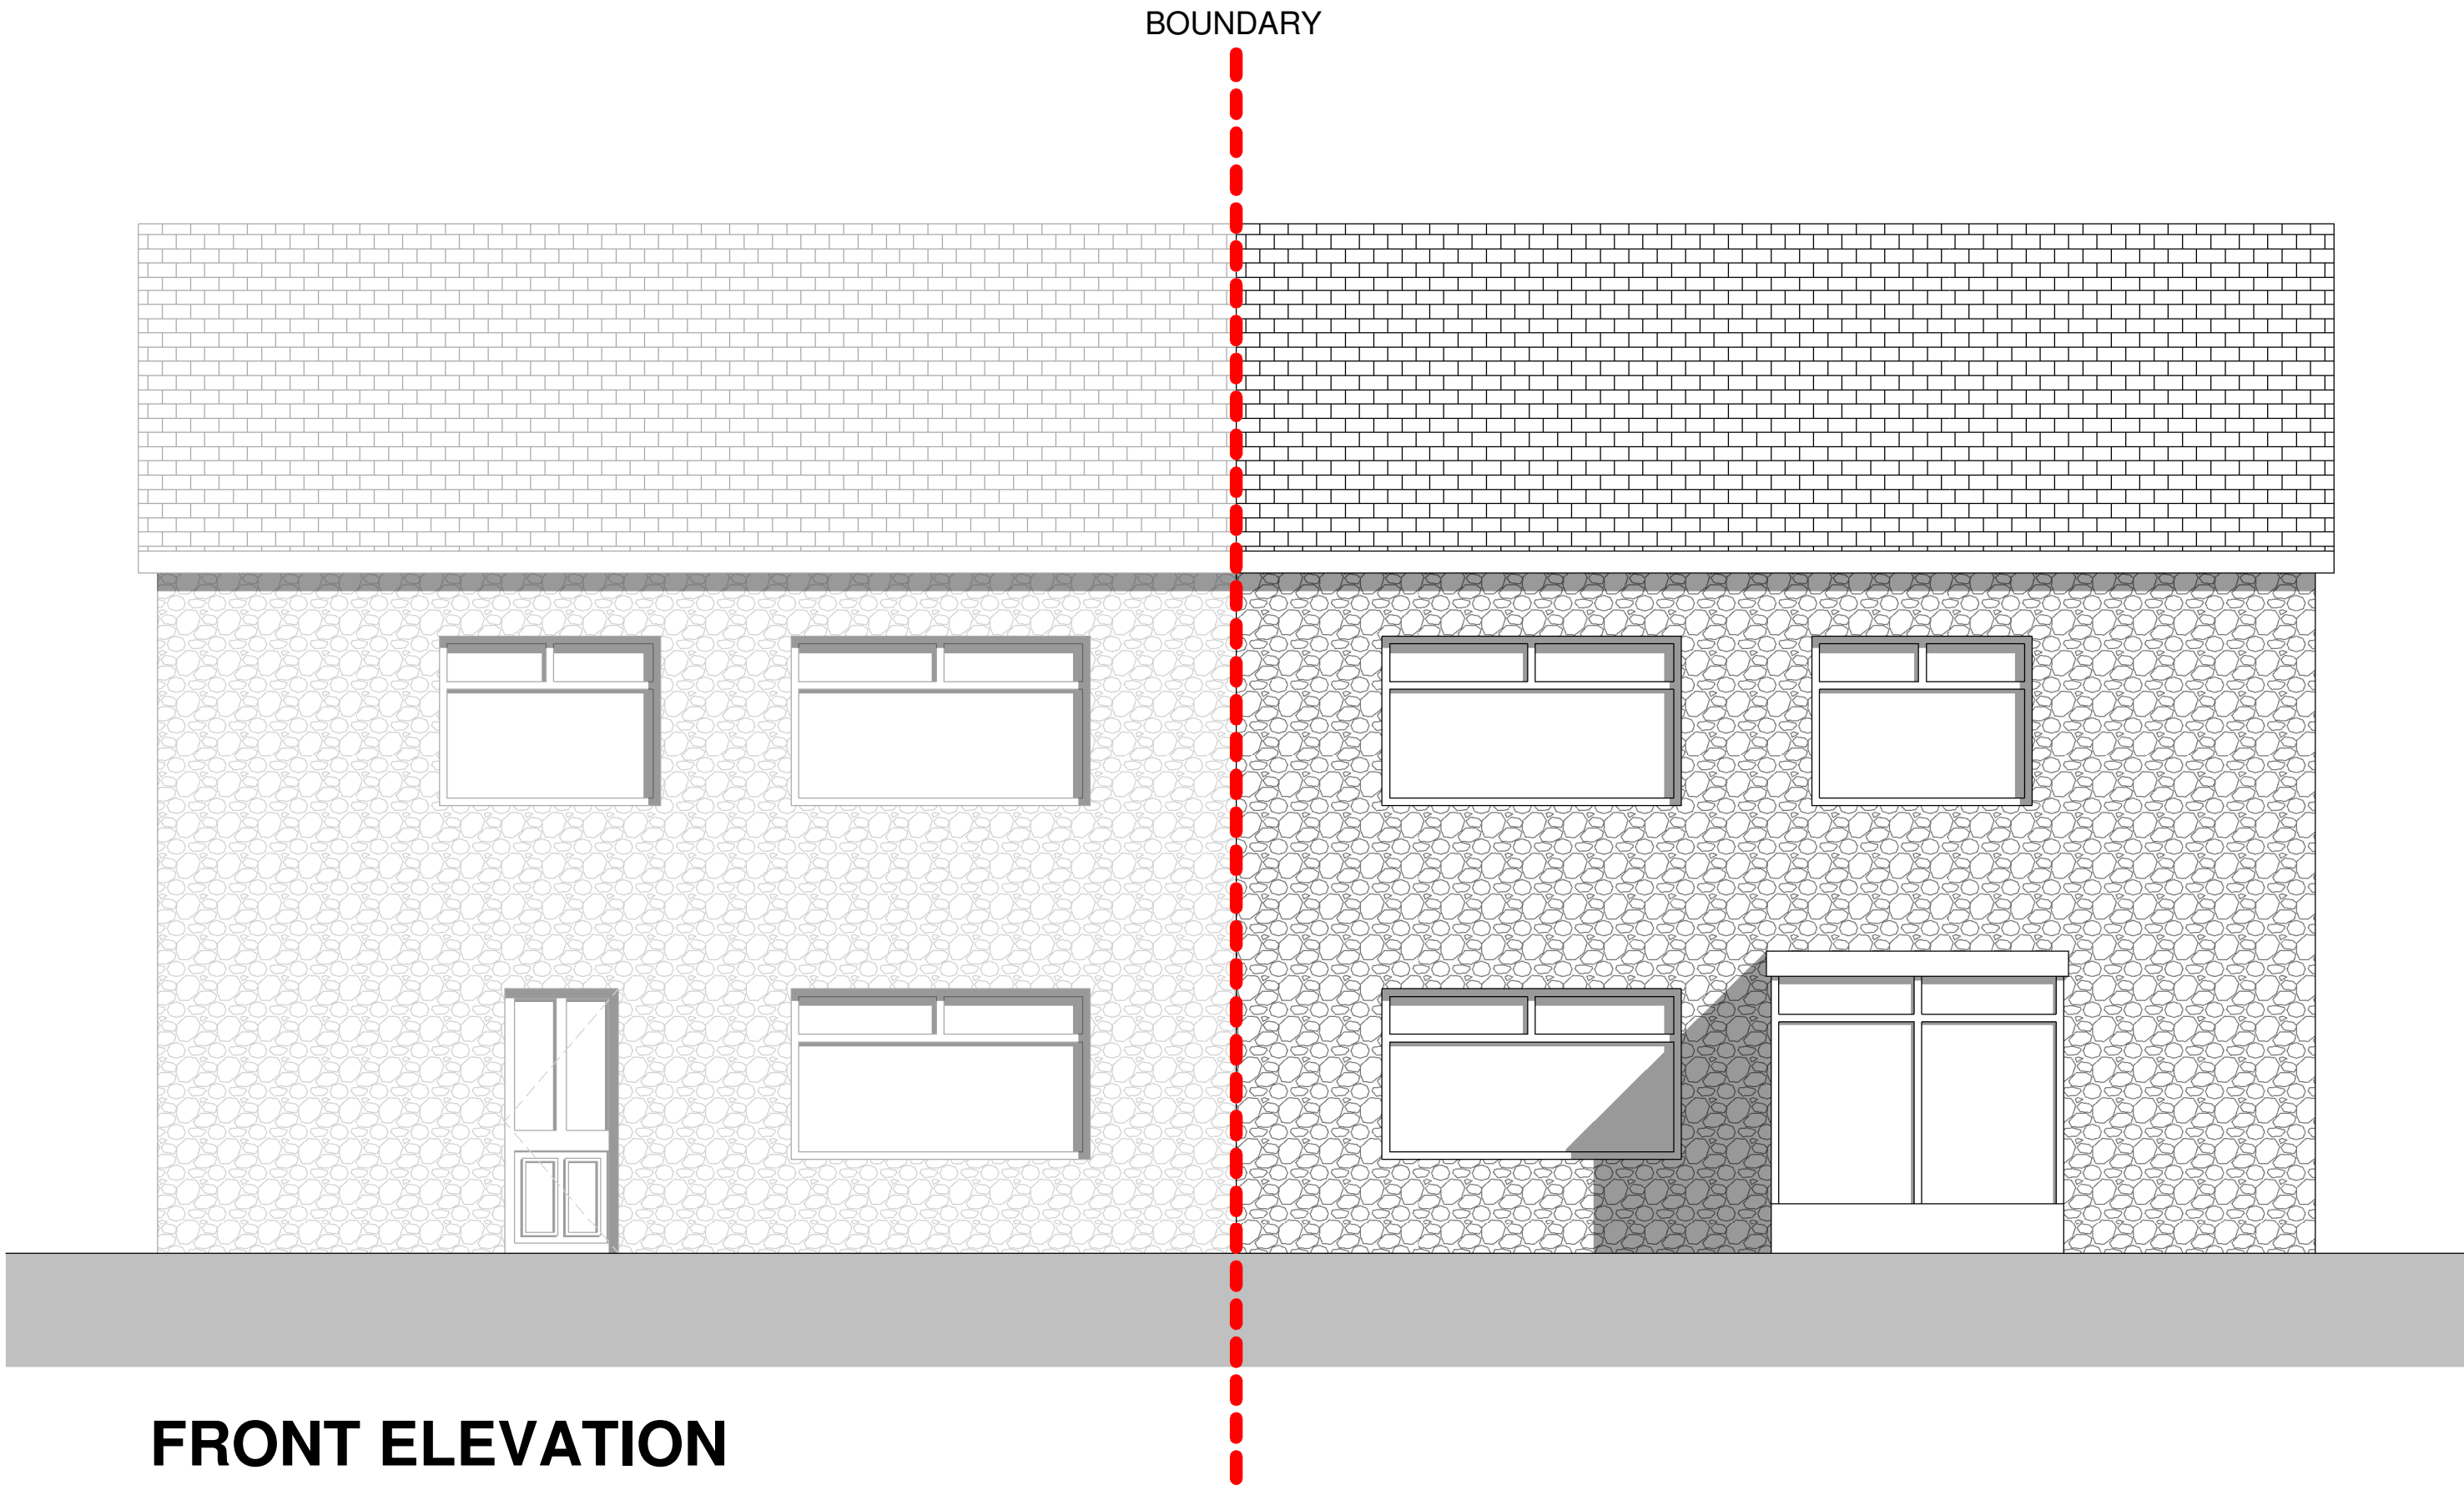


1:50

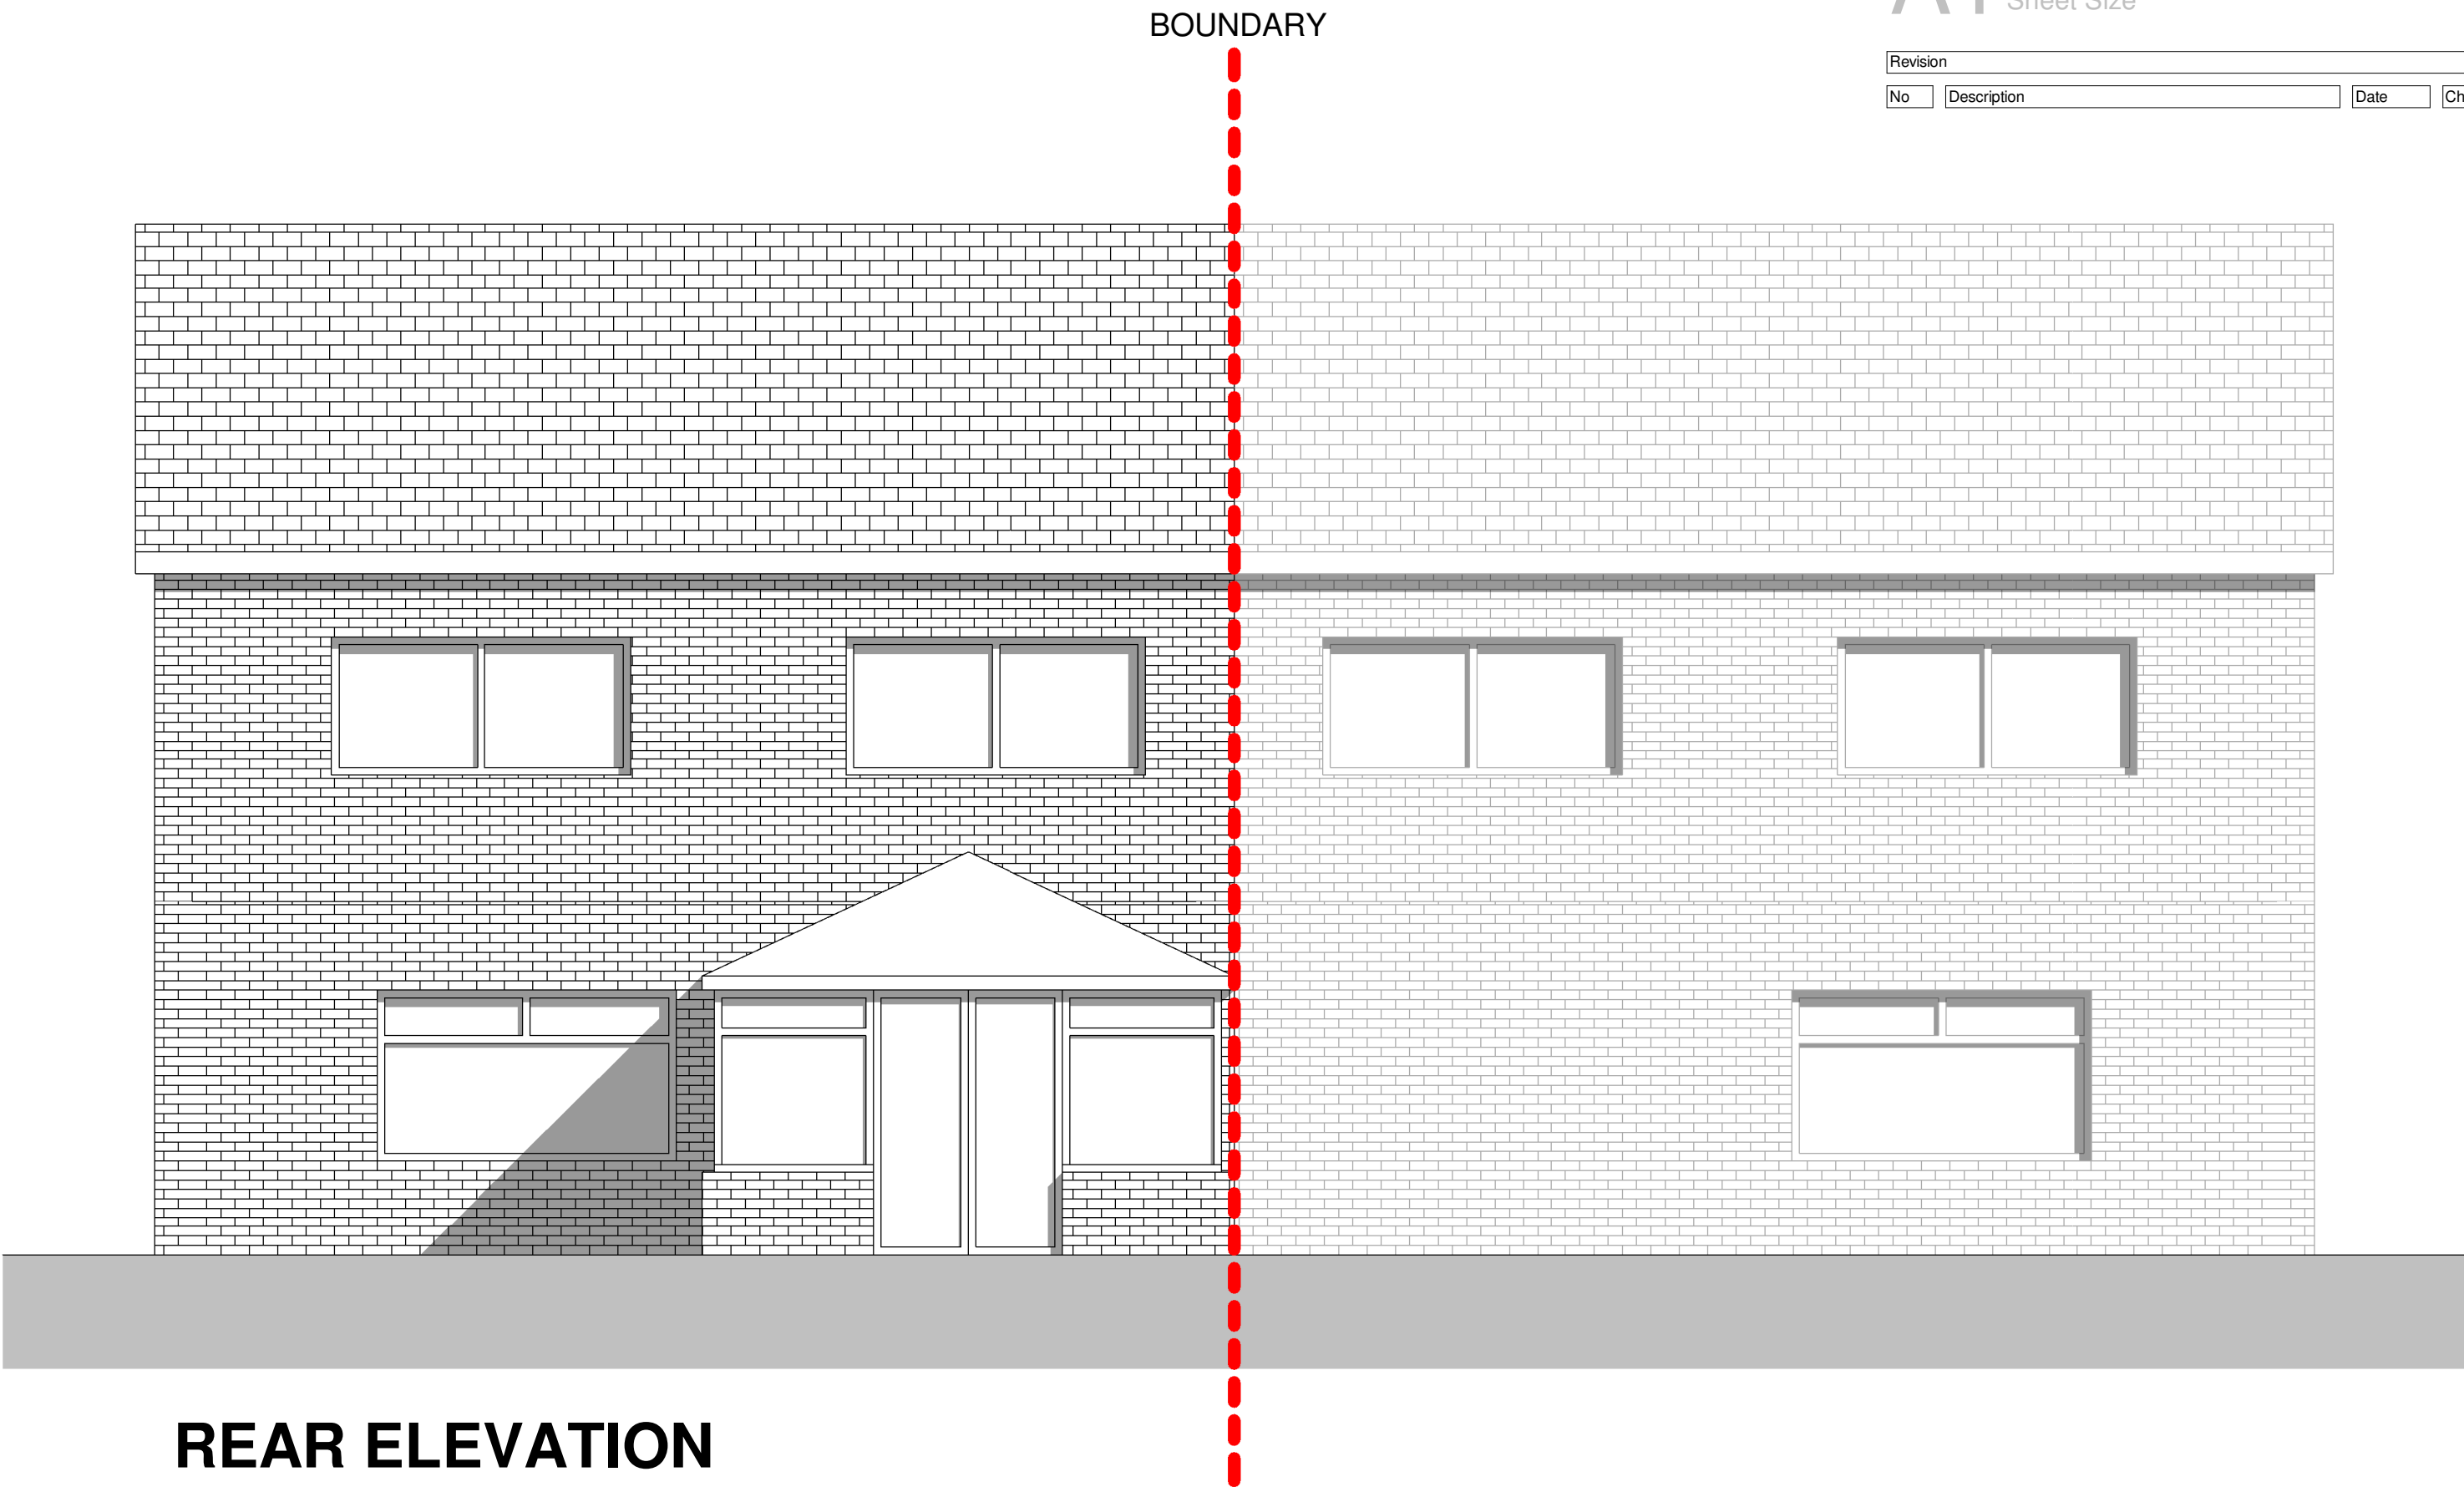

1:50

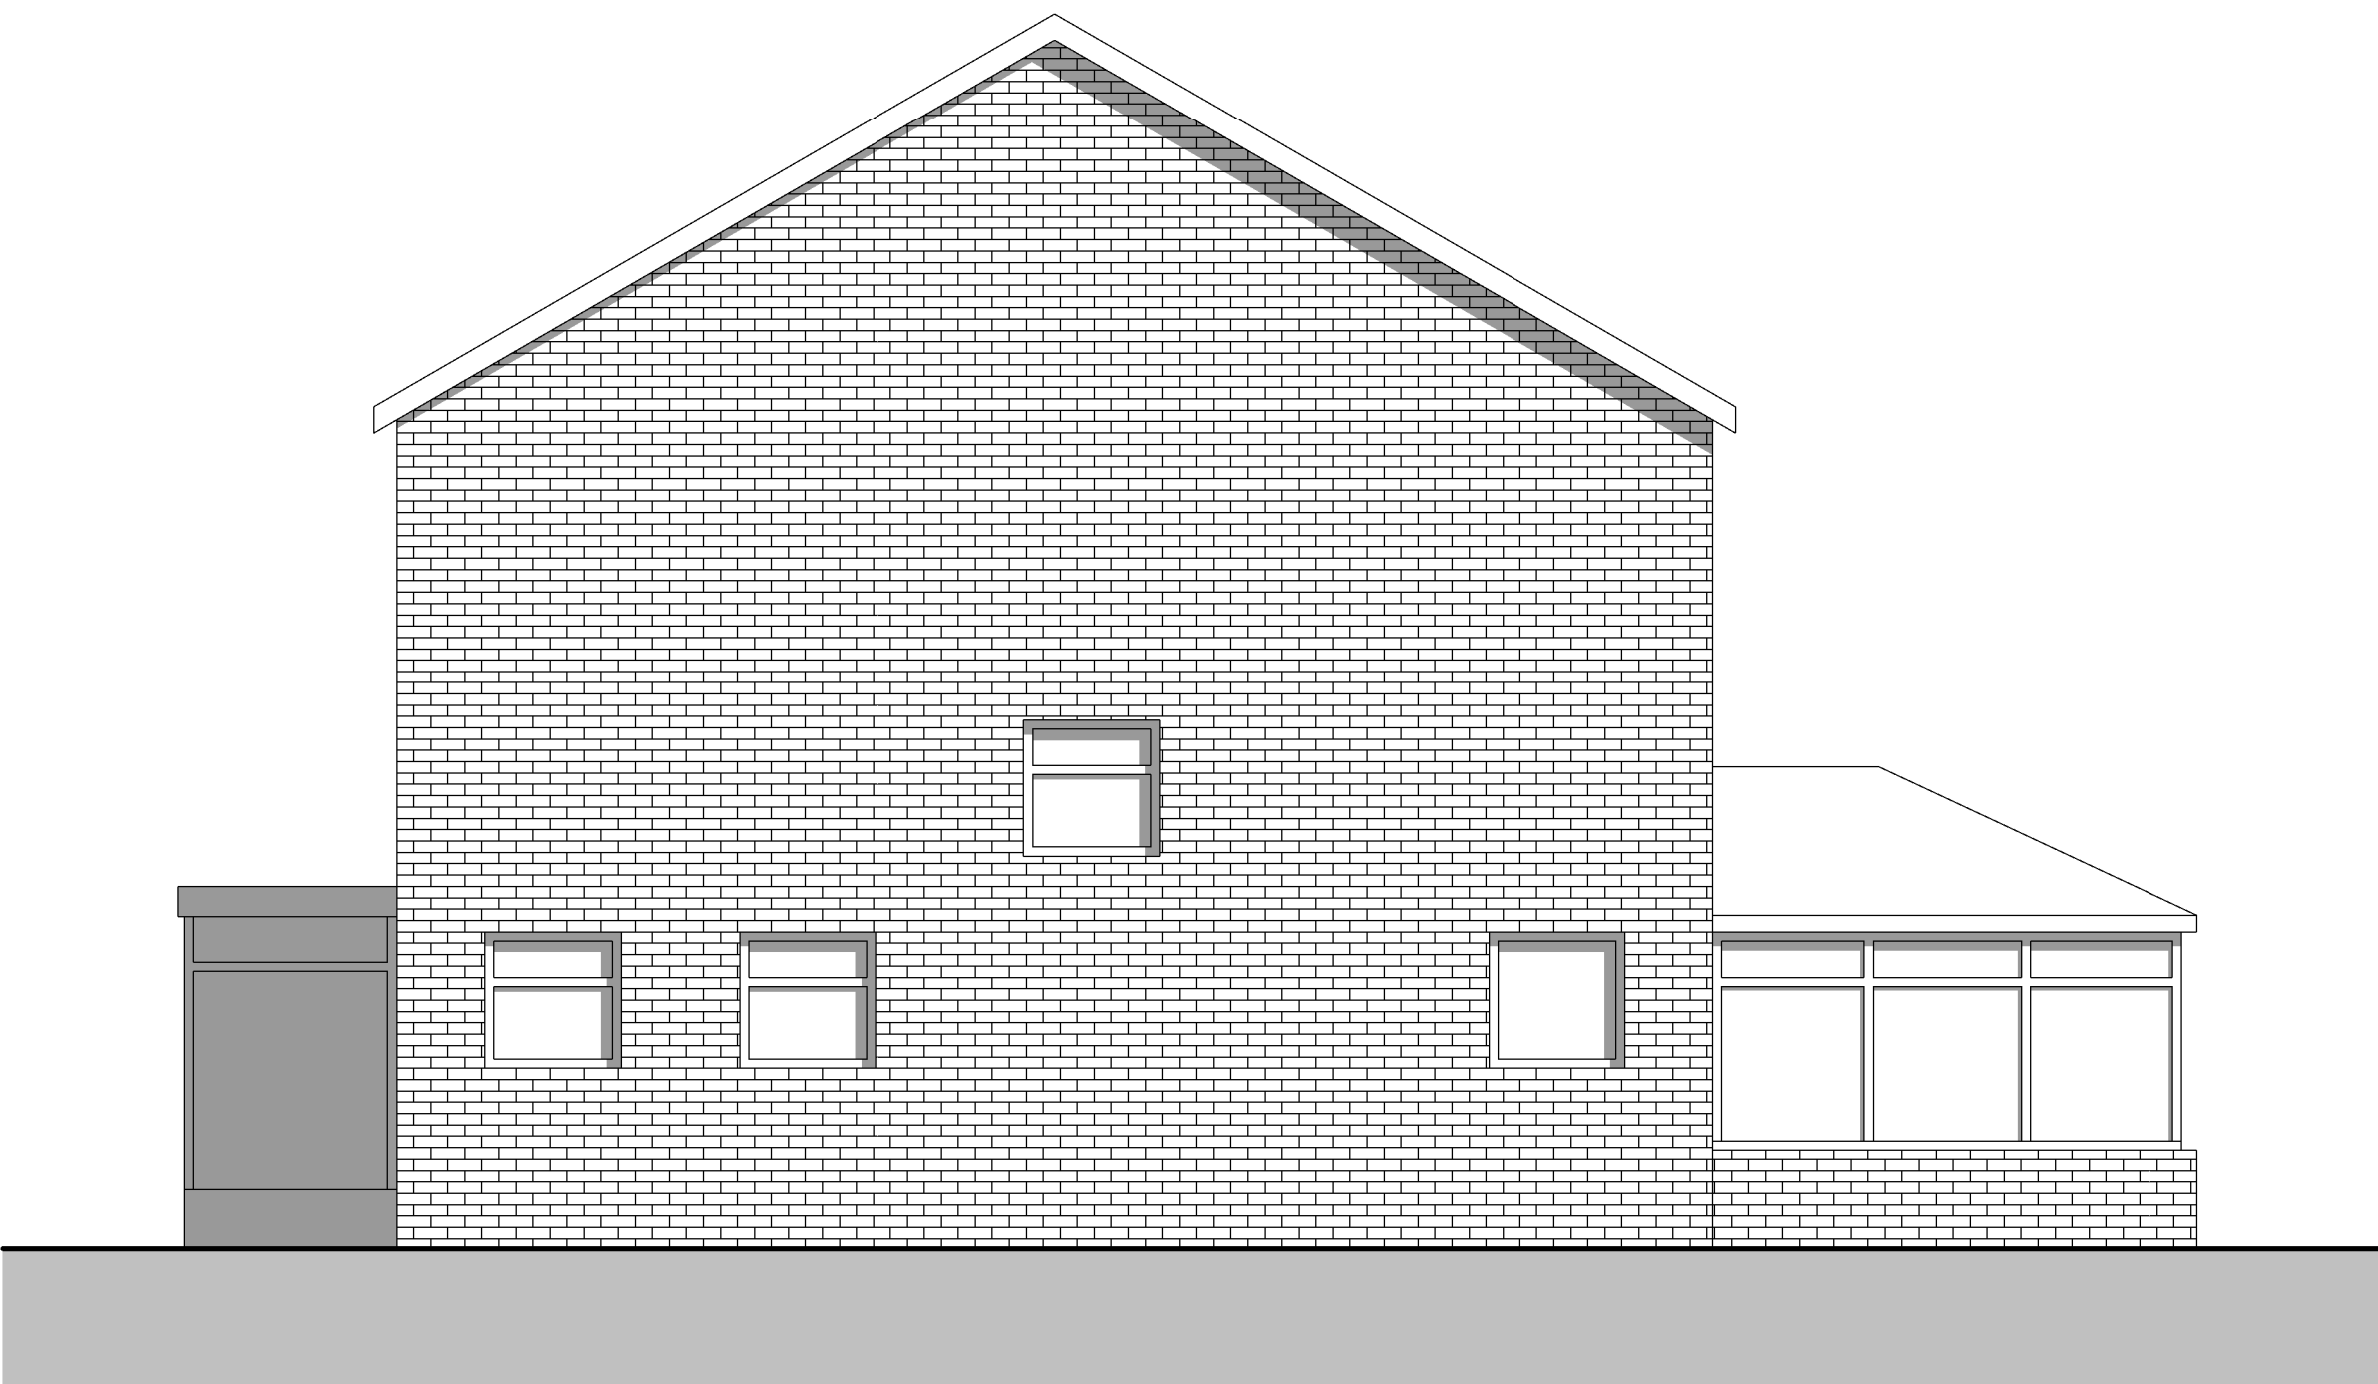

1:50

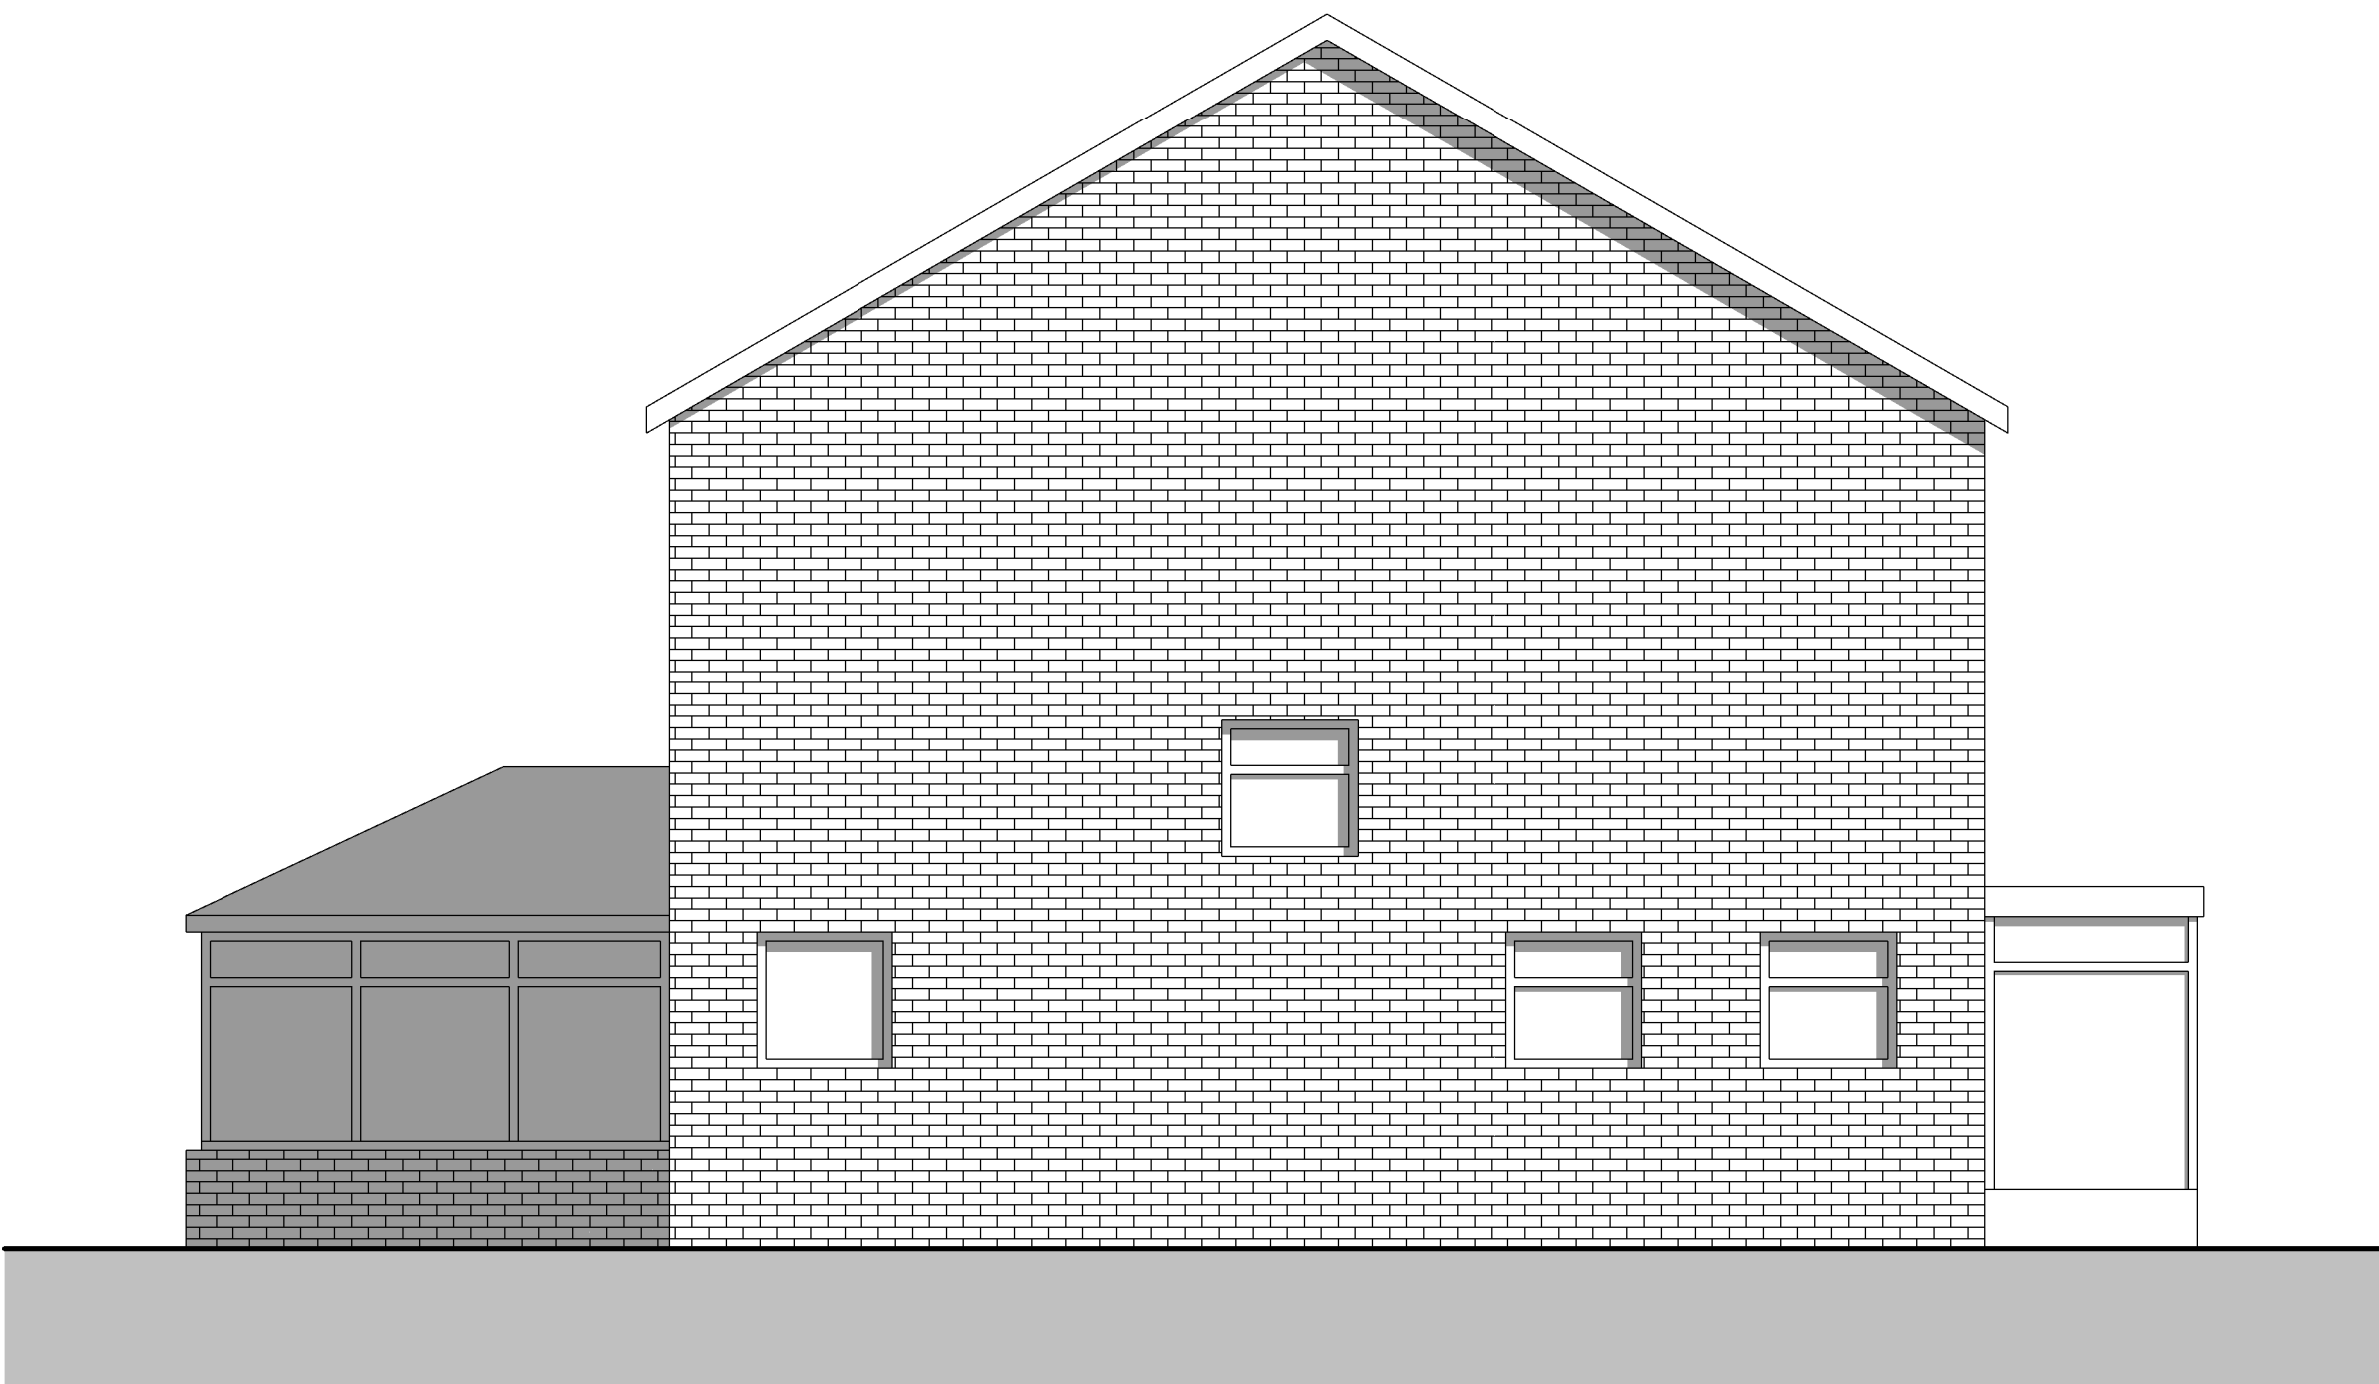

1:50