


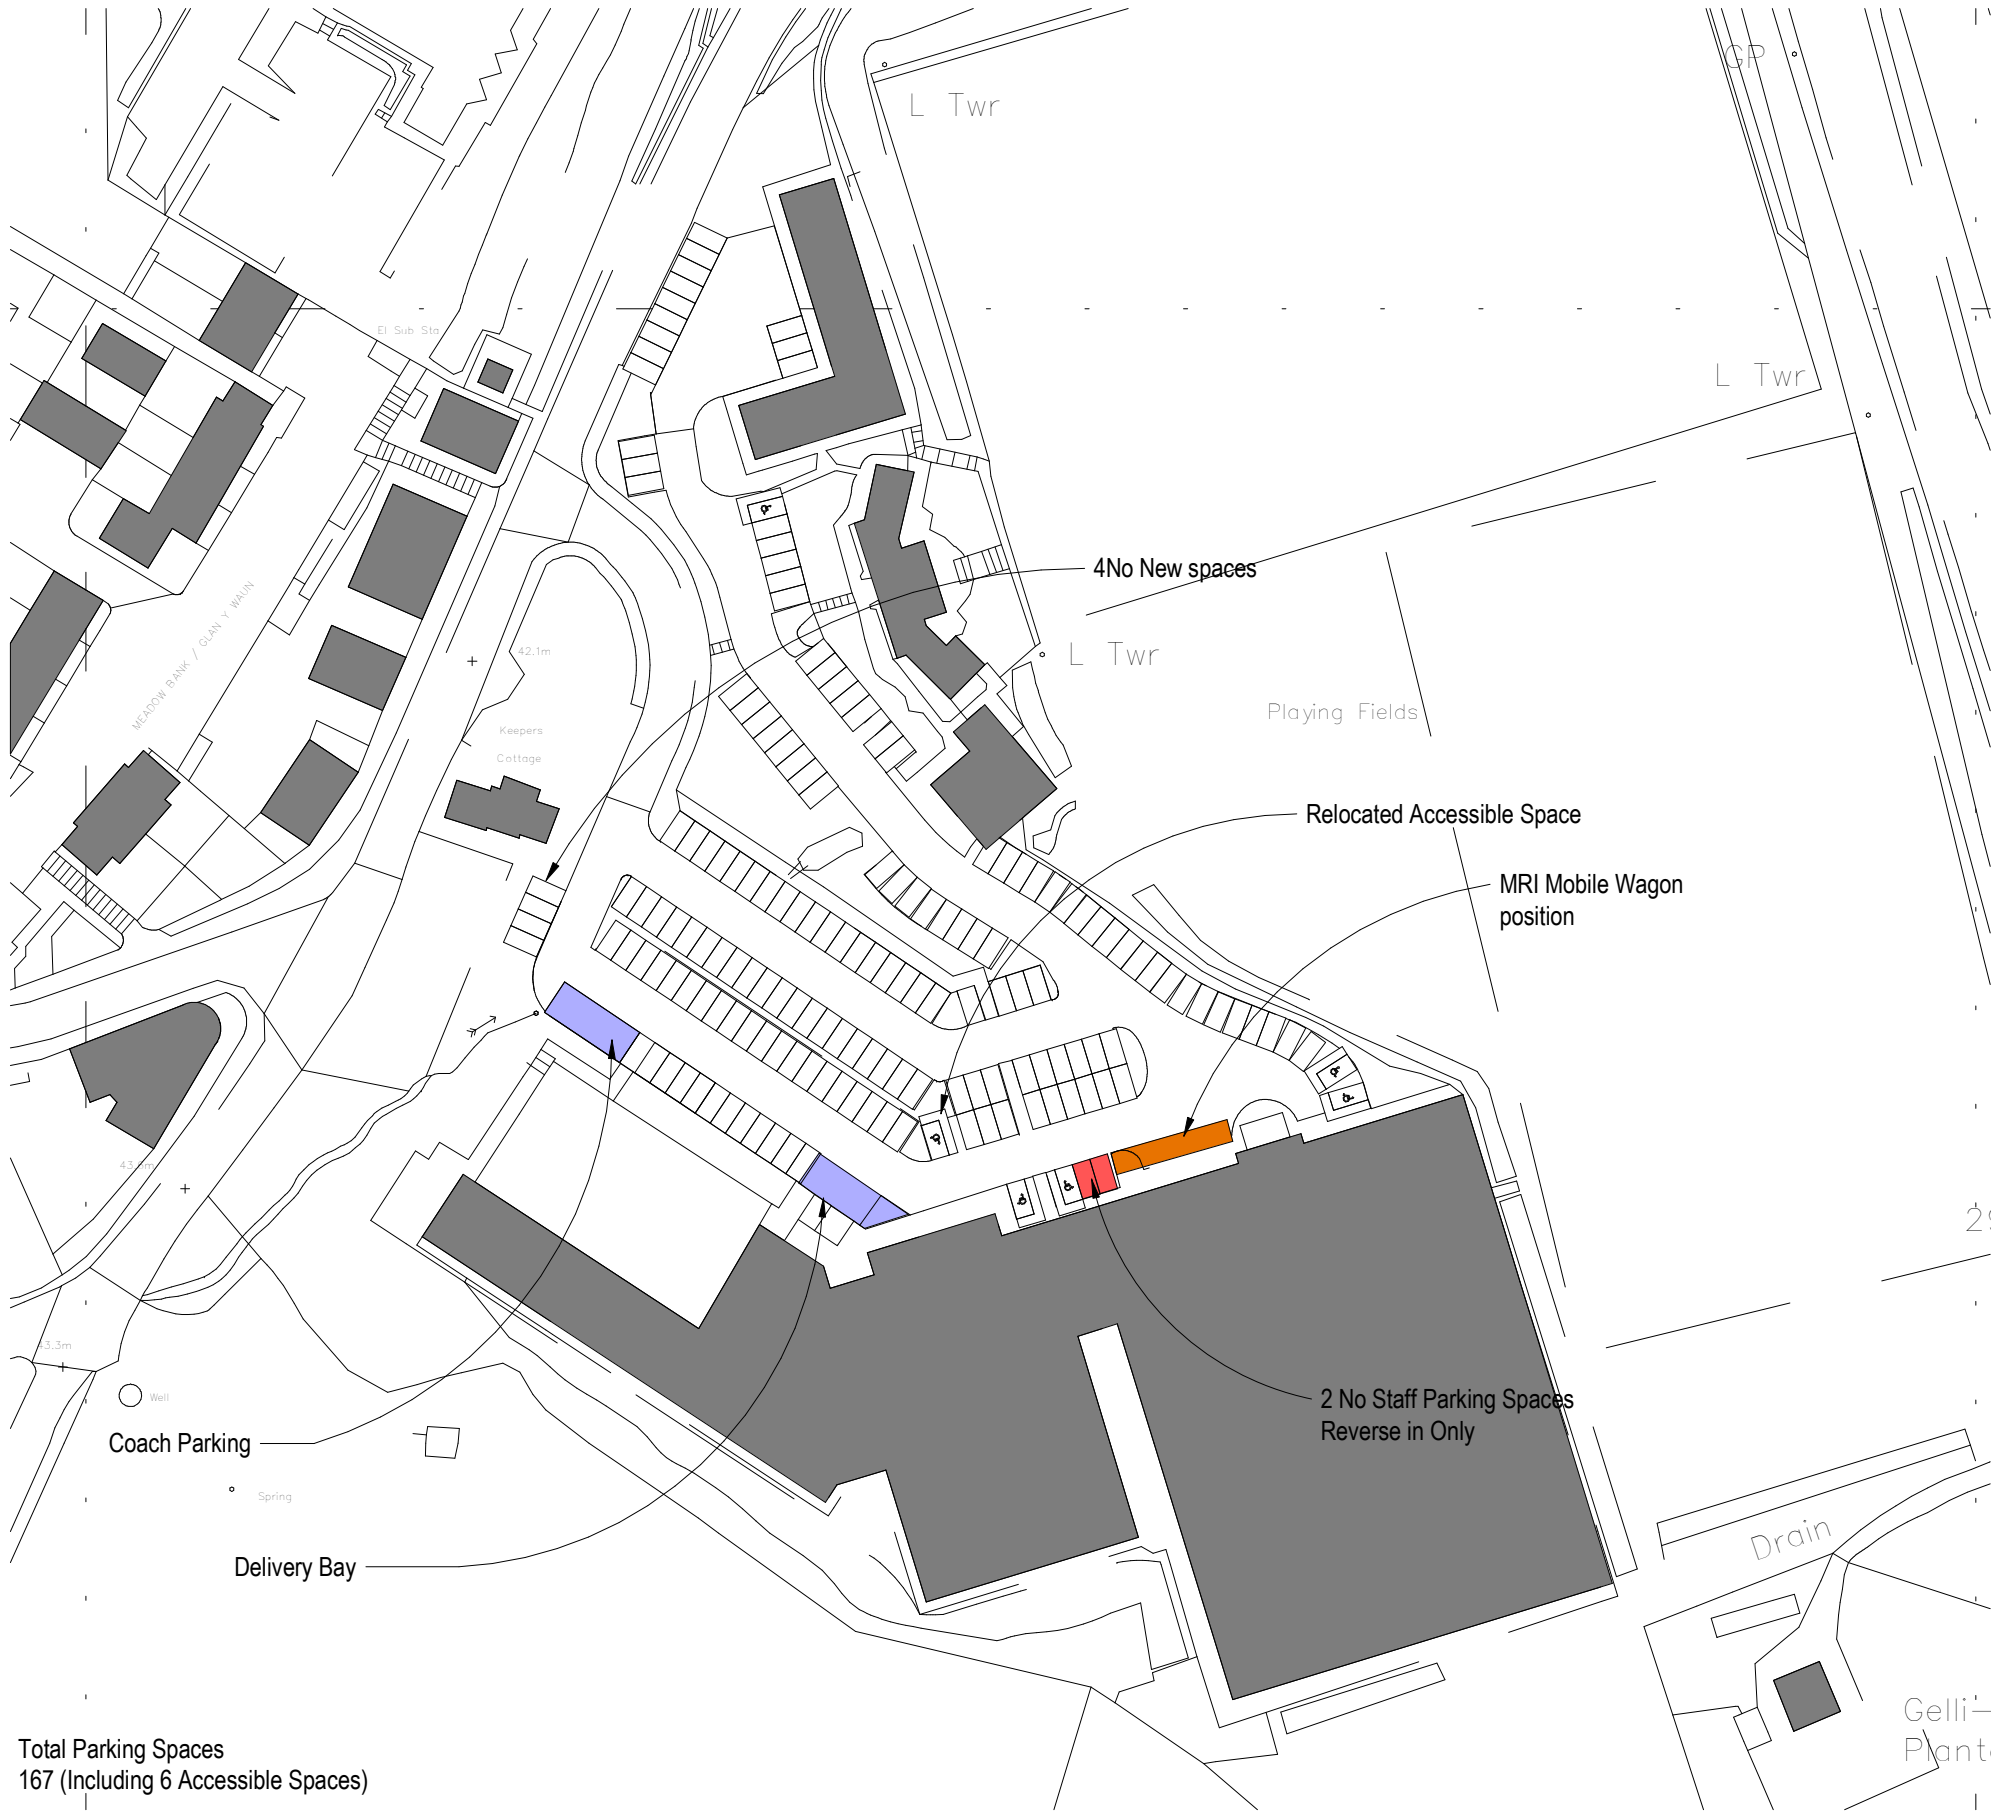

Total Parking Spaces
167 (Including 6 Accessible Spaces)

Notes:
© Rio Architects Ltd.
This drawing is copyright and must not be reproduced or disclosed to third parties without the prior written consent of Rio Architects Ltd.

Do not scale this drawing. Responsibility is not accepted by Rio Architects Ltd for errors made by others during the printing or scaling of this drawing. Use only written dimensions. It is the contractor's responsibility to verify all dimensions before commencing any work. Any discrepancies are to be notified in writing to Rio Architects Ltd immediately.

This drawing is to be read in conjunction with all other relevant project drawings, specifications and schedules prepared by Rio Architects Ltd and any other relevant consultants, specialists or subcontractors.

CDM notes are provided to assist the contractor in managing residual hazards identified during the design stage. Any such notes do not relieve the contractor of their duties under all relevant CDM Regulations.

1	Seperate loading bay and Coach parking			23.07.21
Rev	Description	Rev'd	Chk'd	Date

STATUS :	
SUITABILITY NUMBER KEY:	
WIP	
S0 - Work in Progress*	
SHARED	
S1 - Fit for co-ordination**	
S2 - Fit for information	
S3 - Fit for internal review and comment	
S4 - Fit for construction approval	
DOCUMENTATION	
D1 - Fit for costing	
D2 - Fit for tender	
D3 - Fit for contractor design	
D4 - Fit for manufacture/procurement	
DOCUMENTATION - SIGN-OFF	
A - Fit for construction	
B - Fit for construction, with comments	
C - Comprehensive revisions needed	
ARCHIVE	
AB - As Built	
FC - Final Construction	
* For internal pre-issue usage only.	
** For model file usage only.	

Rio studio@rioarchitects.com
www.rioarchitects.com
@rioarchitects

Rio Cardiff 21a Allensbank Road Cardiff CF14 3PN +44 (0)29 2025 0066
Rio London 19 21 Hatton Garden London EC1N 8BA +44 (0)20 2691 7565

Client Logo	NPTCG
-------------	-------

PROJECT TITLE:
MRI Scanner
Llandarcy

DRAWING TITLE:
Car Parking layout

DRAWN BY: JY	CHECKED BY: DL	APPROVED BY: RR
JOB NO: 0330	SCALE: 1 : 1000 @ A3	

SUITABILITY :				S0		
DATE :		06/07/21		REVISION:		1
PROJECT	ORIGIN.	VOLUME	LEVEL	TYPE	DISCIP.	NUMBER
0330	RIO	01	00	DR	A	90103