


REGISTERED PRACTICE

CIAT

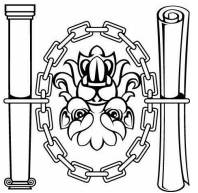

ADDITIONAL NOTES:
These drawings have been prepared for Planning
Purposes Only.
Ordinance Survey License: 100048957

— Site Boundary

REVISION	DESCRIPTION	DATE
B	DRAWINGS UPDATED TO SUIT ADDITIONAL COMMENTS FROM CLIENT	23/07/21
A	DRAWINGS UPDATED TO SUIT COMMENTS FROM CLIENT	05/07/21

PURPOSE OF ISSUE

PLANNING

INSPIRED

ARCHITECTURE

Email: jason.smith@inspired-architecture.co.uk
Tel: 07967020793

Website: www.inspired-architecture.co.uk
R: @InspArch T: @InspArch

PROJECT

Proposed Double Storey to Rear of
Existing Dwelling @ 19 The
Greenway, Llandarcy, SA10 6JA

TITLE

Proposed Location & Block Plan

CLIENT

Mr. Matthew Griffiths

DRAWN BY

J.smith

SCALE (@A2)

As indicated

DATE

14/06/2021

REV

B

PL06

DRAWING NUMBER

0m

10m

20m

30m

40m

50m

VISUAL SCALE 1:500 @ A2

0m

50m

100m

150m

200m


250m

VISUAL SCALE 1:2500 @ A2

North

Proposed Location Plan

1 : 2500

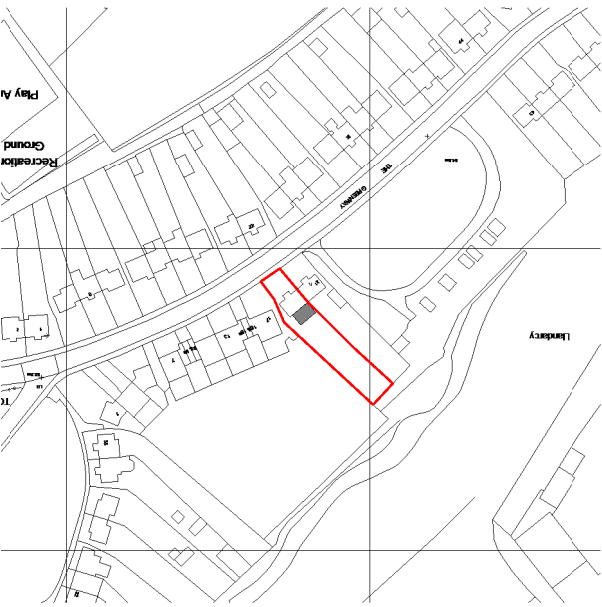

0m

50m

100m

150m

200m

250m

VISUAL SCALE 1:2500 @ A2

0m

10m

20m

30m

40m

50m

VISUAL SCALE 1:500 @ A2

THE GREENWAY

64.6m

25

22

8

4

62.2

LB

1

38

17

15 & 15a

13

9 & 9a

7

Recr Gr

P

Proposed Block Plan

1 : 500

