

ADDITIONAL NOTES:

These drawings have been prepared for Planning Purposes Only.

REVISION	DESCRIPTION	DATE
----------	-------------	------

PURPOSE OF ISSUE
PLANNING

IA

INSPIRED ARCHITECTURE_

Email: jason.smith@inspired-architecture.co.uk

Tel: 07967020793

Website: www.inspired-architecture.co.uk

F: @InspiArch T: @InspiArch

PROJECT

Proposed Double Storey to Rear of Existing Dwelling @ 19 The Greenway, Llandarcy, SA10 6JA


TITLE

Existing Section A-A & Perspective Views

CLIENT


Mr. Matthew Griffiths

DRAWN BY	SCALE (@A2)	DATE
JSmith	1 : 50	14/06/2021
DRAWING NUMBER	REV	
PL05		

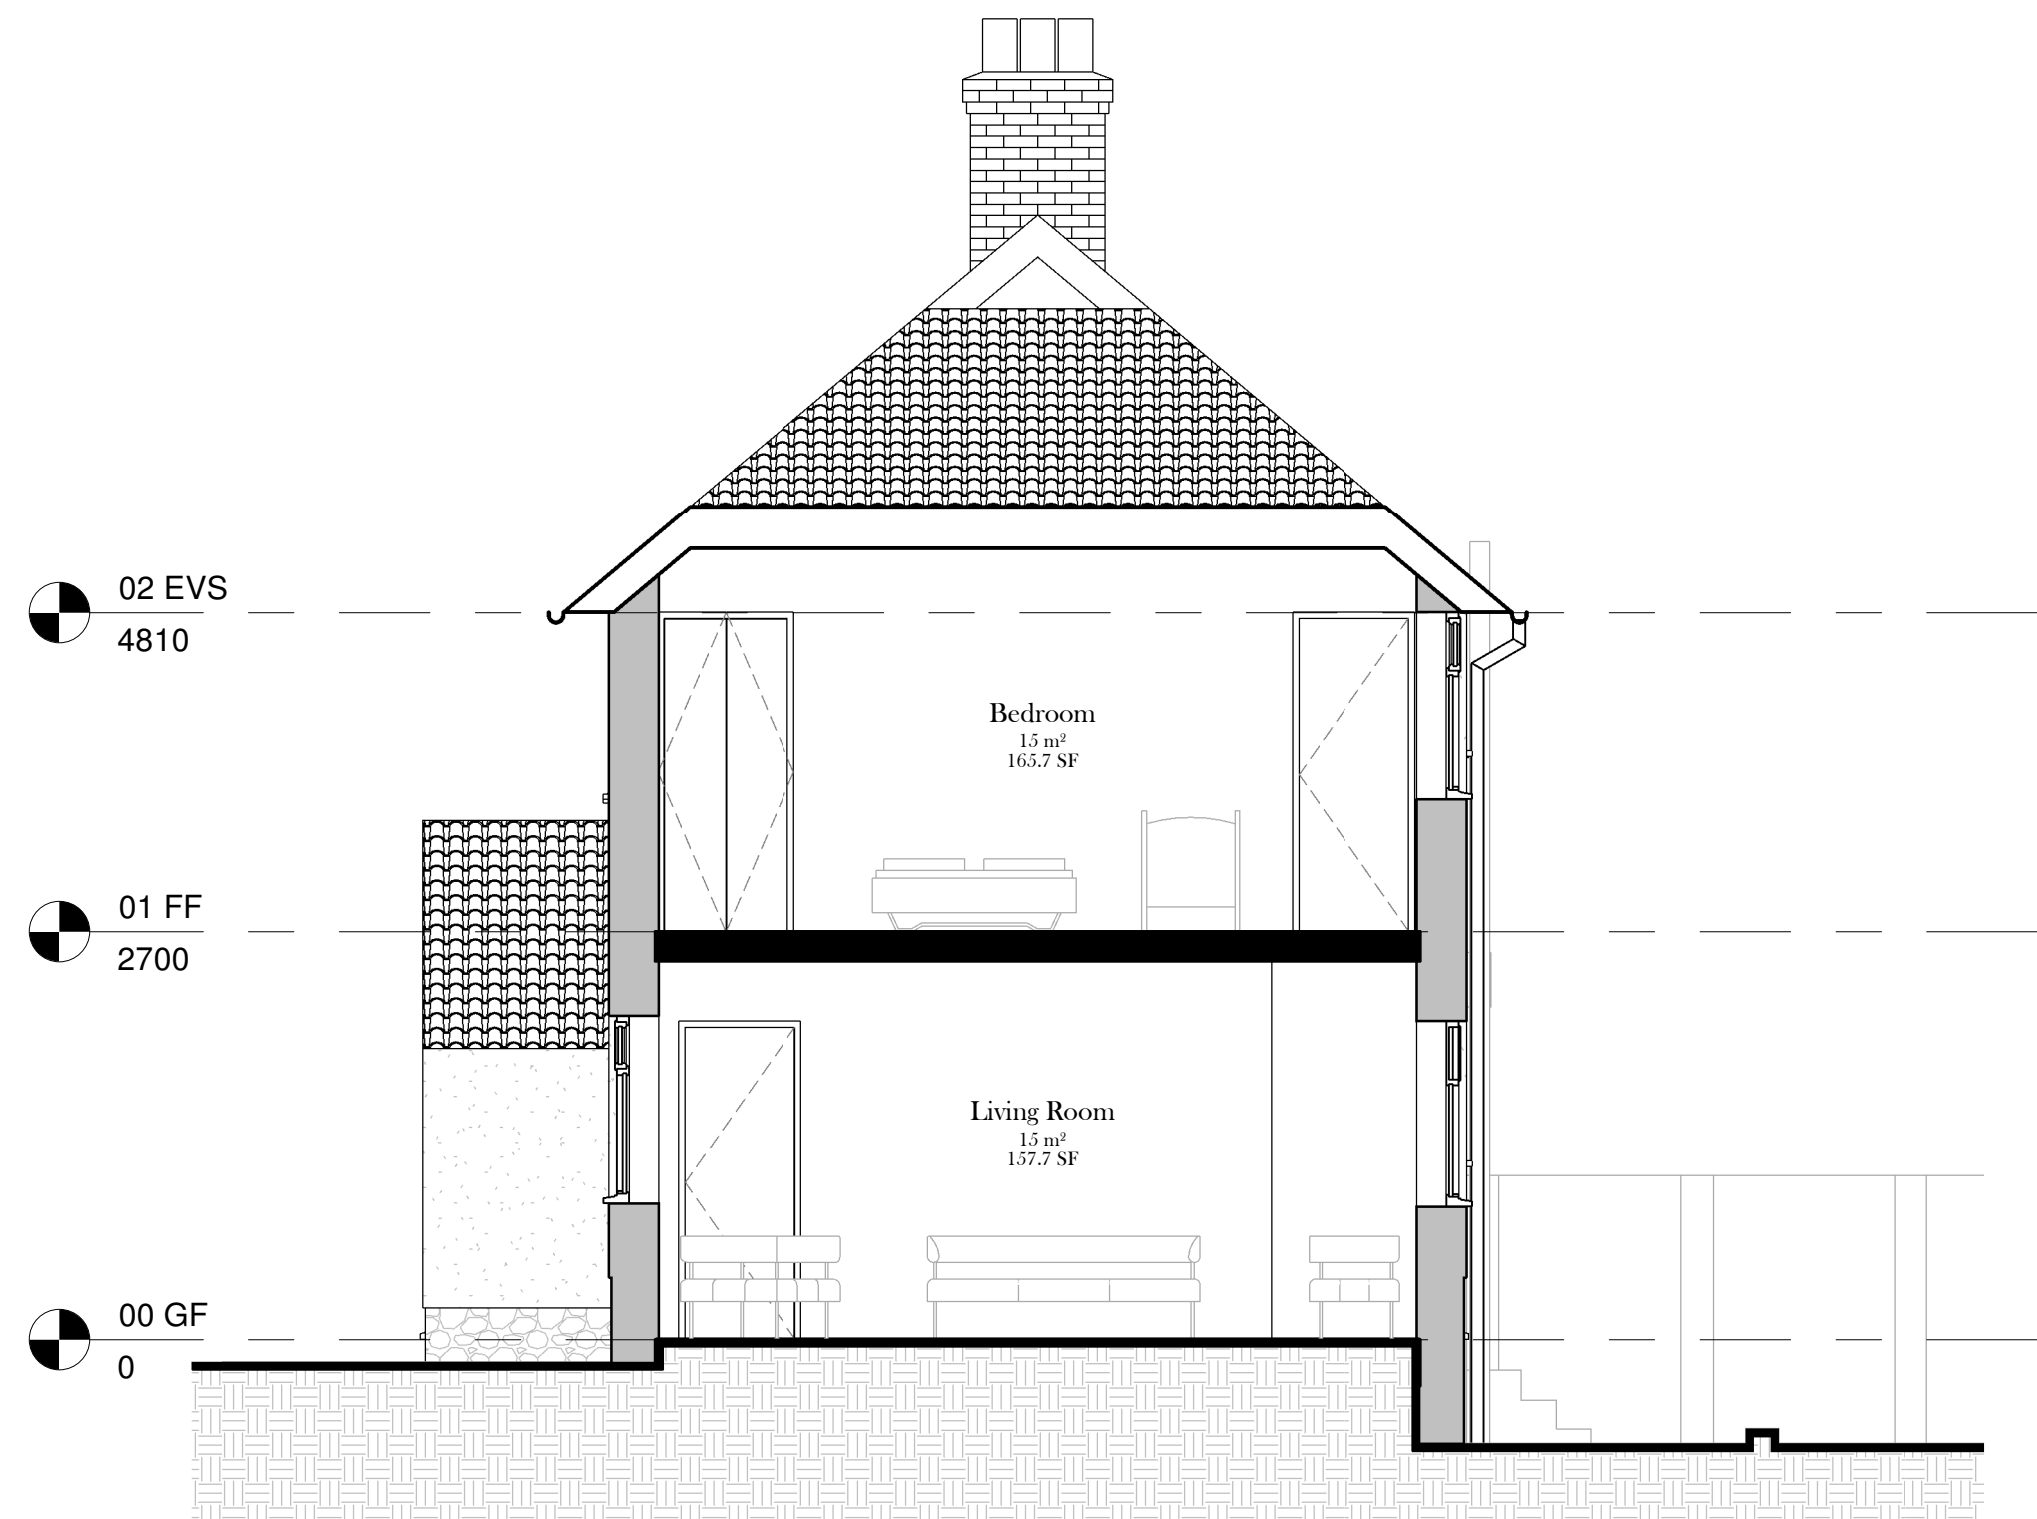

Existing Section A-A

1 : 50

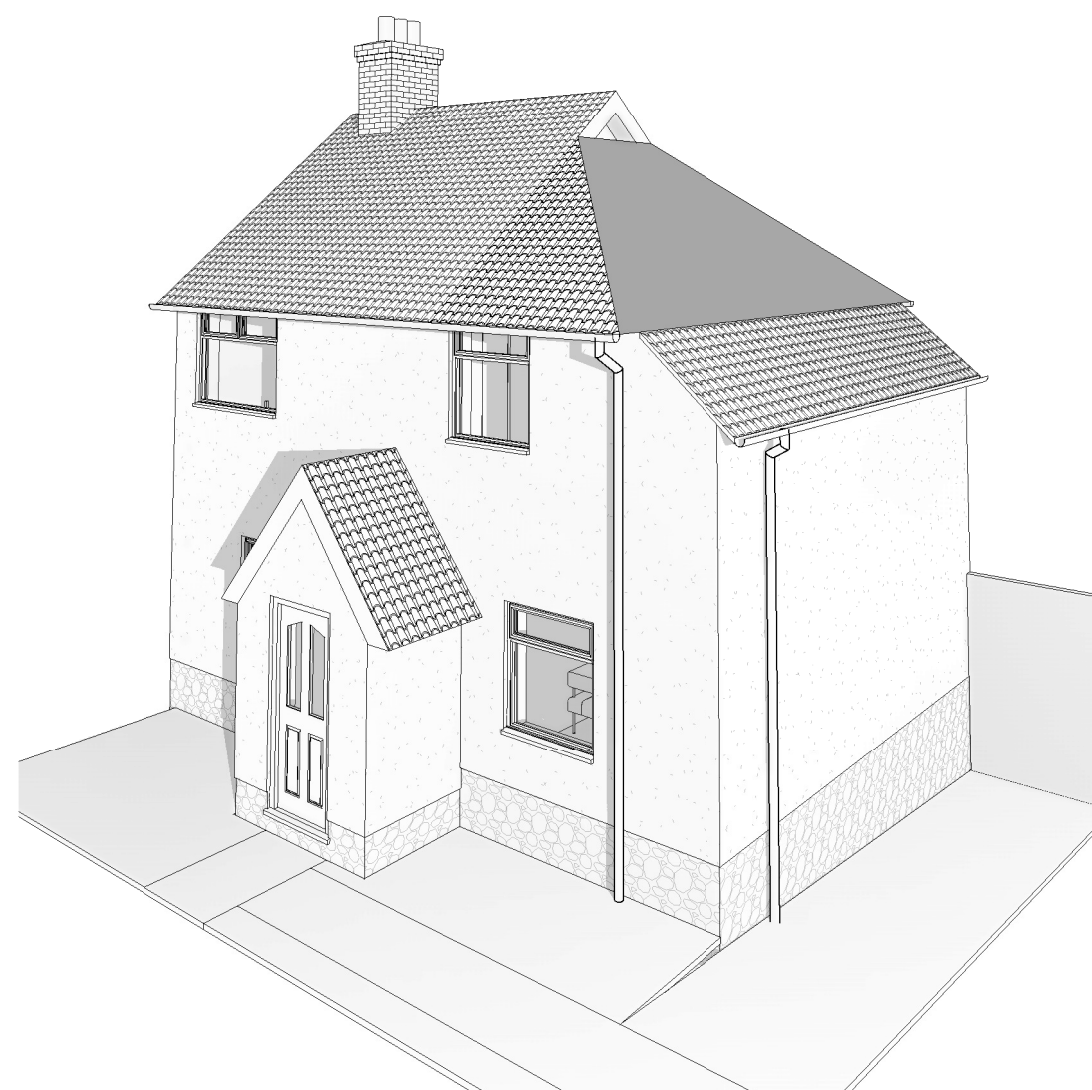

Existing Perspective View 01



Existing Perspective View 02