


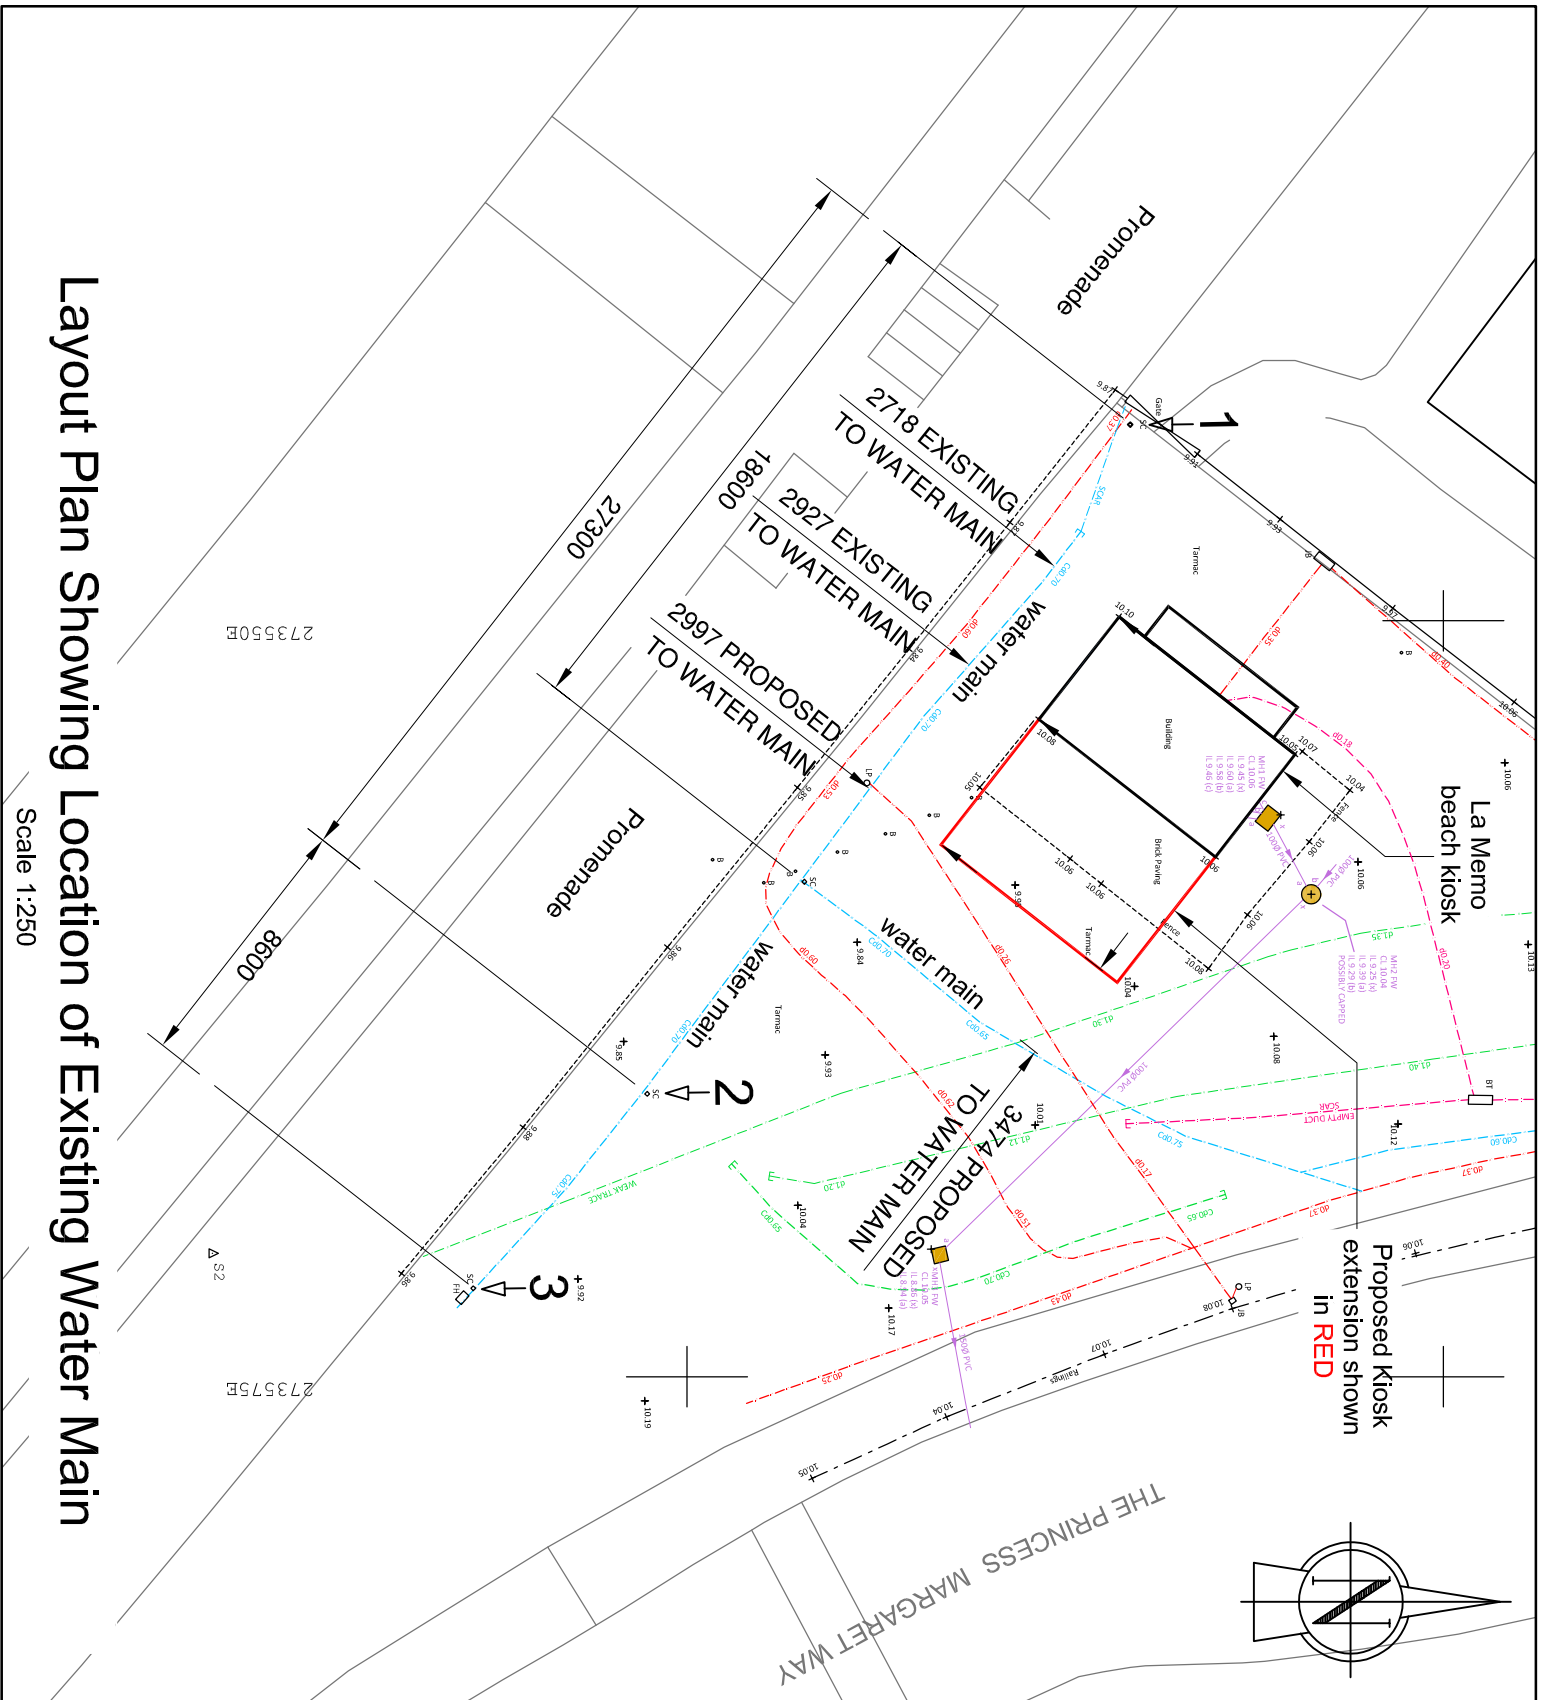

- NOTES:
1. All dimensions in mm unless otherwise stated.
 2. All levels in metres above site datum, structural slab level (SSL) UNO.

Layout Plan Showing Location of Existing Water Main



Scale 1:250

P2	FOR INFORMATION / COMMENT	JLR	HWH	---	14.07.21
P1	FOR INFORMATION / COMMENT	JLR	HWH	---	09.06.21
REV	DESCRIPTION	DRAWN	CHECKED	APPROVED	DATE
NOT FOR CONSTRUCTION UNLESS OTHERWISE STATED					



Consulting Engineers, Sandfields Business Centre, Aberavon SA12 7PQ t: 01639 765625

© PEBBLE ENGINEERING Ltd

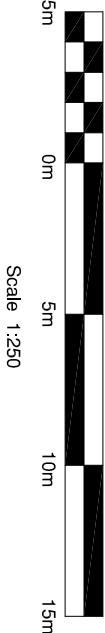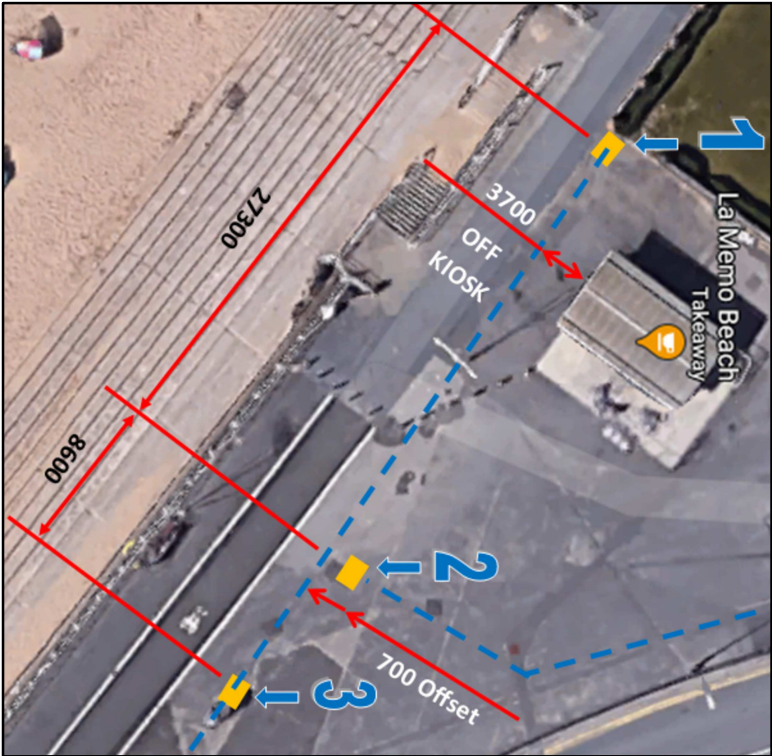

CLIENT			La Memo - Beach Kiosk	
TITLE			Site Survey Water Main Location	
MASTER SIZE		DRAWING NUMBER		REVISION
A3		201102-01-SK02		P2