


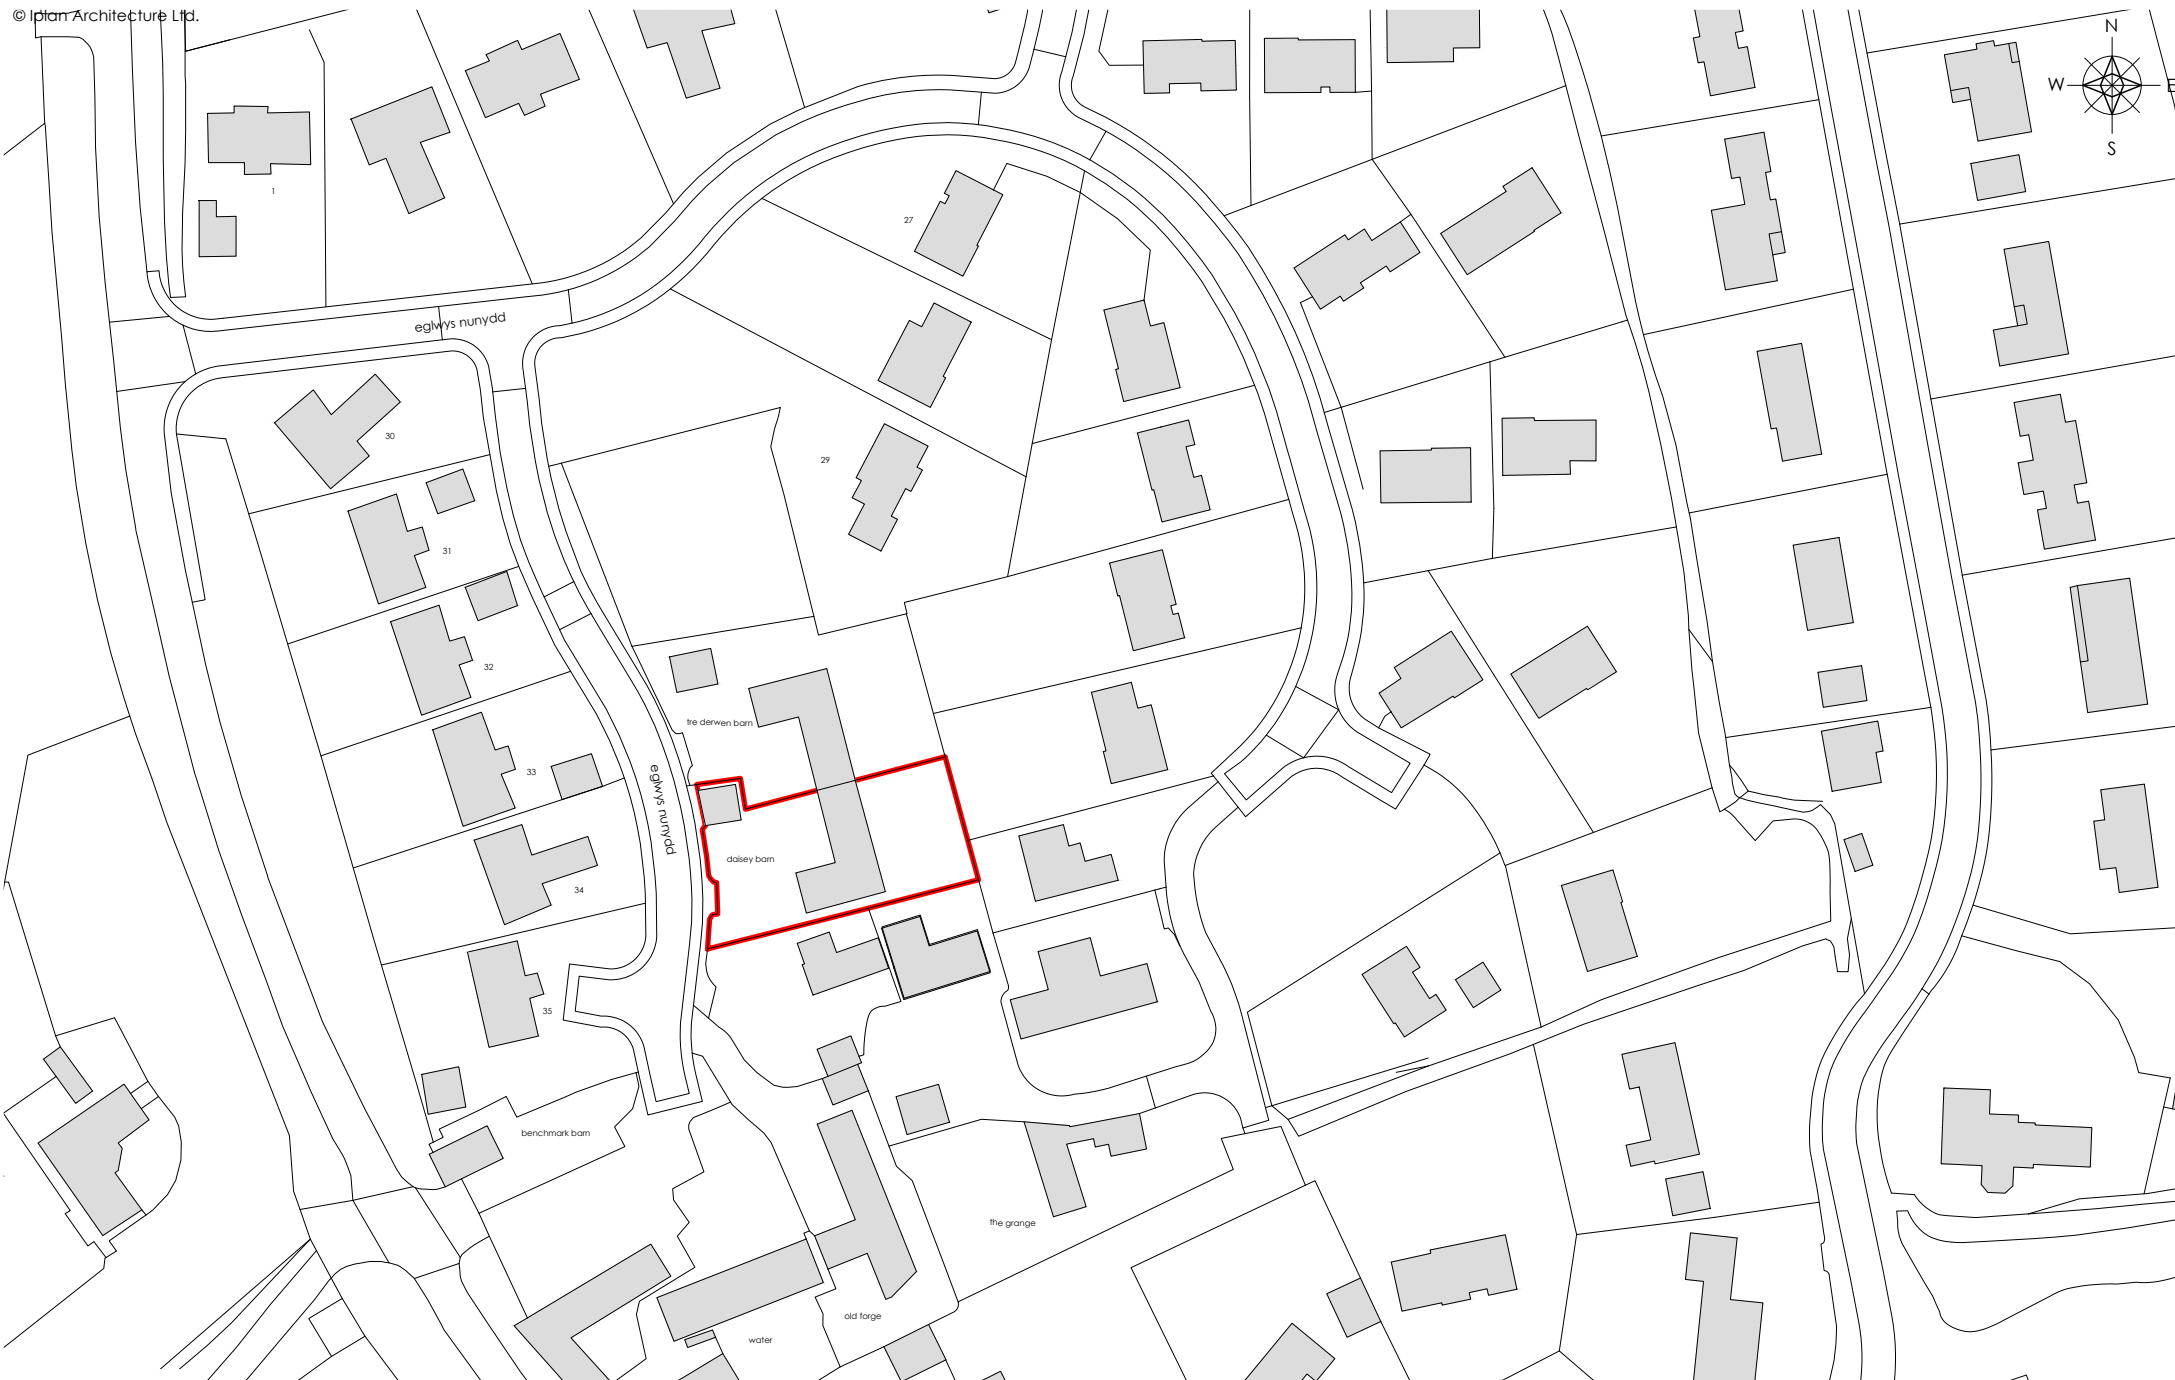

revision	
a	adjacent property names/numbers added at the request of the lpa_15/07/2021
b	
c	
d	
e	
f	
g	

project	drawing	date
DAISEY BARN, EGLWYS NUNNYDD, MARGAM SA13 2PS	LOCATION PLAN	JULY 2021
client	drawing no.	scale
MR & MRS HALL	21.248.01a	1 1250 @ A4
www.ipanarchitecture.co.uk	hello@ipanarchitecture.co.uk	07765 660189