



Superseded

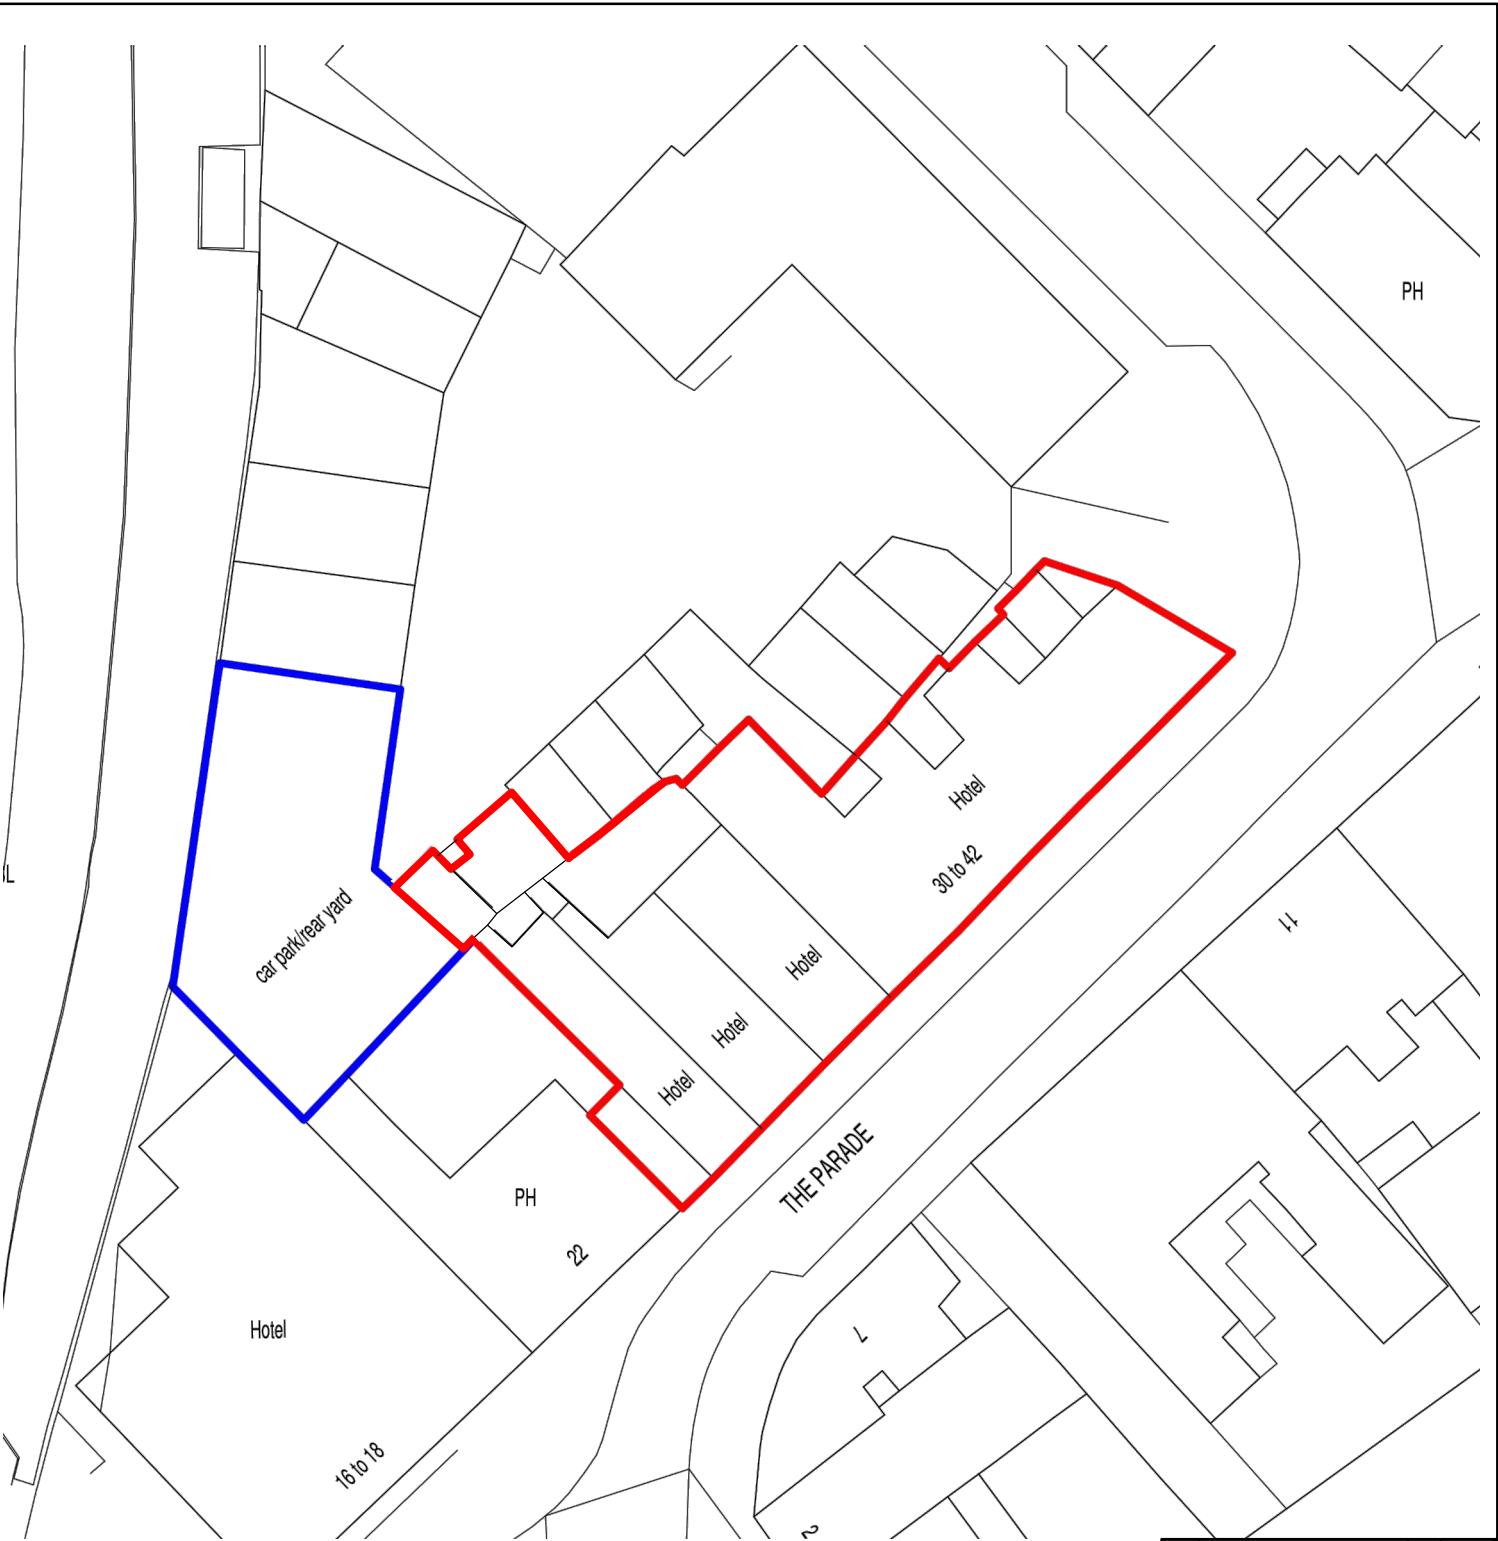

Site Location Plan Scale 1:500 @ A4

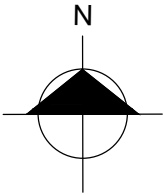

Rev.		By	Date
DESIGN VISION 5			
Contact: Angharad Randall Email: Design_Vision_5@hotmail.com Tel No: 07853 169 142			
SITE ADDRESS: Ambassador Hotel 24-42 The Parade, Neath SA11 1RA			
DRAWING TITLE: Site Location Plan			
Drawn By:	AR	Scale:	A4@1:500
Date:	07/2021	Arch/Designer:	AR
System Project Number:	24 - 2021	Drwg No:	009
Revision:	-		