

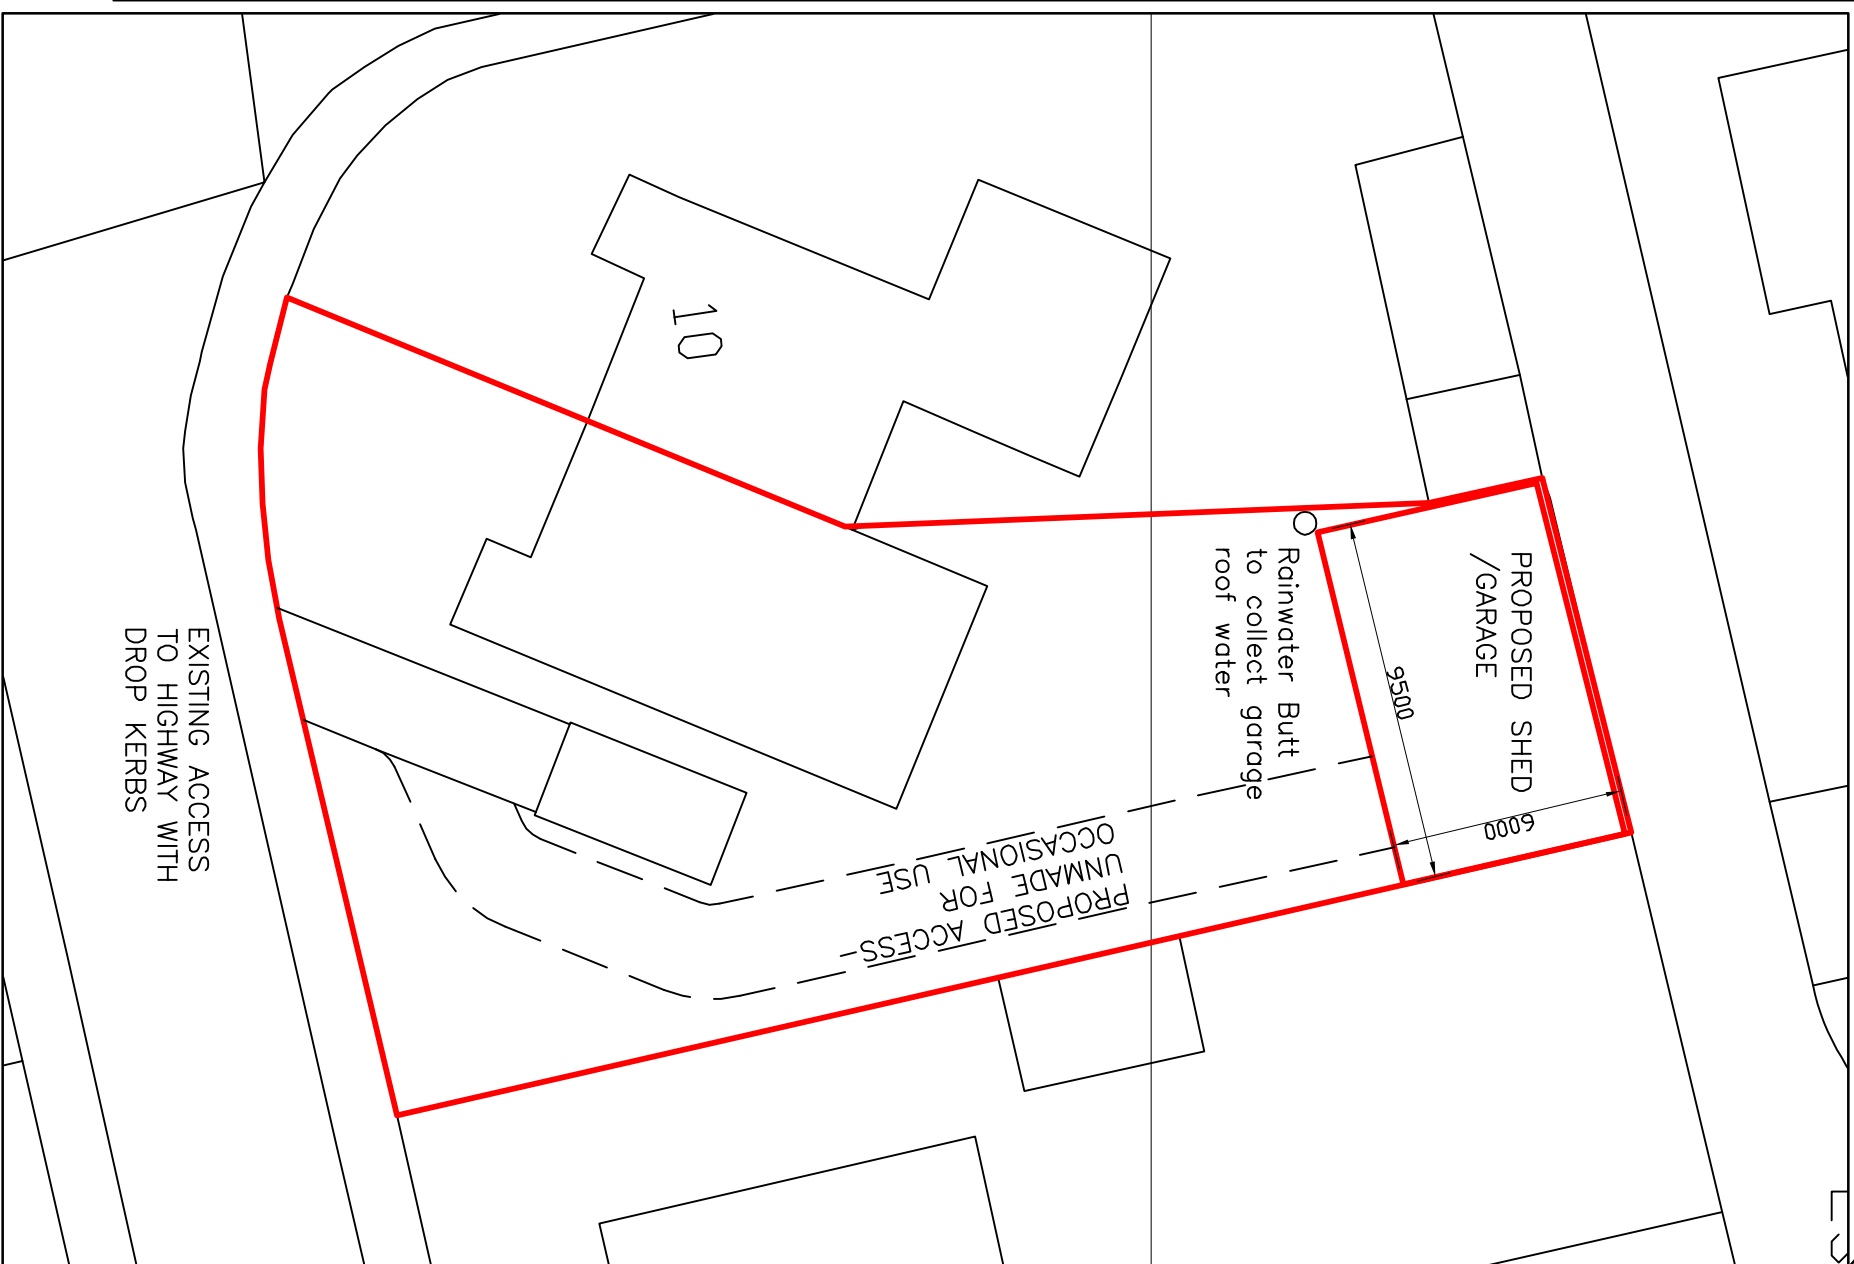


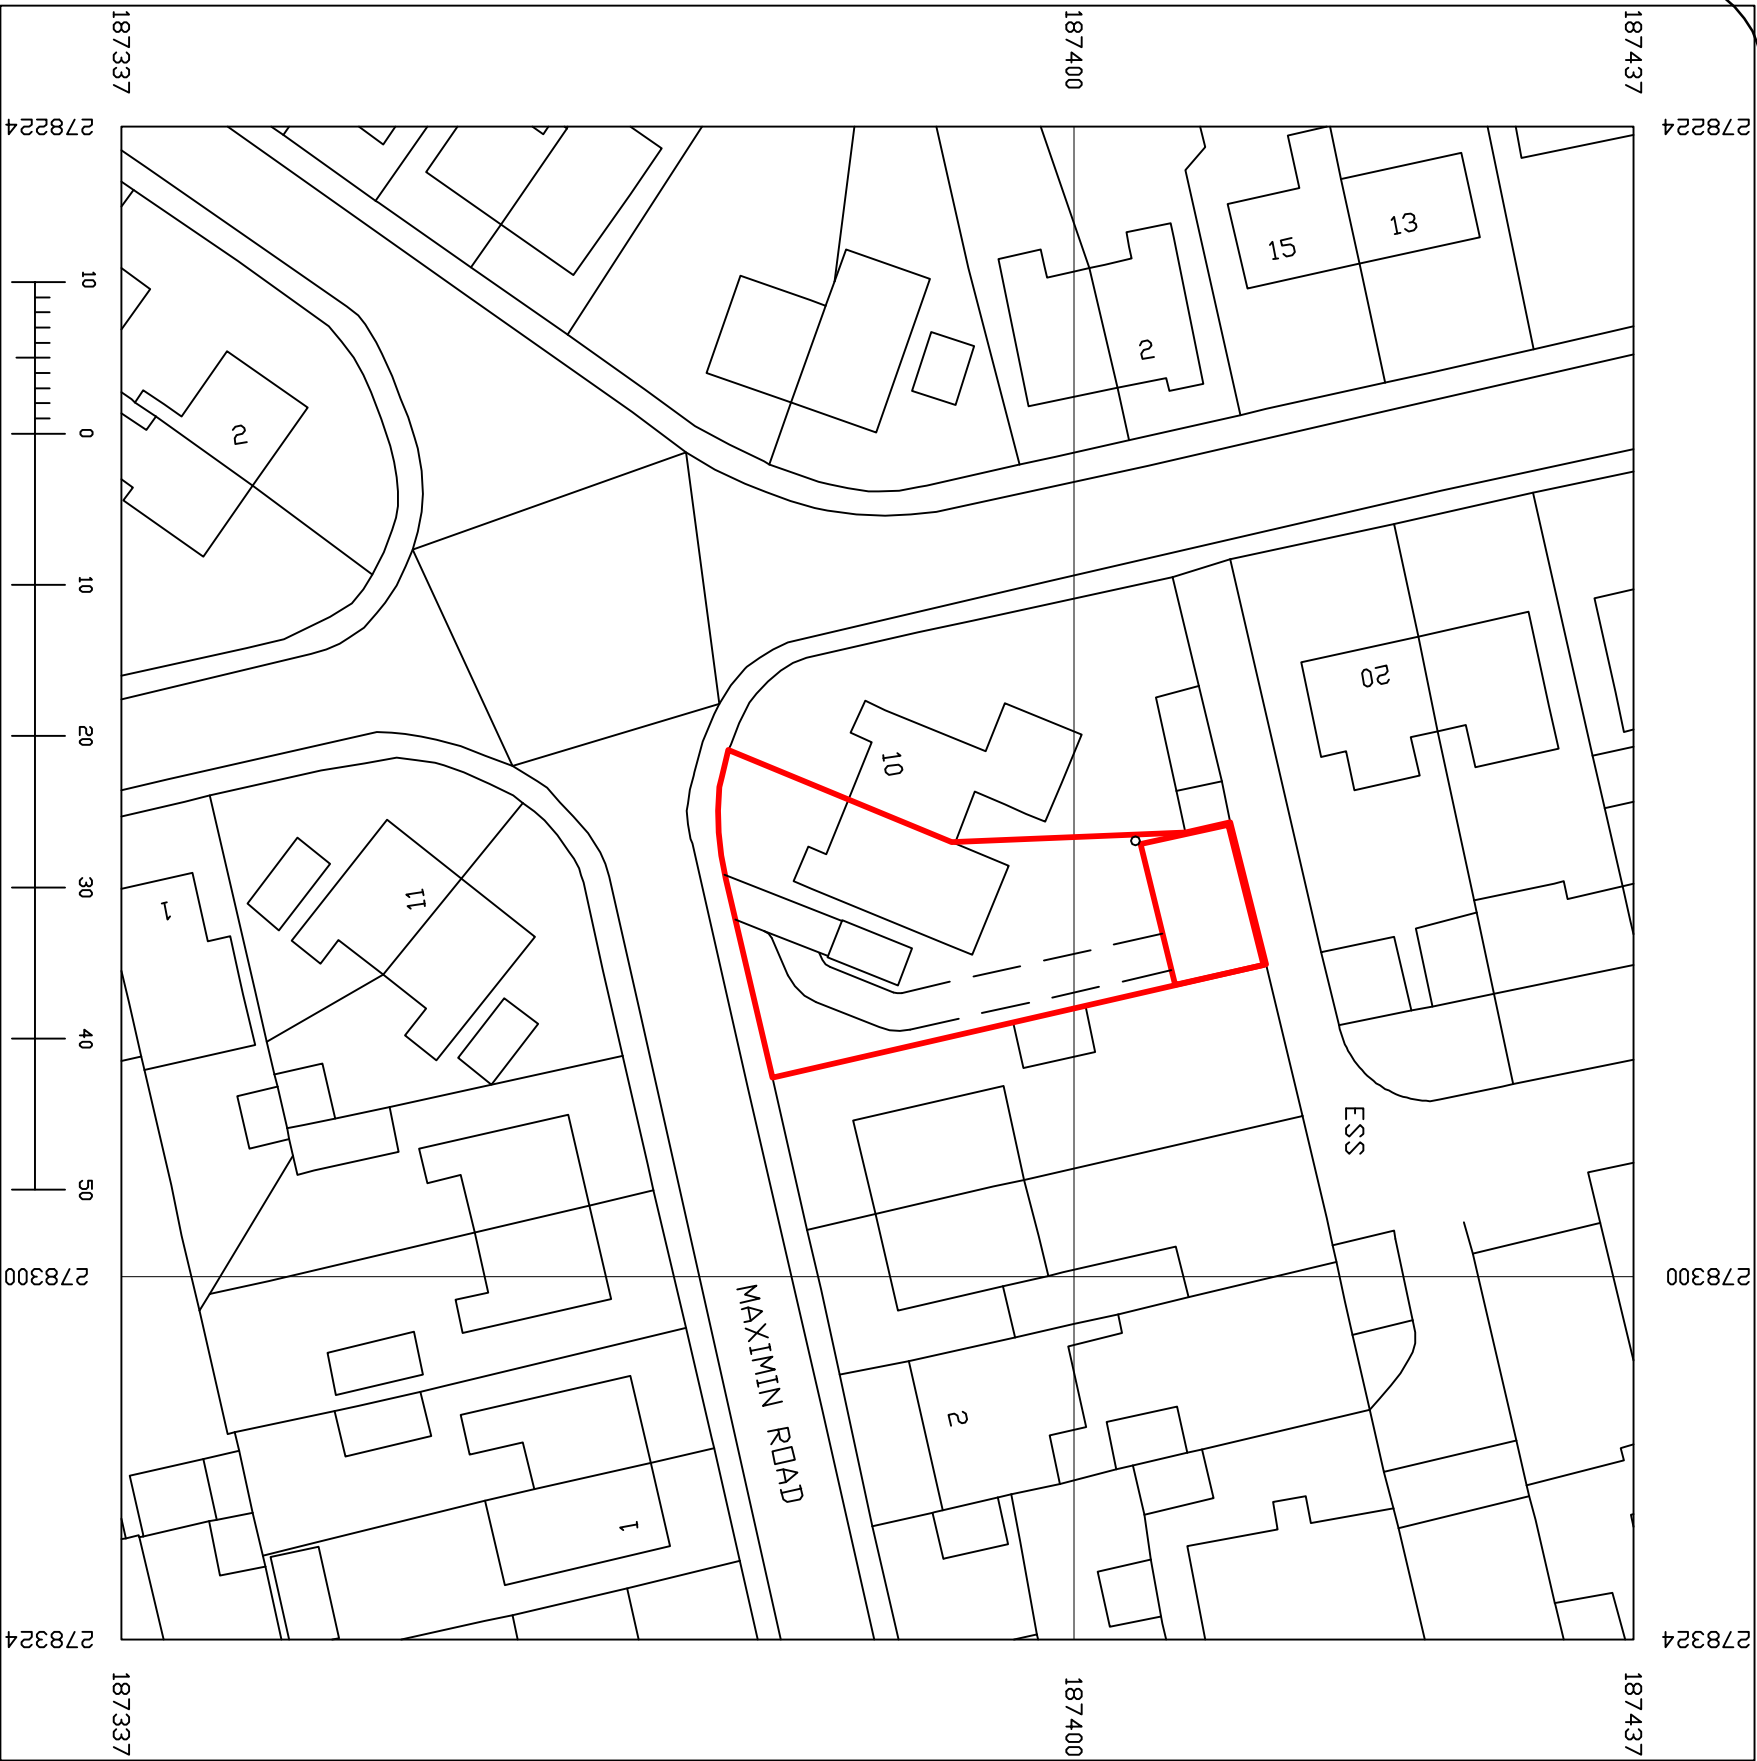

Serial number: 216415
©Crown copyright and database right 2021
Ordnance Survey licence 100048957
Reproduction in whole or in part is prohibited
without the prior permission of Ordnance Survey

Ordnance Survey®
ukmapcentre.com

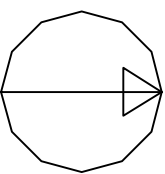

Solutions to Structures Ltd.

44 Depot Road, Tel 01639 766 935
Cwmbran,
Port Talbot
www.solutionsstructures.co.uk

Title: **8 Maximin Road, Margam, Port Talbot**
Proposed Garage
Location & Plot Layout Plans

Drawn: J.M.Davies.
Scale: 1:500 / 1:200 @A3
Date: 02/06/2021
Drawing No: 21-090-01

