
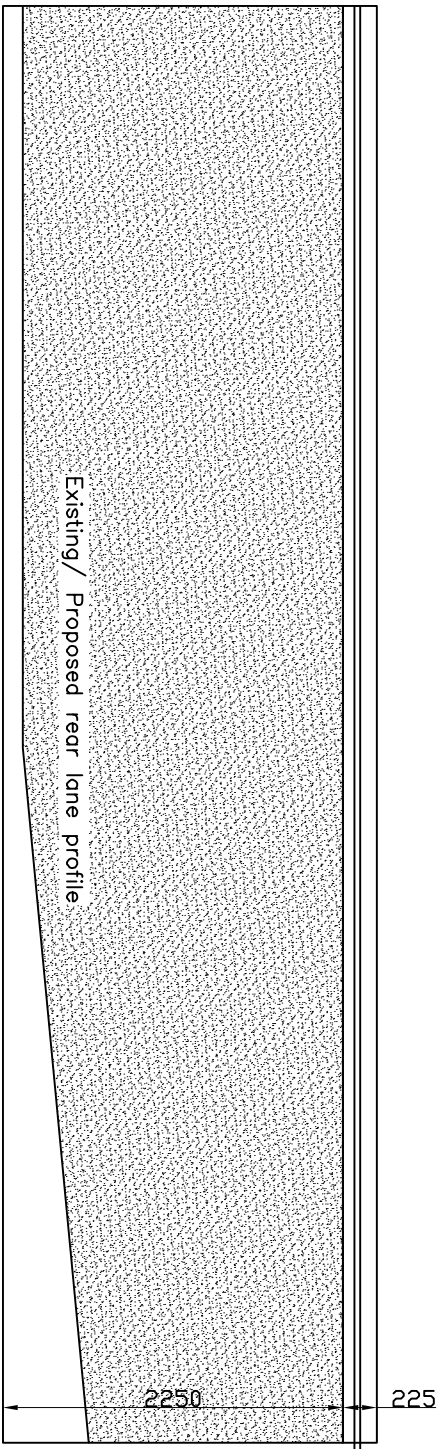
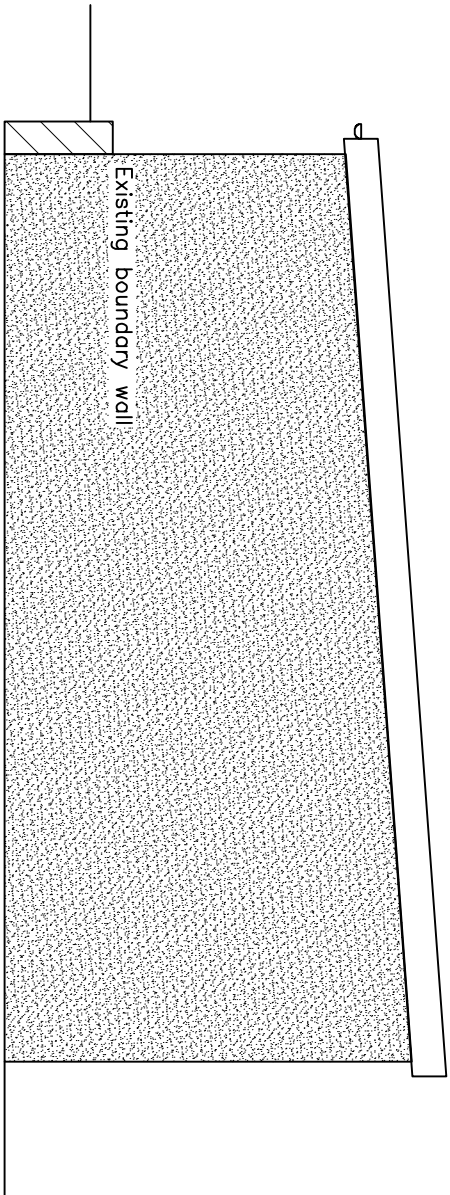
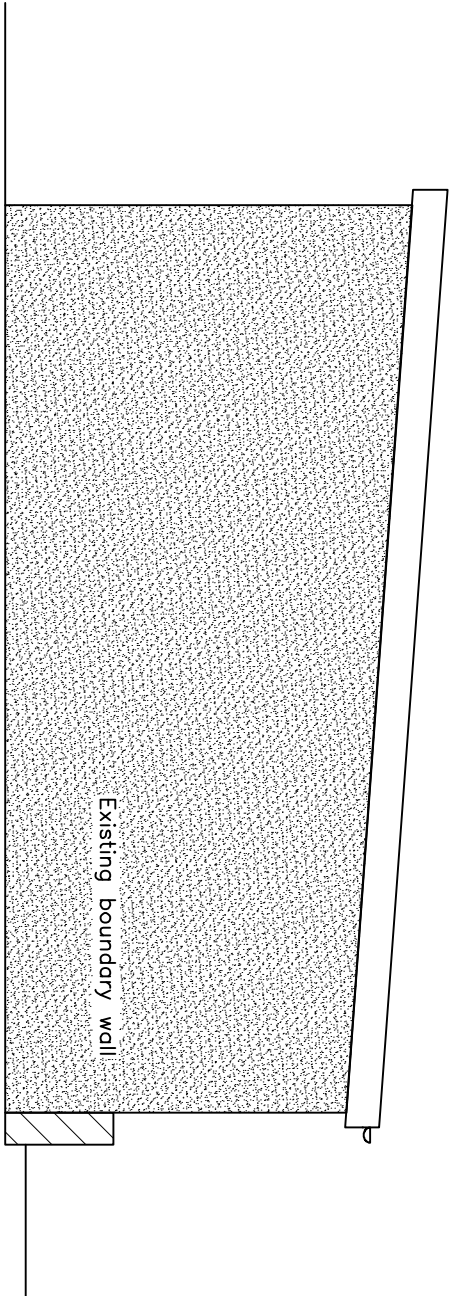
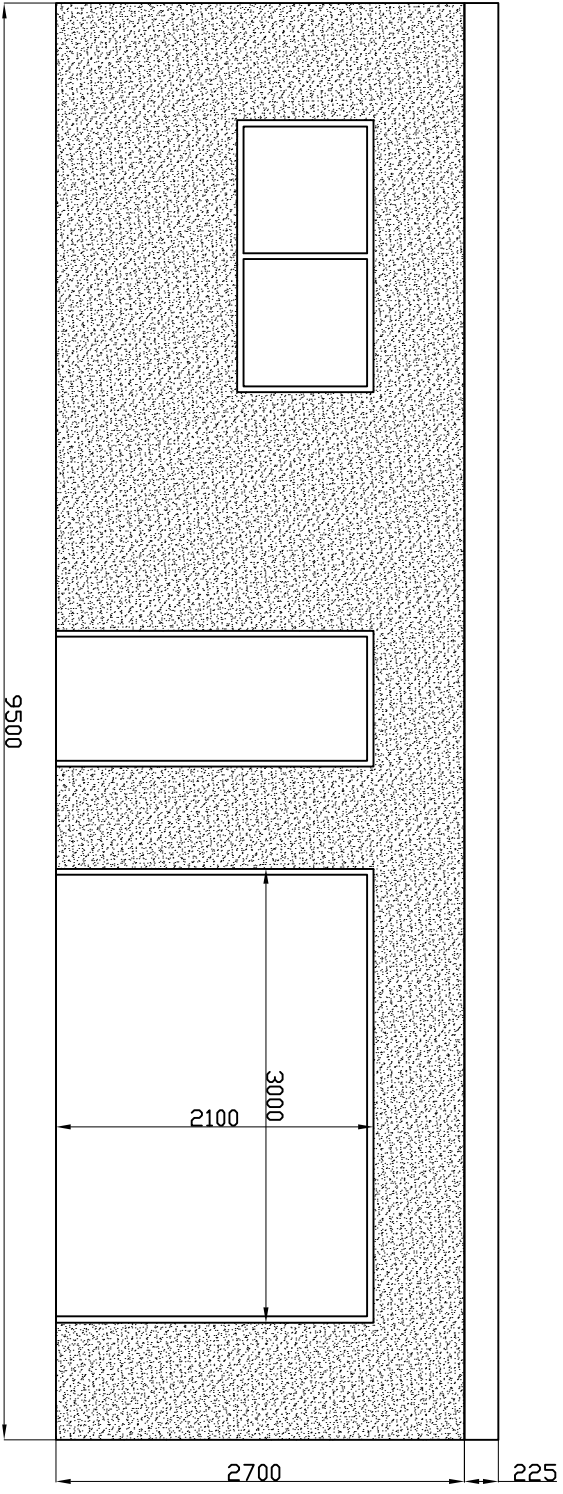


ROOF – SINGLE PLY MEMBRANE ON  
PLYWOOD.  
WALLS– CAVITY BLOCKWORK, RENDERED TO  
MATCH PROPERTY.  
DOORS AND WNDOWS– WHITE PVCu  
RAINWATER COLLECTED FROM REAR OF  
BUILDING TO WATERBUTT.

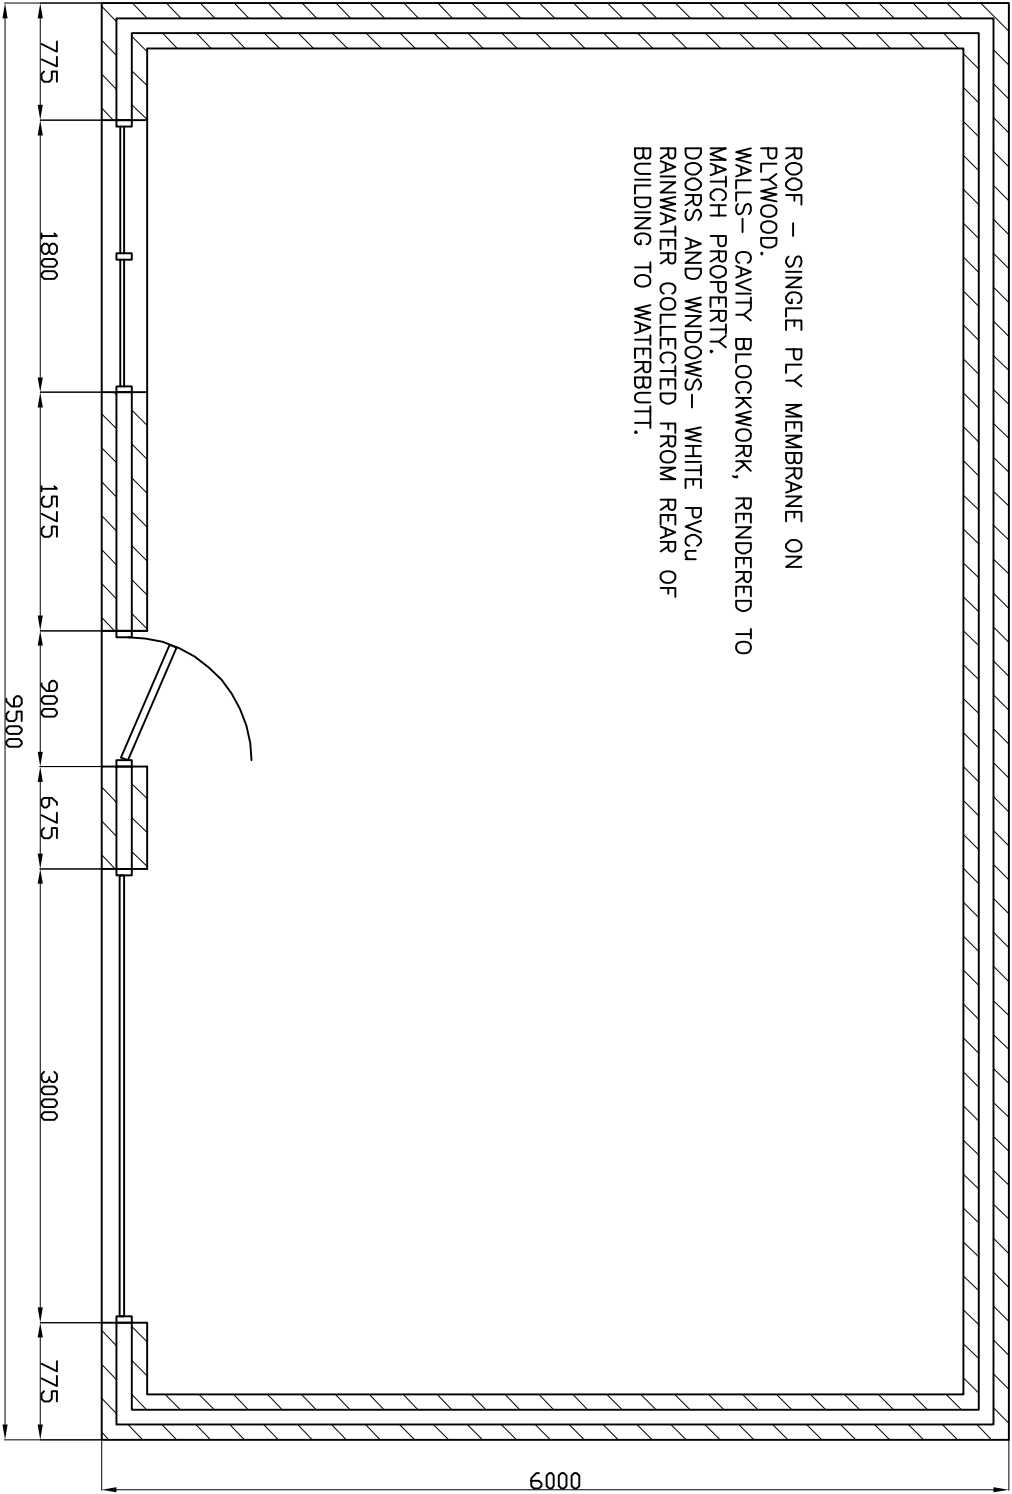

*Solutions to Structures Ltd.*

44 Depot Road, Tel 01639 766 935  
Cwmafan,  
Port Talbot  
www.solutionsstructures.co.uk

Title: *8 Maximin Road, Margam, Port Talbot*  
*Proposed Garage*  
*Garage Plan and Elevations*

Drawn: J.M.Davies.  
Scale: 1:50 @A3  
Date: 02/06/2021  
Drawing No: 21-090-02

