

drawn	MR	chd	DS	scale	1:50 @ A1	date	02-11-2020
primary	Job No.	IR20079	Drawing No.	100	Rev.	P4	
Construction	Trailer	☒	☒				

PROPOSED GROUND, FIRST FLOORS
& ROOF LAYOUTS

77 CHURCH ROAD
SEVEN SISTERS
COUNCILLOR STEVE HUNT


CARDIFF OFFICE 02920 811097
CARDIFF HOUSE, 45000 Church Road
Cardiff, Wales, CF15 7ED
E-mail: admin@intrado.co.uk
Web: www.intrado.co.uk

intrado
Consulting Engineers

REV.	DESCRIPTION	BY	DATE
P1	PLANNING ISSUE	MR	02-11-2020
P2	CHANGE OF CLIENT NAME	MR	05-07-2021
P3	ROOF LAYOUT ADDED	MR	16-07-2021
P4	ROOF LAYOUT ALTERED	MR	23-07-2021


PLANNING

PROPOSED ROOF LAYOUT
(SCALE 1:50)

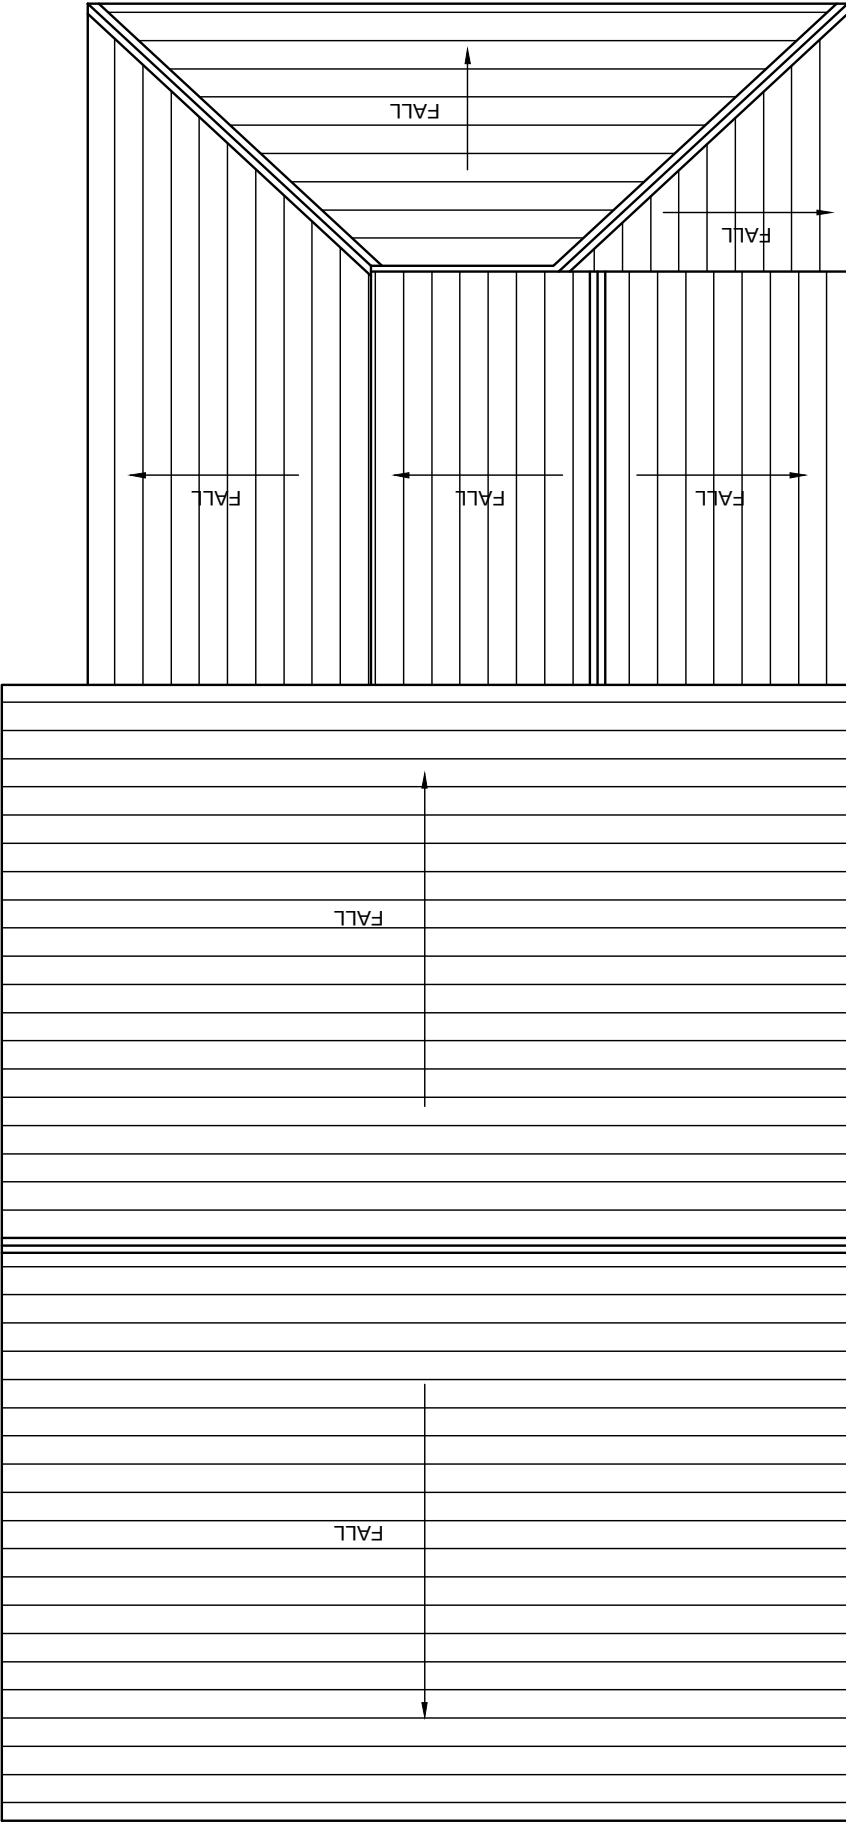


No. 77

PROPOSED FIRST FLOOR LAYOUT
(SCALE 1:50)

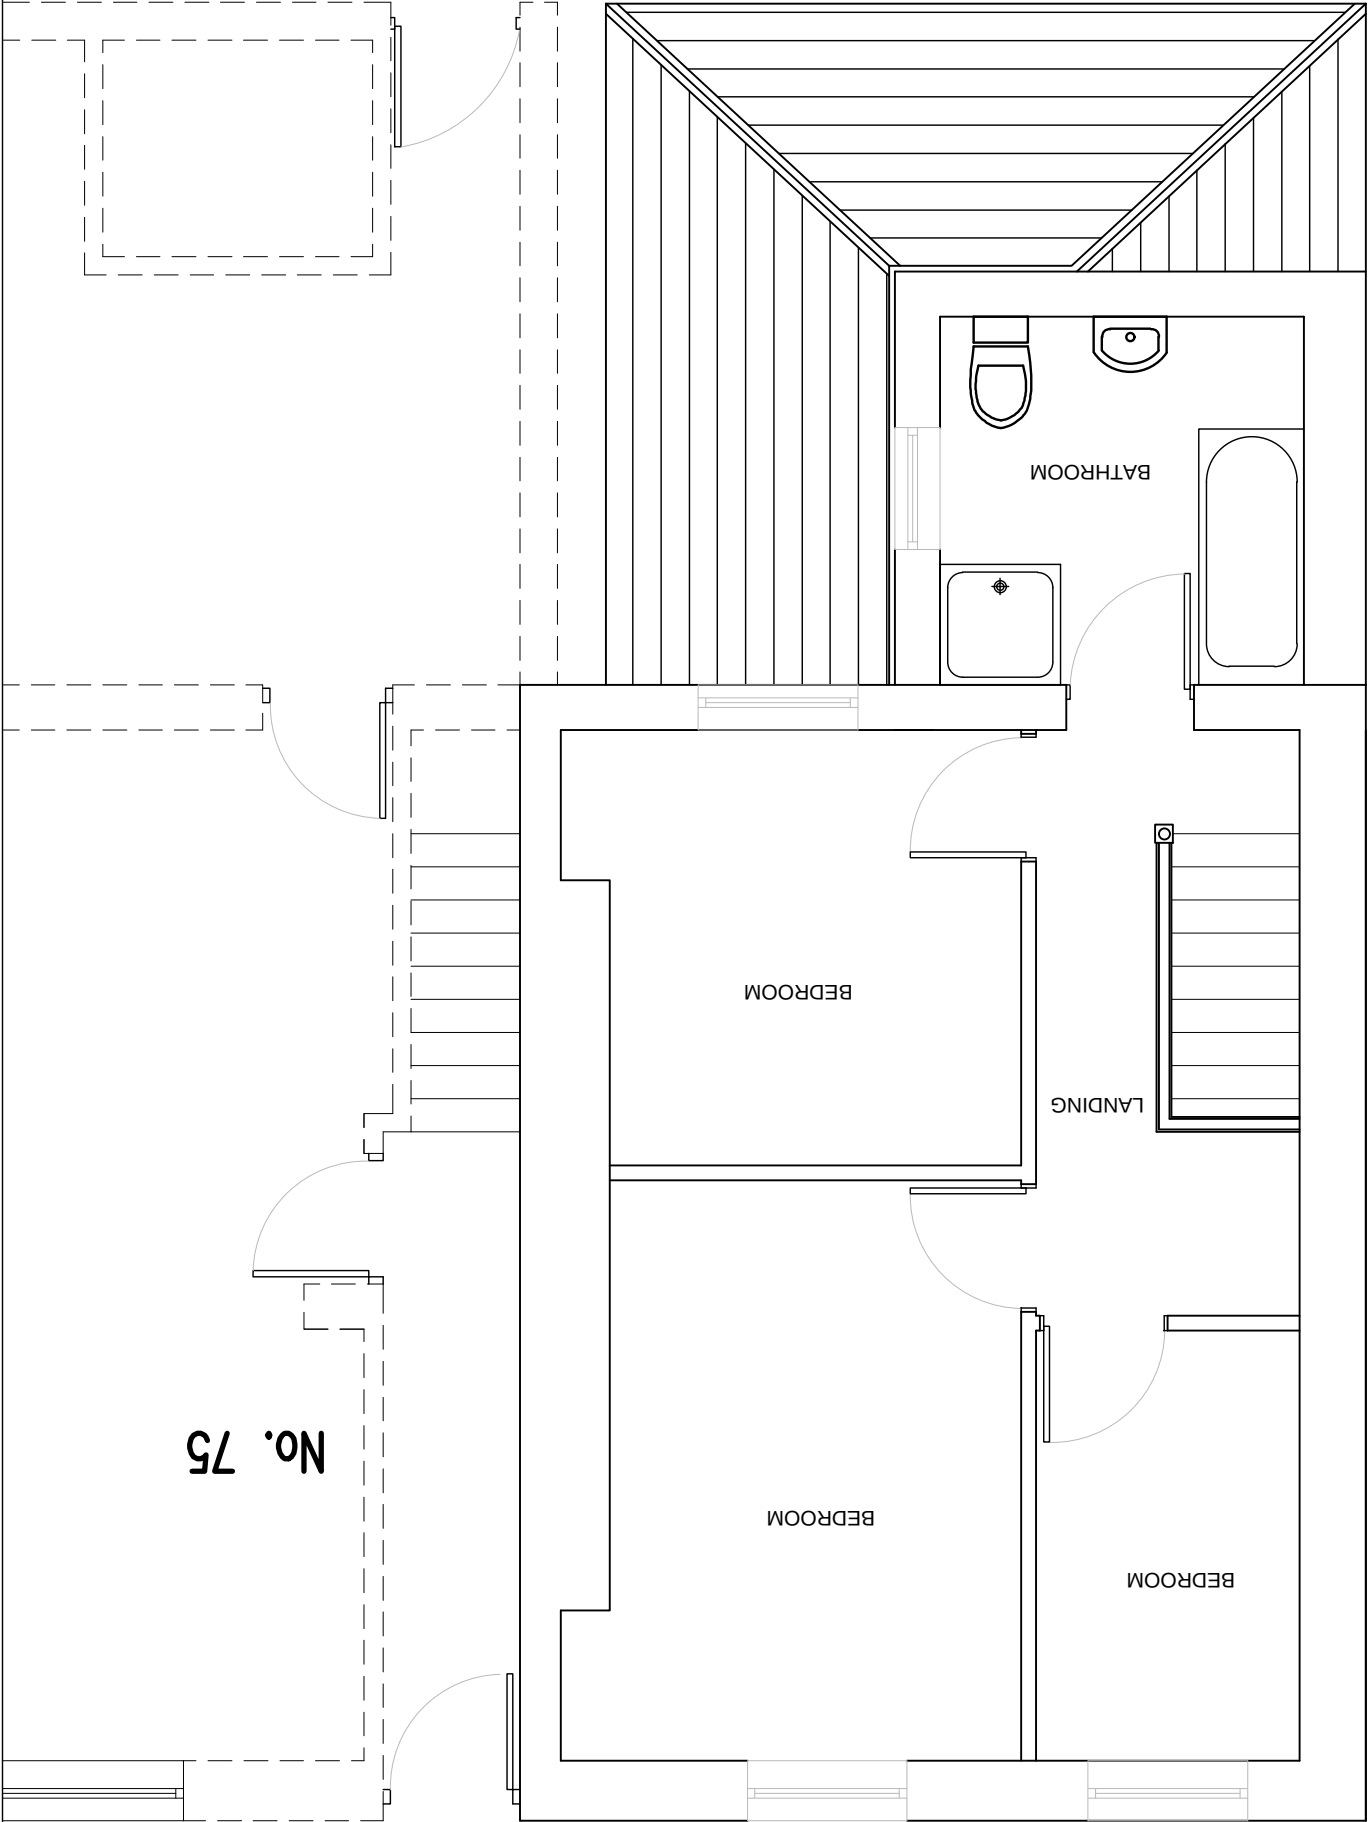


No. 77


PROPOSED GROUND FLOOR LAYOUT
(SCALE 1:50)

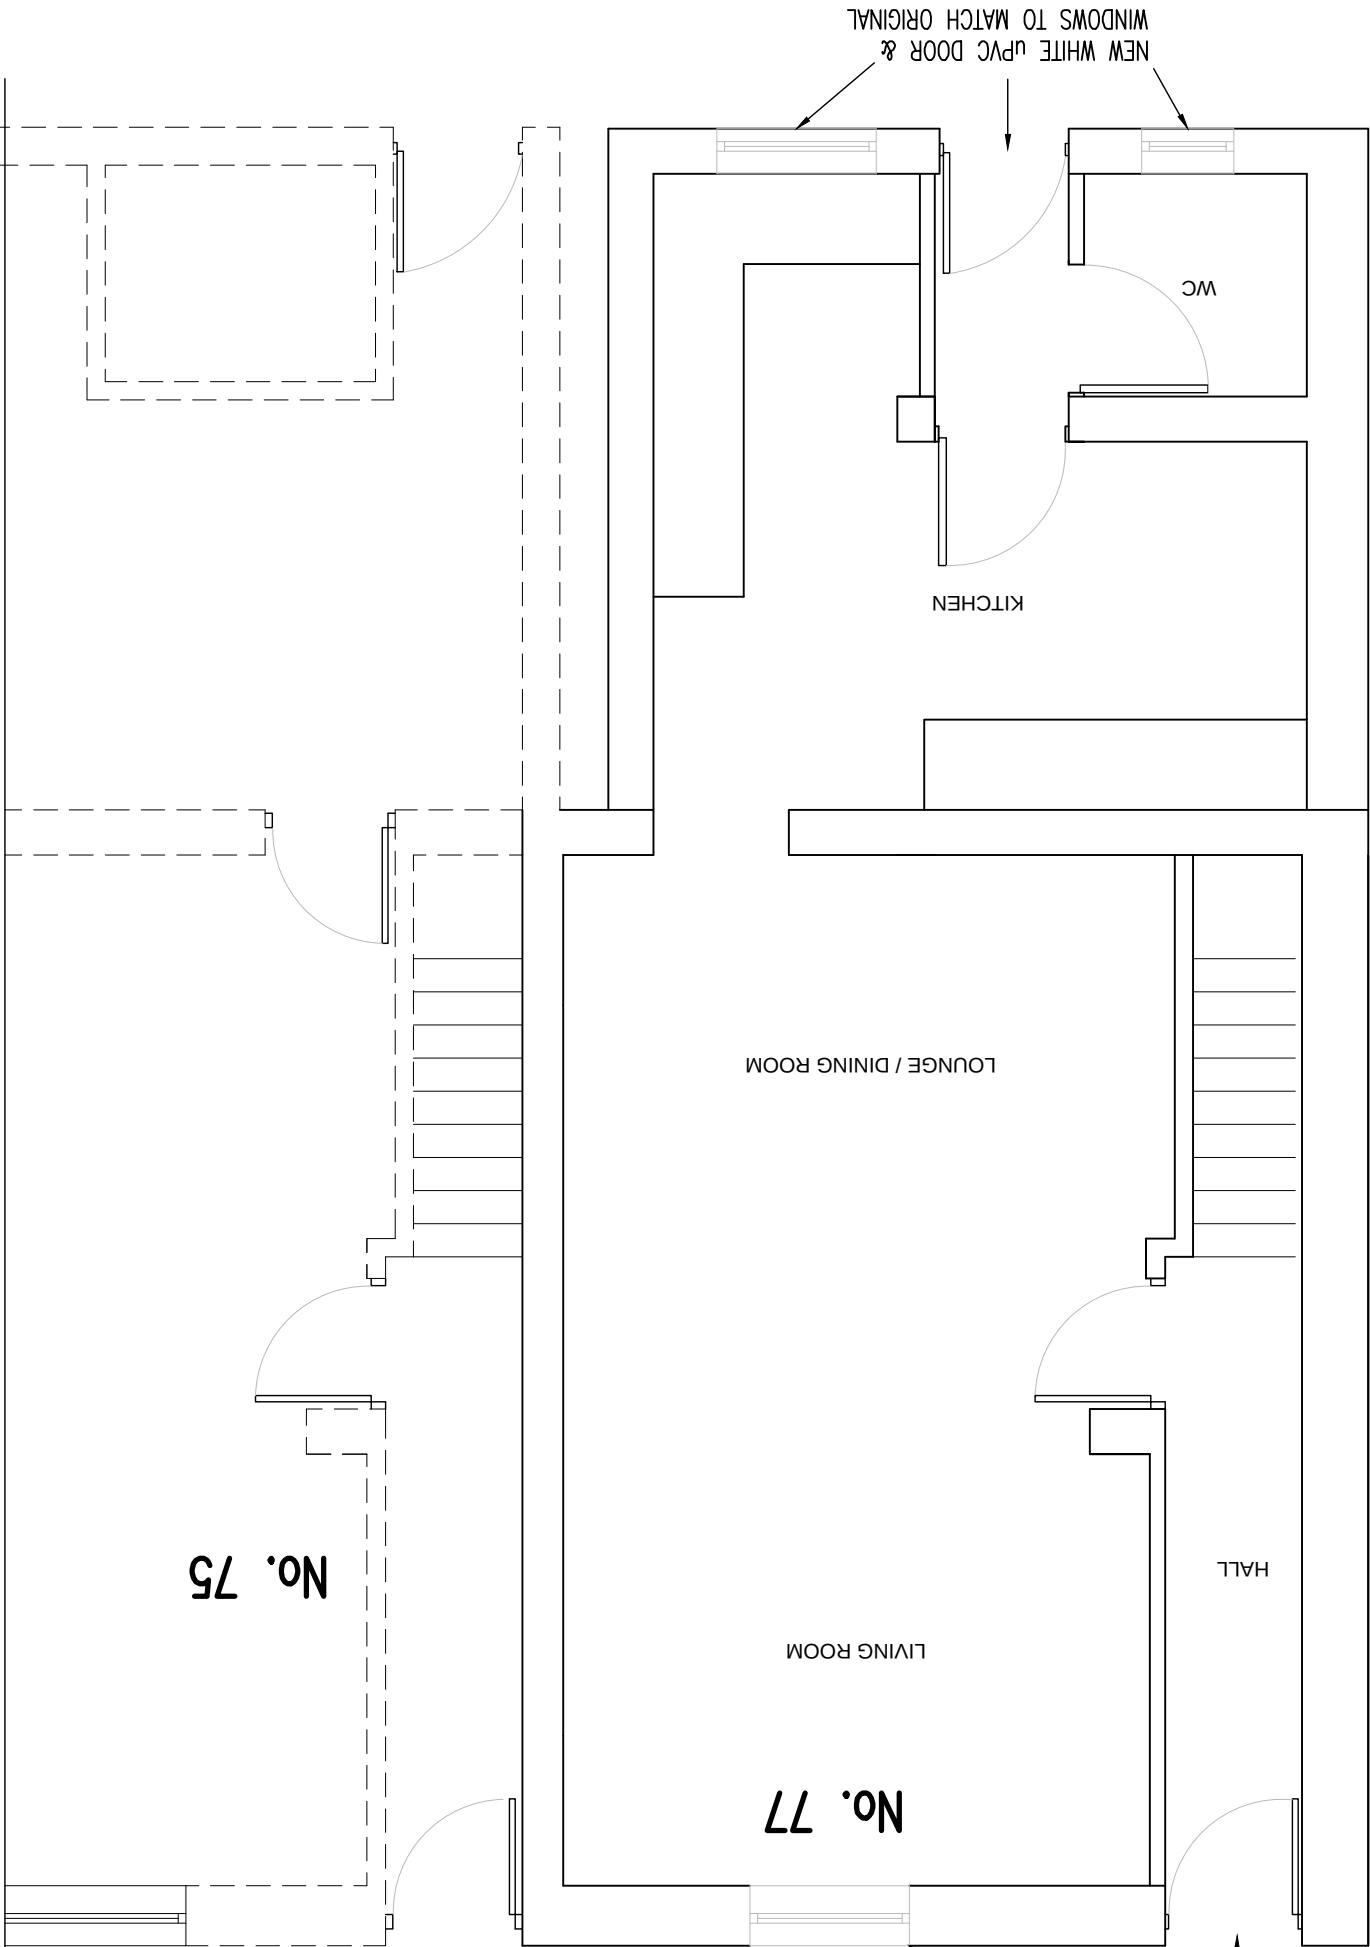

No. 77

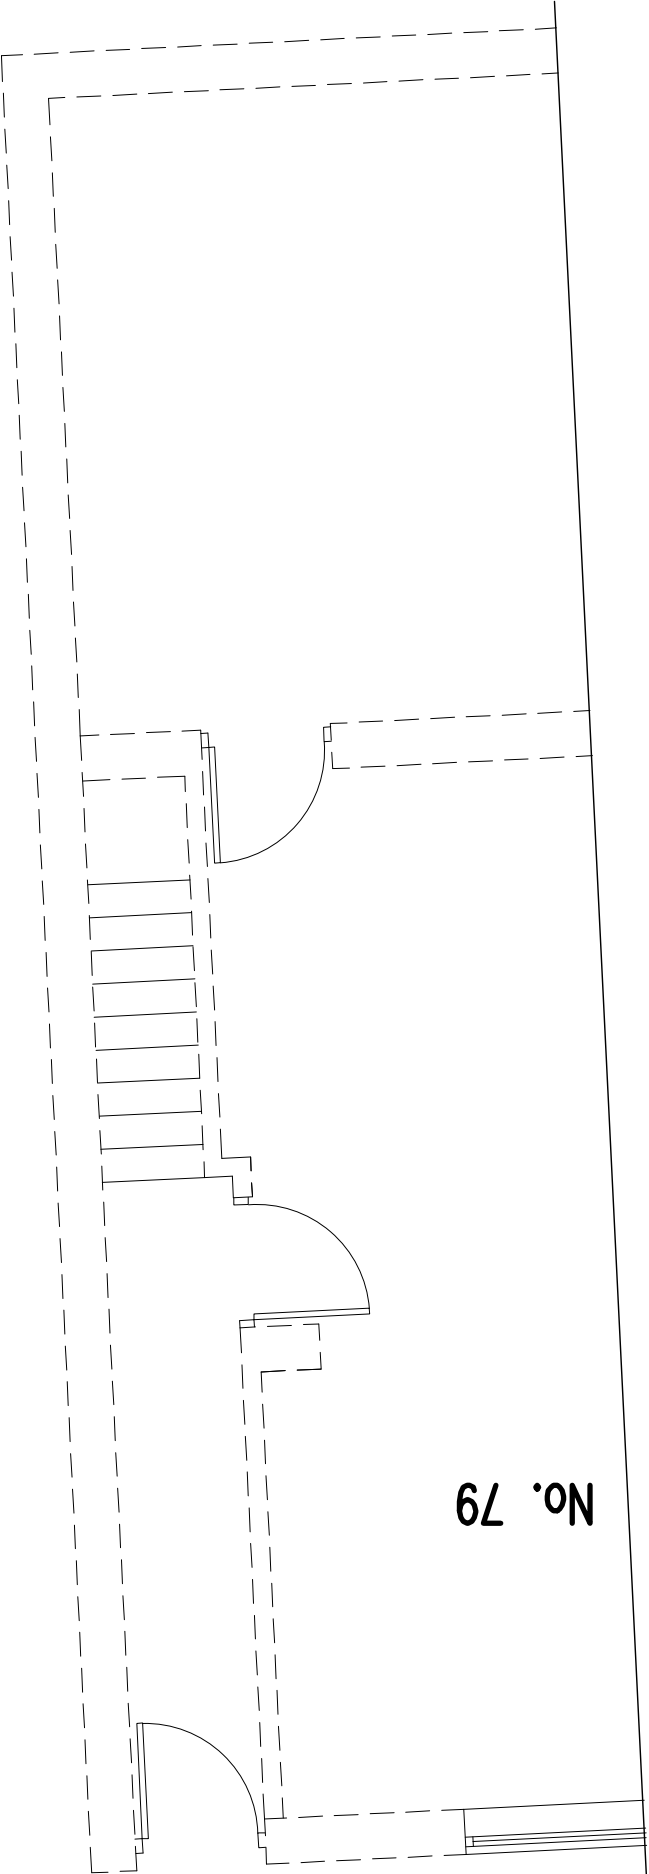

No. 79

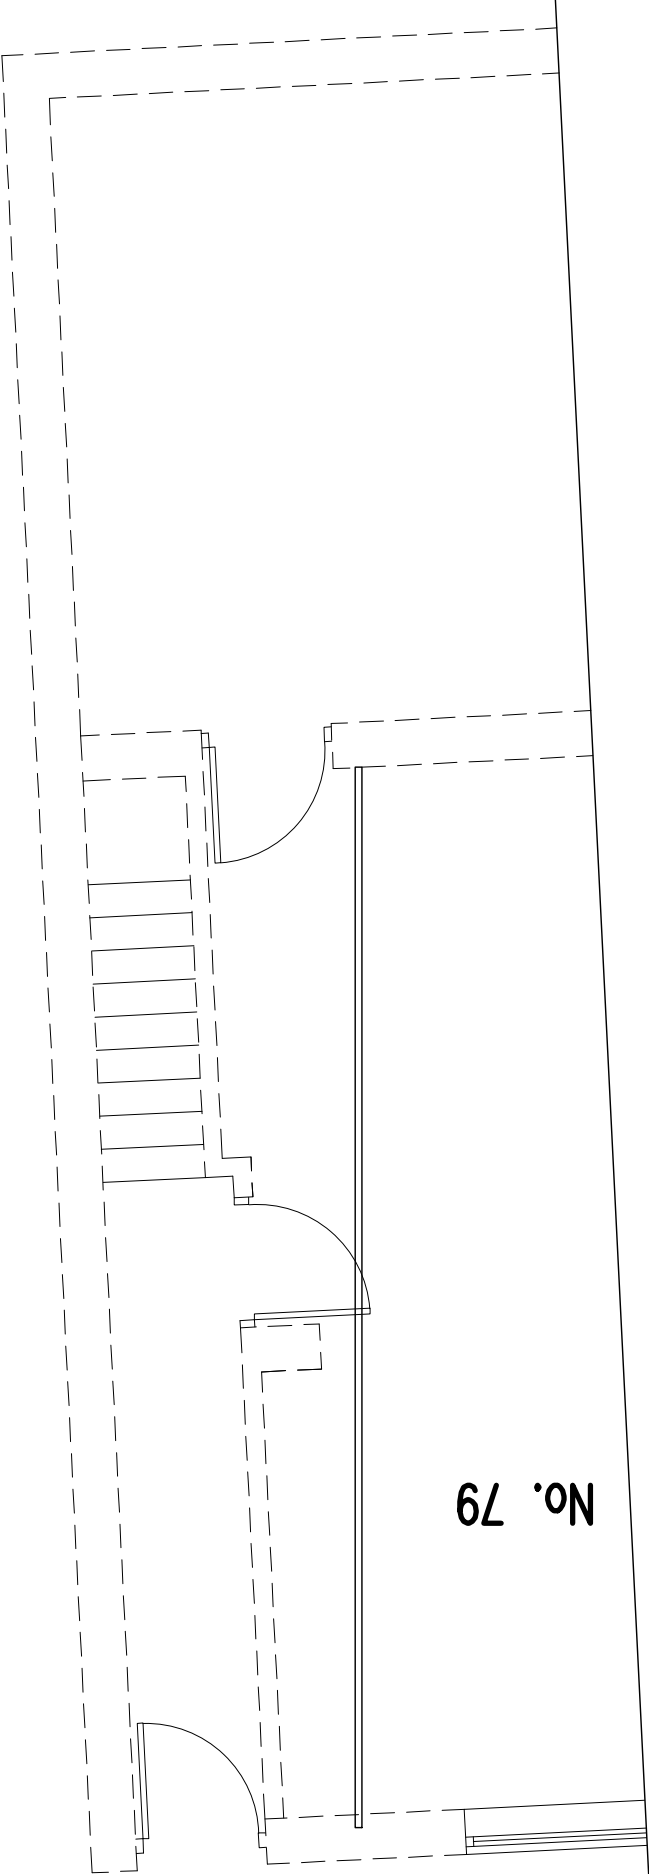

No. 79

NOTES

1. ALL DIMENSIONS ARE IN MILLIMETRES UNLESS NOTED OTHERWISE.
2. ALL LEVELS ARE IN METRES UNLESS NOTED OTHERWISE.
3. ALL LEVELS RELATE TO ORDNANCE DATUM UNLESS NOTED OTHERWISE.
4. DO NOT SCALE FROM THIS DRAWING. USE FIGURED DIMENSIONS ONLY.
5. ANY DISCREPANCIES TO BE REPORTED IMMEDIATELY TO THE ENGINEER.
6. THIS DRAWING TO BE READ IN CONJUNCTION WITH ALL RELEVANT INSTRUCTIONS, SUBCONTRACTORS' AND SPECIALISTS' DRAWINGS AND SPECIFICATIONS.
7. THIS DRAWING IS COPYRIGHT © Intrado Robbings Consulting Engineering.