

REV	DESCRIPTION	BY	DATE
P1	PLANNING ISSUE	MR	02-11-2020
P2	CHANGE OF CLIENT NAME, BLOCK PLANS ADDED	MR	05-07-2021
P3	NORTH ARROW & SIDE ELEVATION ADDED	MR	23-07-2021



CARDIFF OFFICE
Castle House, 63/69 Cardiff Road
Taffs Well, Cardiff, CF15 7RD
e-mail: admin@intrado.co.uk
web: www.intrado.co.uk
tel: 02920 811097



client

COUNCILLOR STEVE HUNT

SEVEN SISTERS

PROPOSED ELEVATIONS
& BLOCK PLAN LAYOUTS

drawn	MR	DS	1:50 @ A1	02-11-2020 date
chd	scale			
Job No.	Drawing No.	Rev.	P3	
☐ Preliminary ☒ Tender ☐ Construction	IR20079 101			

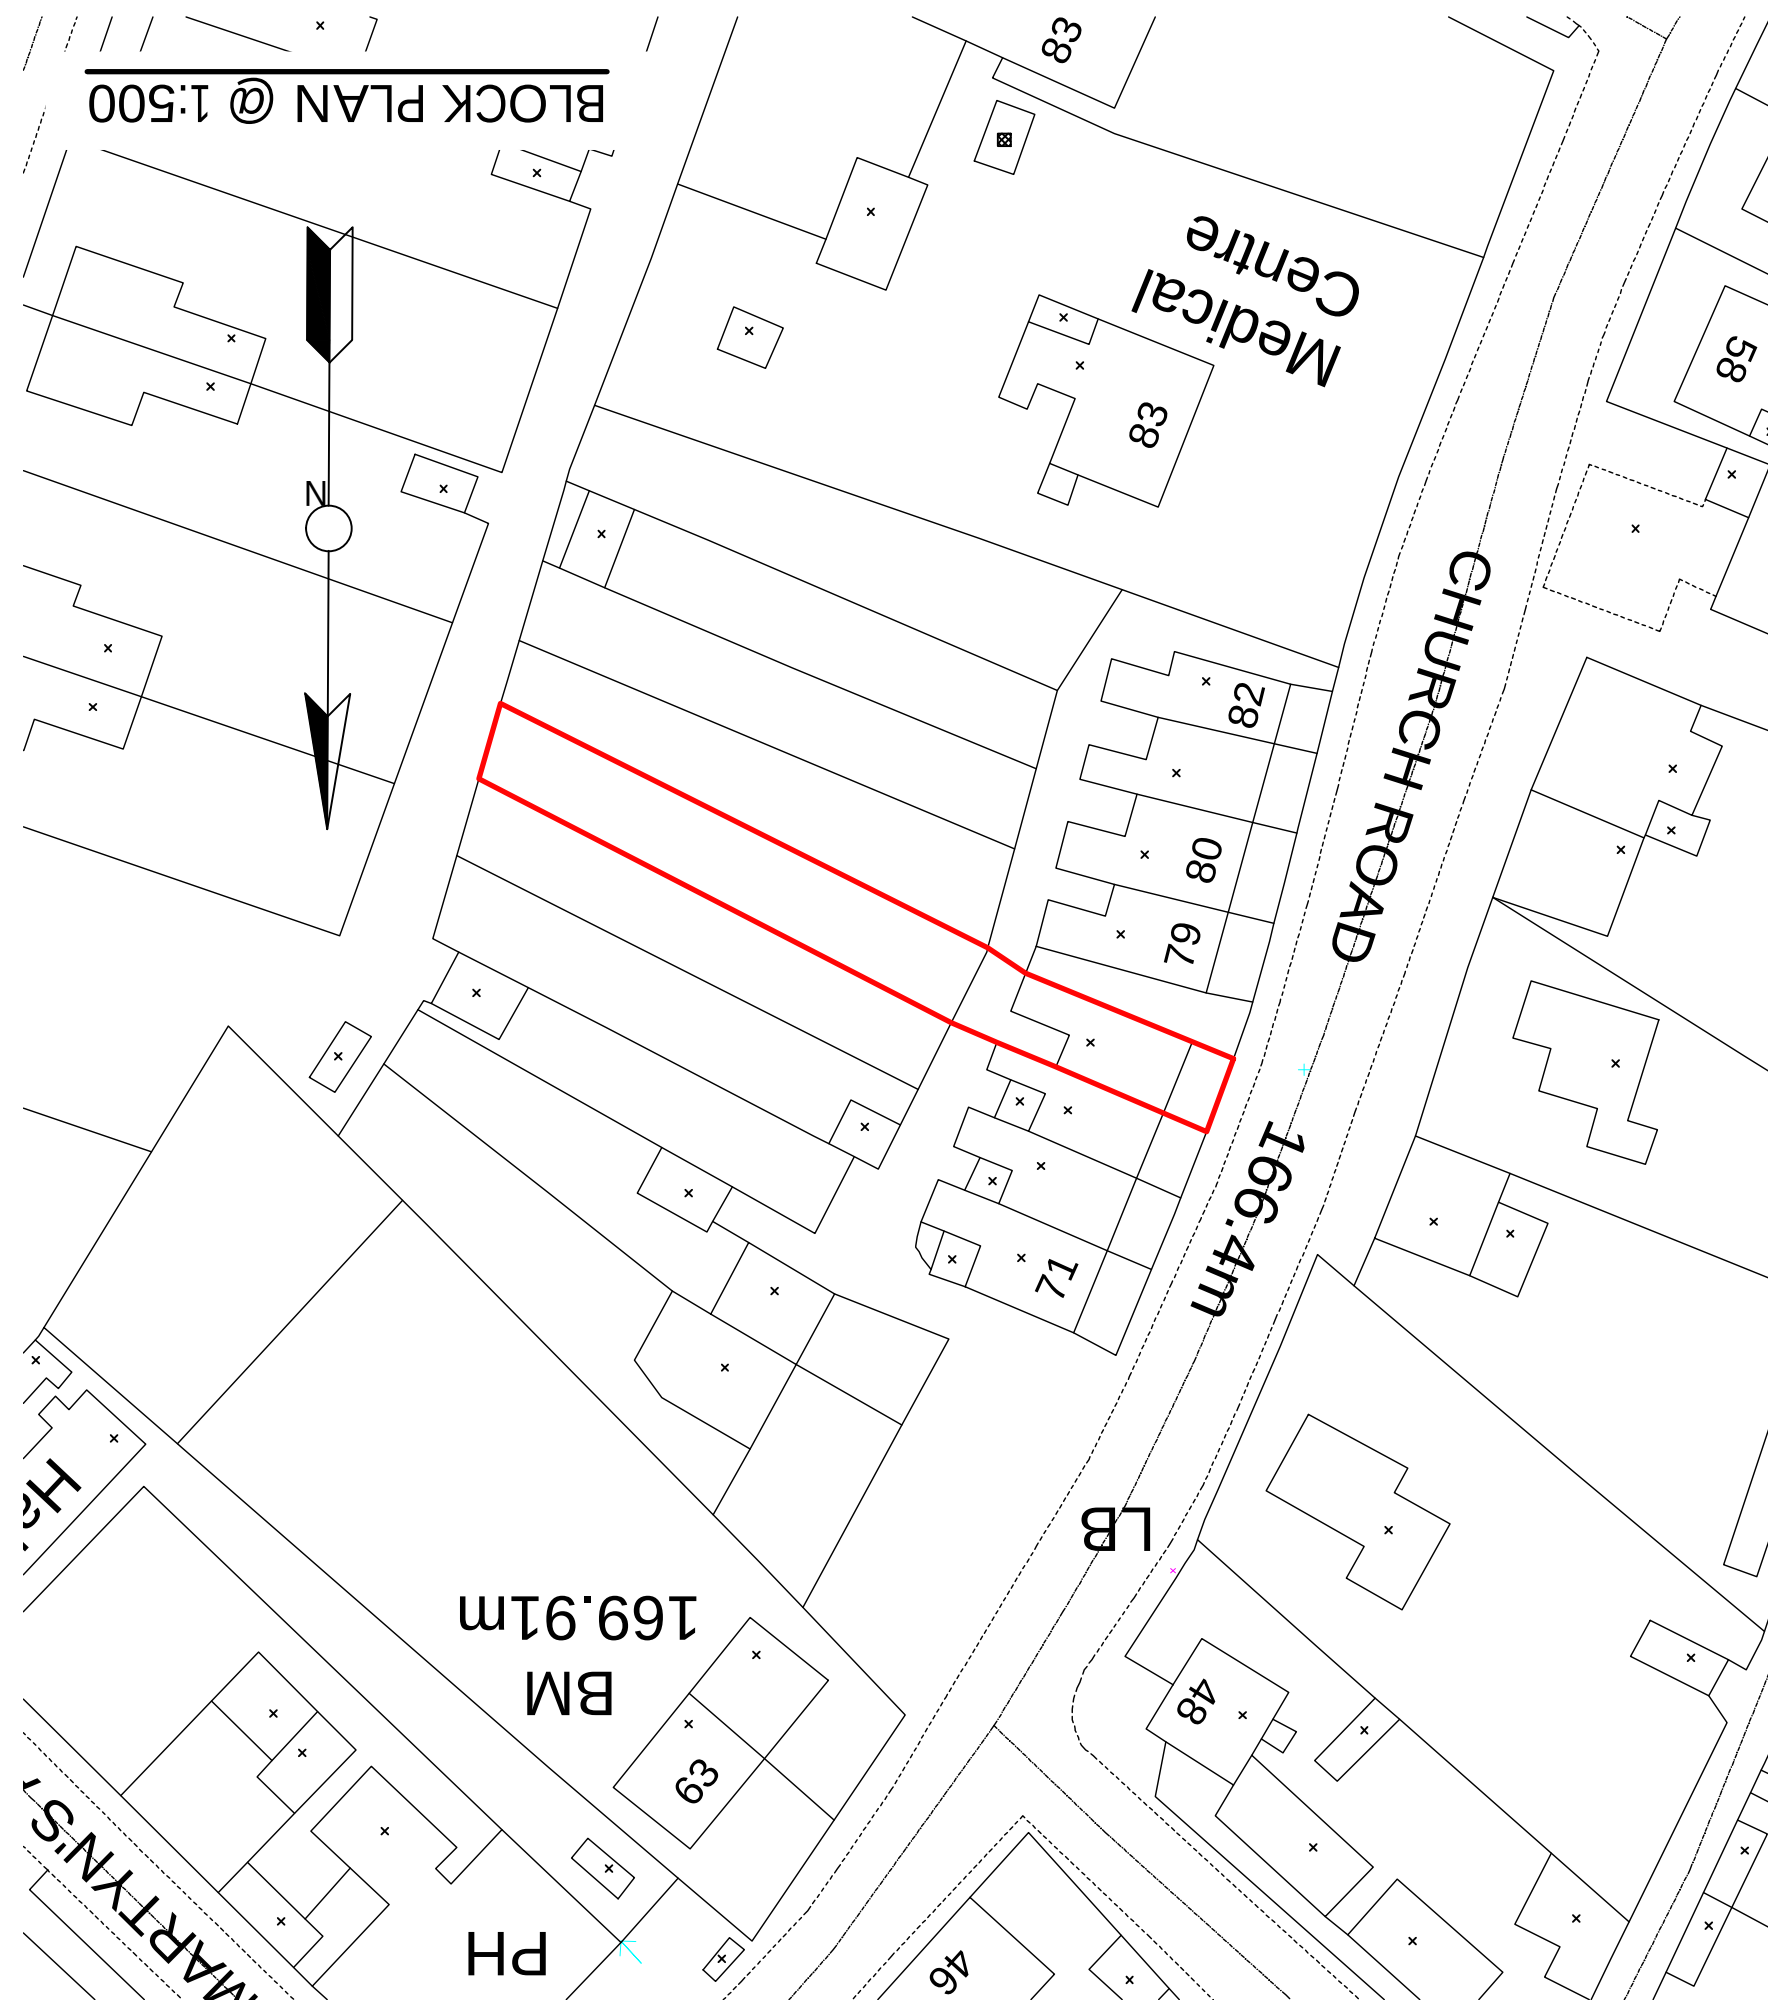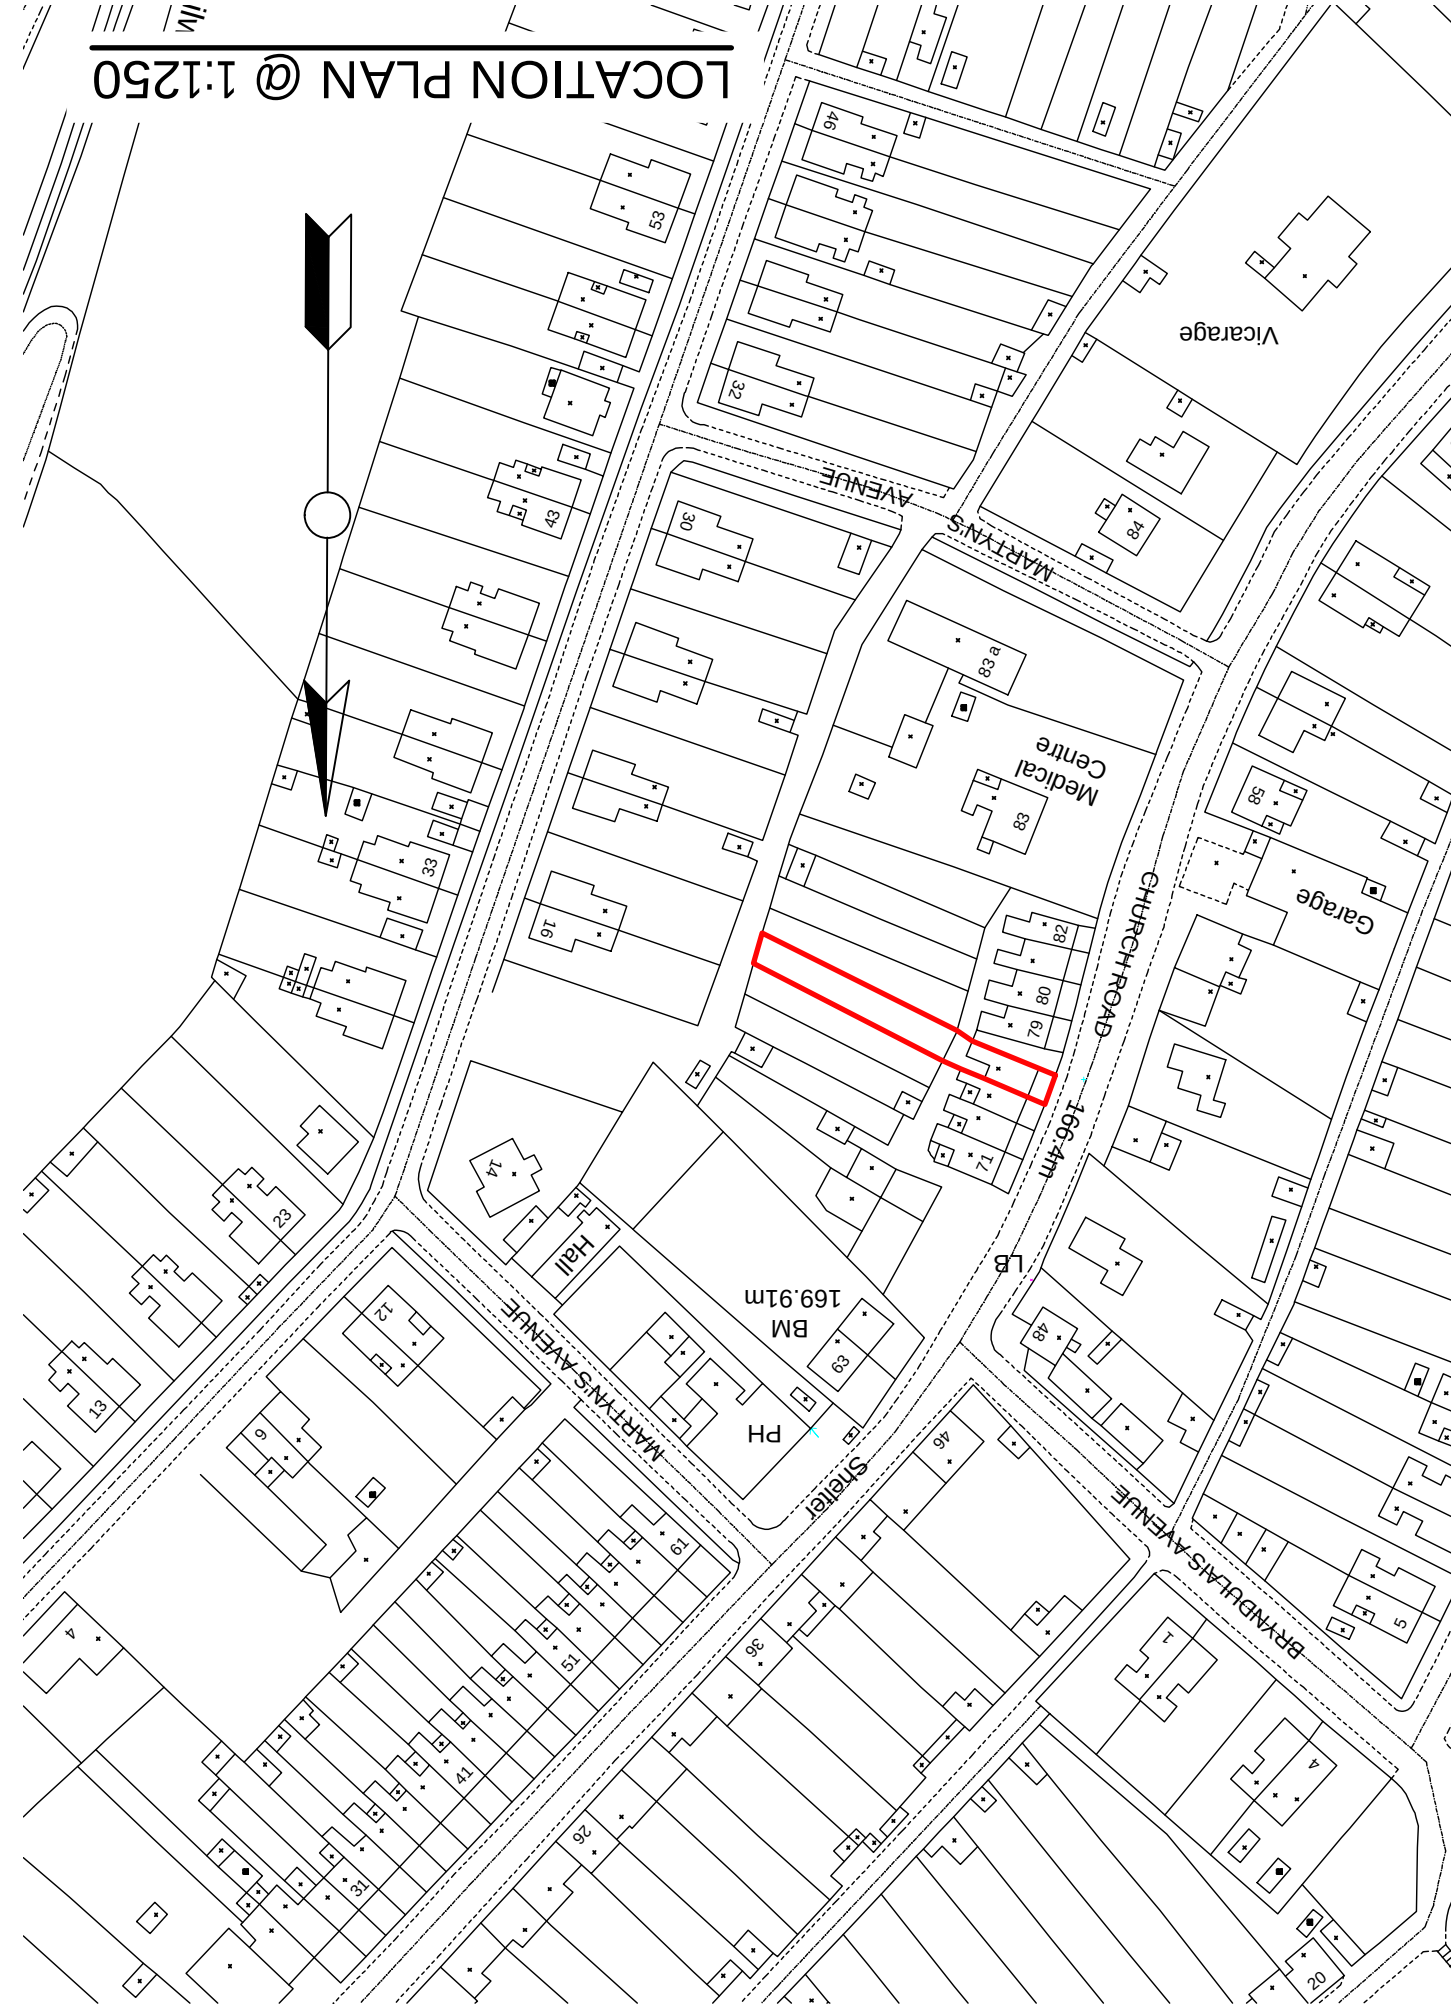

1 ALL DIMENSIONS ARE IN MILLIMETERS UNLESS NOTED OTHERWISE
2 ALL LEVELS ARE IN METERS UNLESS NOTED OTHERWISE
3 LEVELS RELATE TO ORIGINATED DATA UNLESS NOTED OTHERWISE
4 DO NOT SCALE FROM THIS DRAWING USE FIGURED DIMENSIONS ONLY
5 ANY DISCREPANCIES TO BE RECORDED IMMEDIATELY TO THE ENGINEER
6 SUBCONTRACTORS AND SPECIALISTS OBTAINING AND SPECIFICATIONS,
7 THIS DRAWING IS COPYRIGHT © INTRADO DOUBBLE CONSULTING ENGINEERS.

