


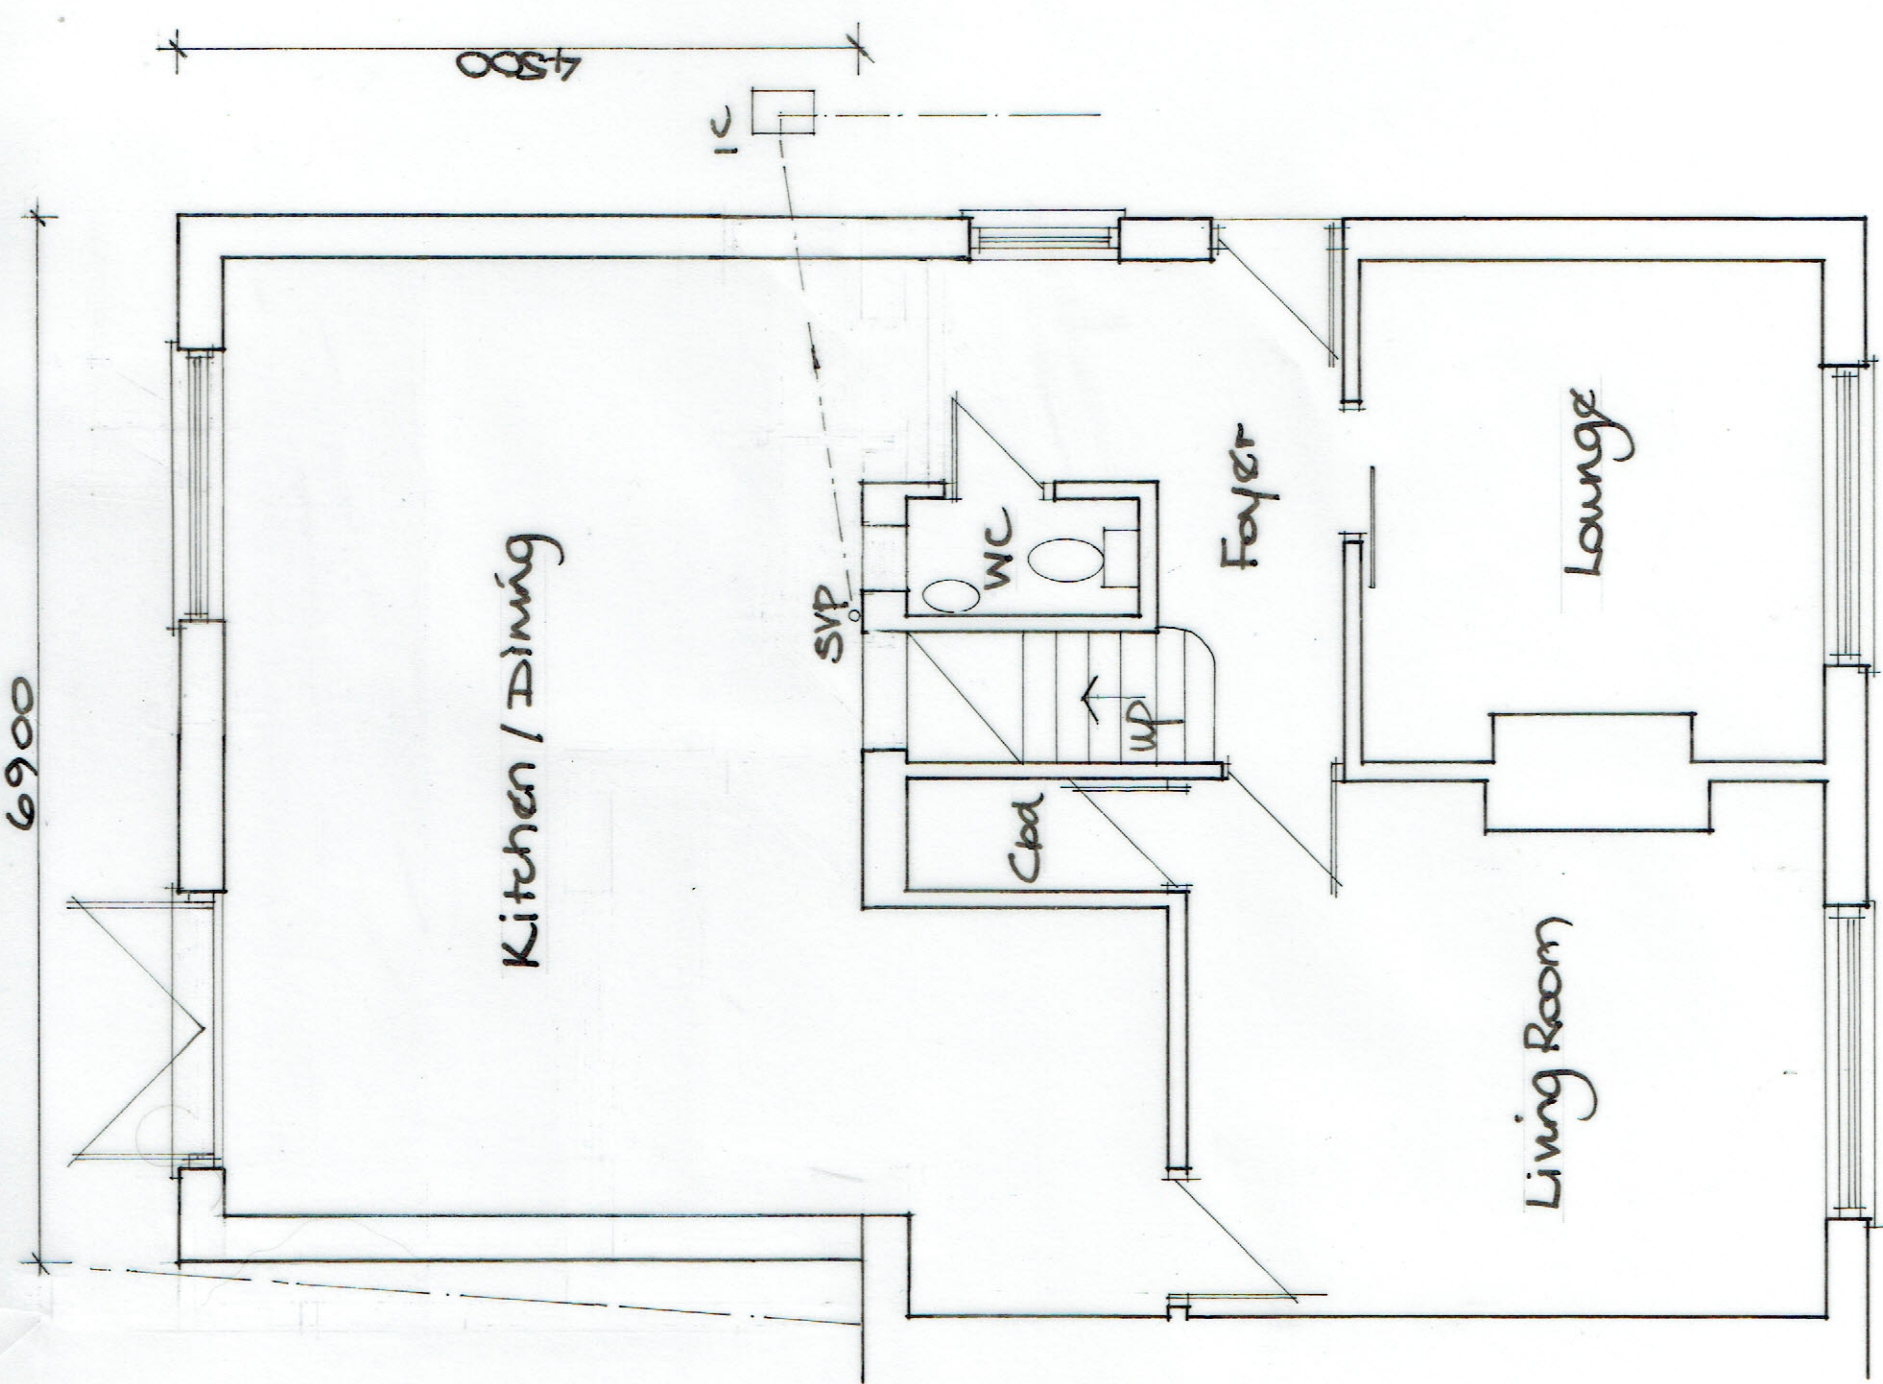

Kitchen / Dining

SVP

Cbd

WC


Foyer

up

Living Room

Lounge

Proposed Rear Elevation

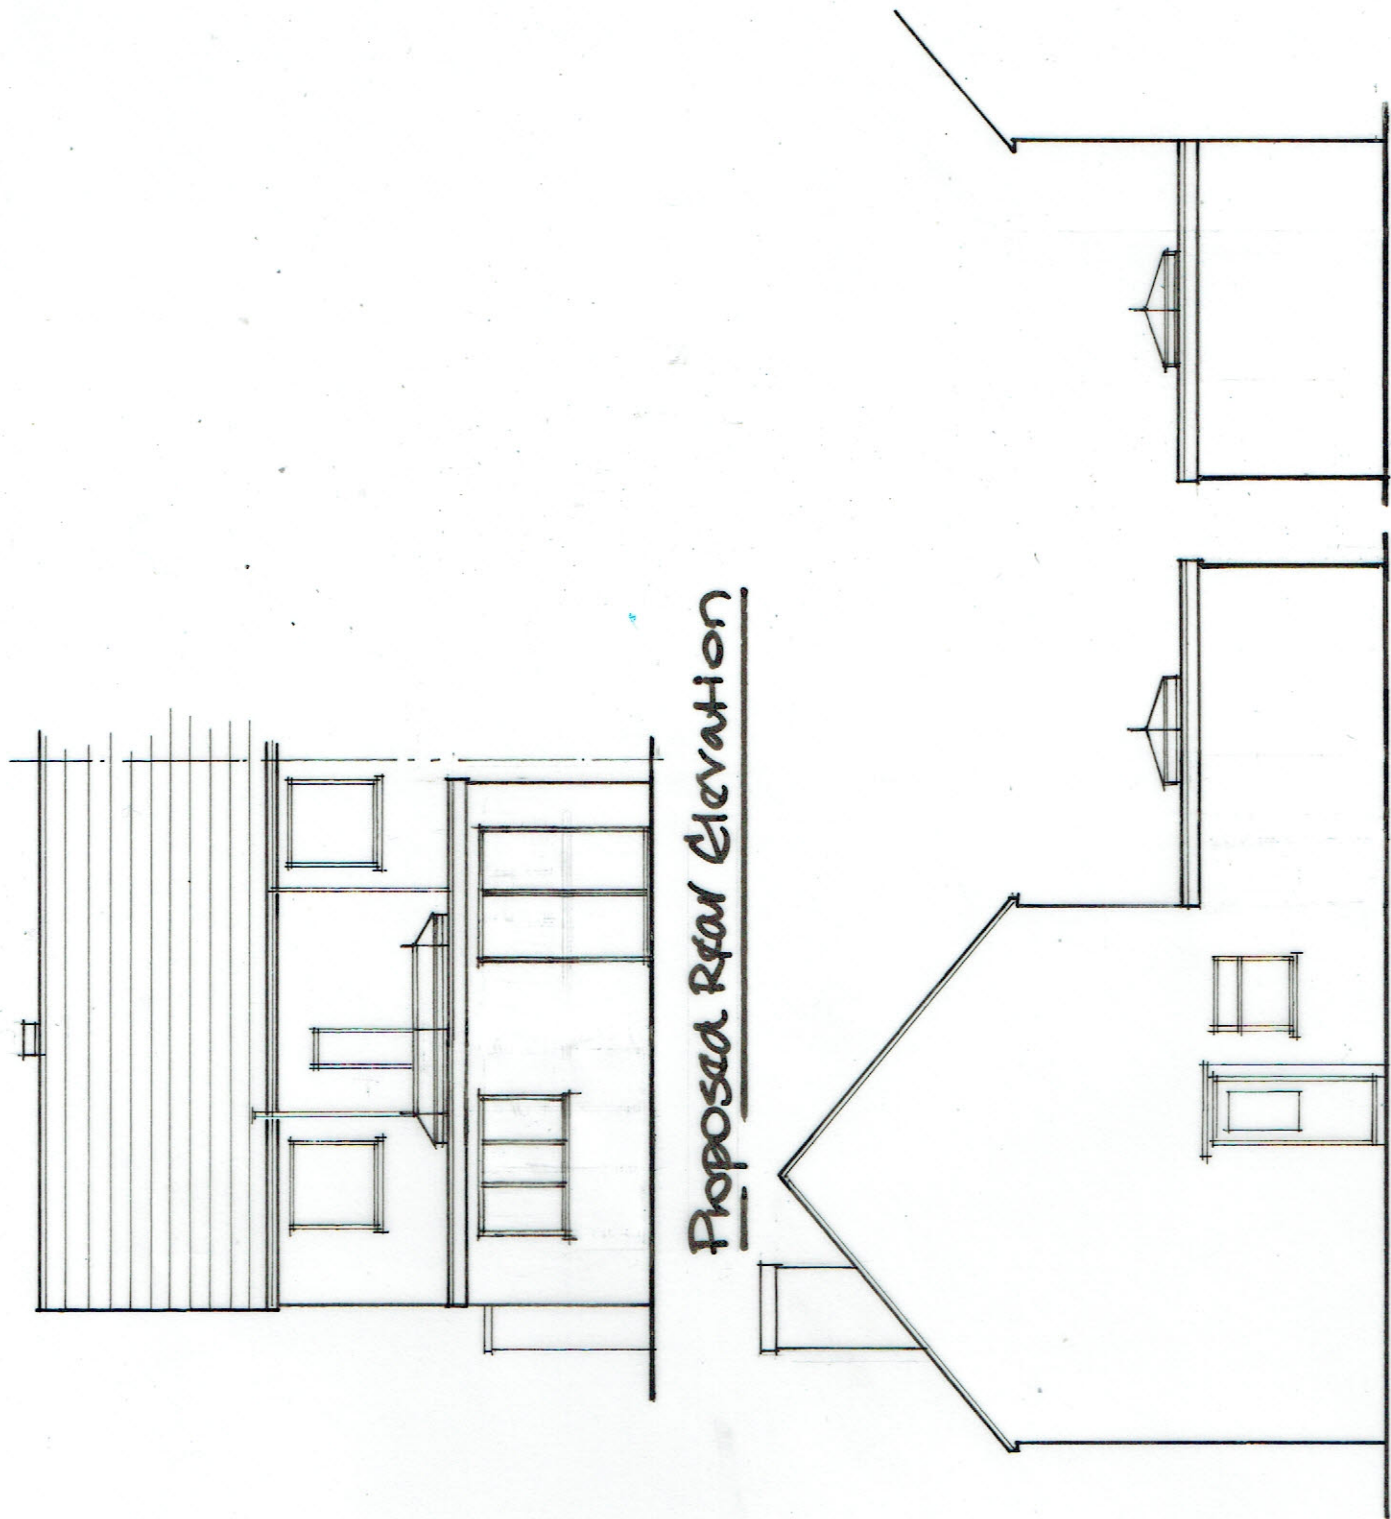

Proposed Side Elevations

Proposed Ground Floor

Drwg N° 20/HYG/04

Scale : 1/50 & 1/100