



All Dimensions are to be site checked

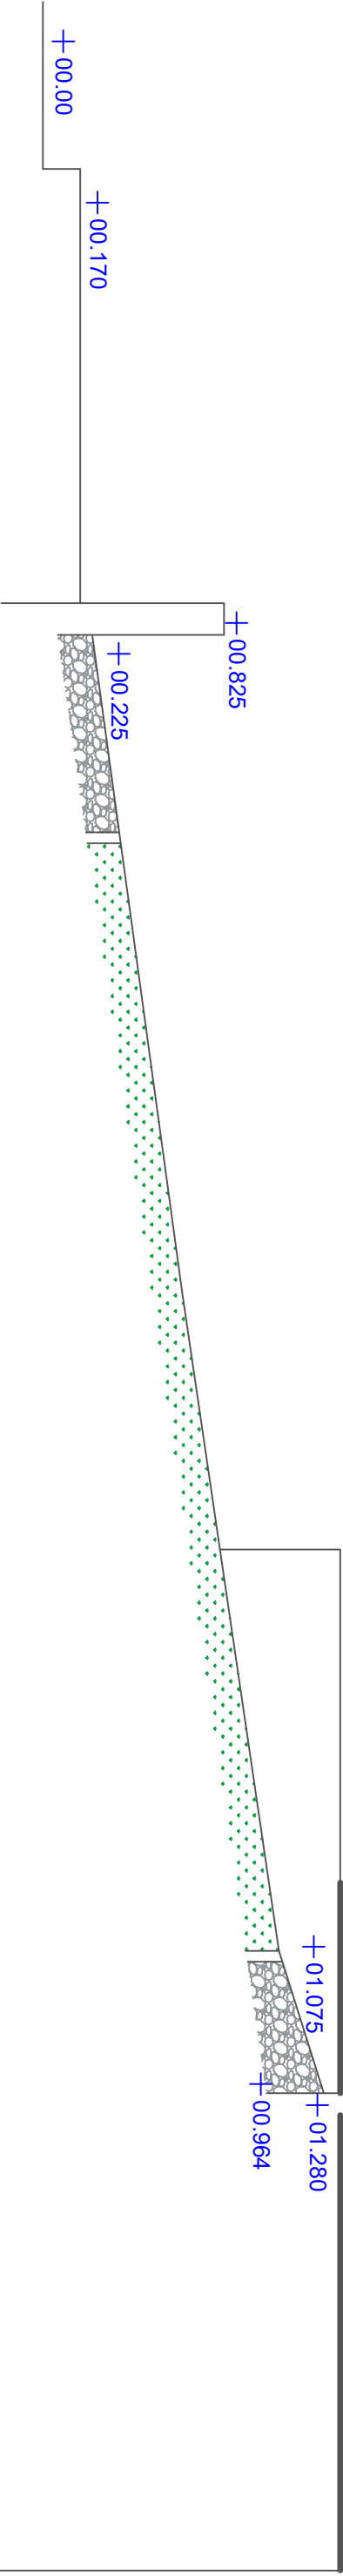

Existing Driveway Levels

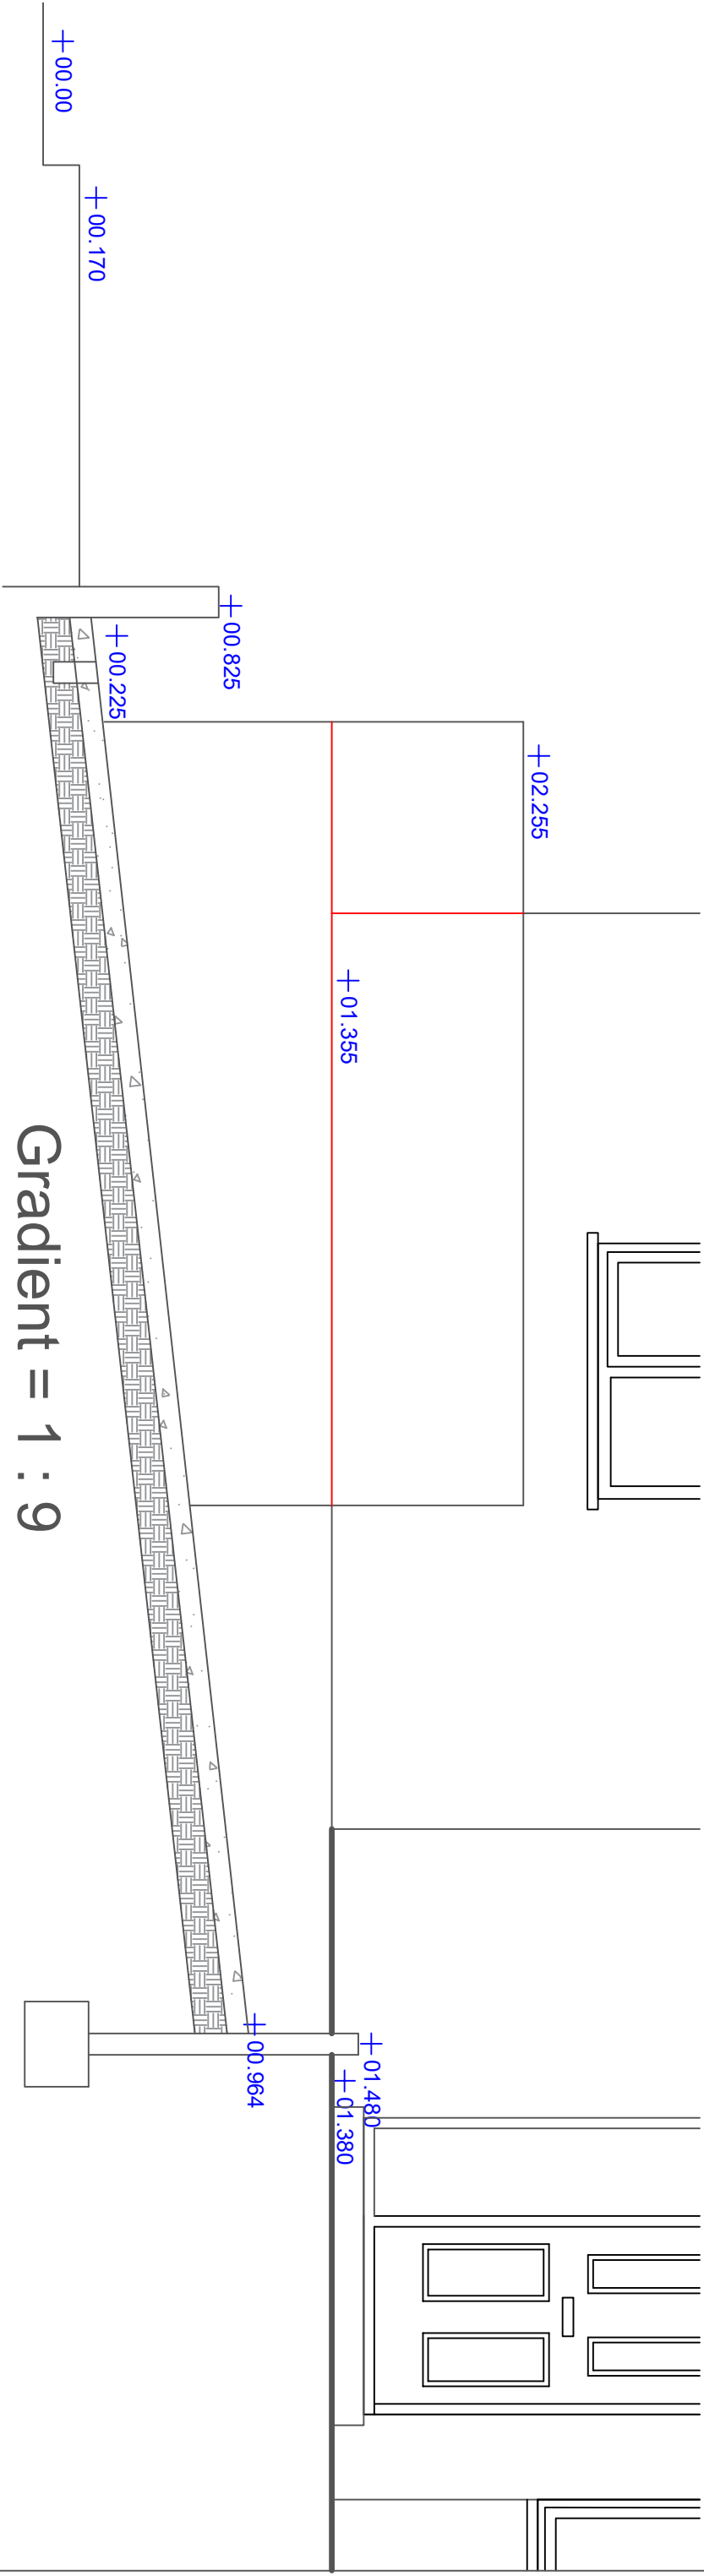

Gradient = 1 : 9

Proposed Driveway Levels

Driveway comprises of 100mm concrete on DPM on minimum 150mm consolidated hardcore with ACO drain and entrance to disperse rainwater to garden

REVISIONS A - Gradient changed and more detailed drawing added			
CLIENT Mr and Mrs Thomas 5 Maes Rhosyn Rhos, Pontardawe Swansea, SA8 3HT		JOB TITLE Proposed Domestic double storey side extension and Driveway at 5 Maes Rhosyn, Rhos, Pontardawe	
DATE: 19 th June 2021	CHECKED: NTS	SCALE: A3	DRAWING NO: JD013
		DRAWING TITLE Proposed and Existing driveway Levels	
		REV: A	