




- GENERAL
1. ALL DIMENSIONS ARE IN MILLIMETRES UNLESS NOTED OTHERWISE.
 2. ALL LEVELS ARE IN METRES UNLESS NOTED OTHERWISE.
 3. ALL LEVELS RELATE TO ORDNANCE DATUM UNLESS NOTED OTHERWISE.
 4. DO NOT SCALE FROM THIS DRAWING. USE FIGURED DIMENSIONS ONLY.
 5. ANY DISCREPANCIES TO BE REPORTED IMMEDIATELY TO THE ENGINEER.
 6. THIS DRAWING TO BE READ IN CONJUNCTION WITH ALL RELEVANT ARCHITECTS, SUBCONTRACTORS AND SPECIALISTS DRAWINGS AND SPECIFICATIONS.
 7. THIS DRAWING IS COPYRIGHT © intrado robbins CONSULTING ENGINEERS.

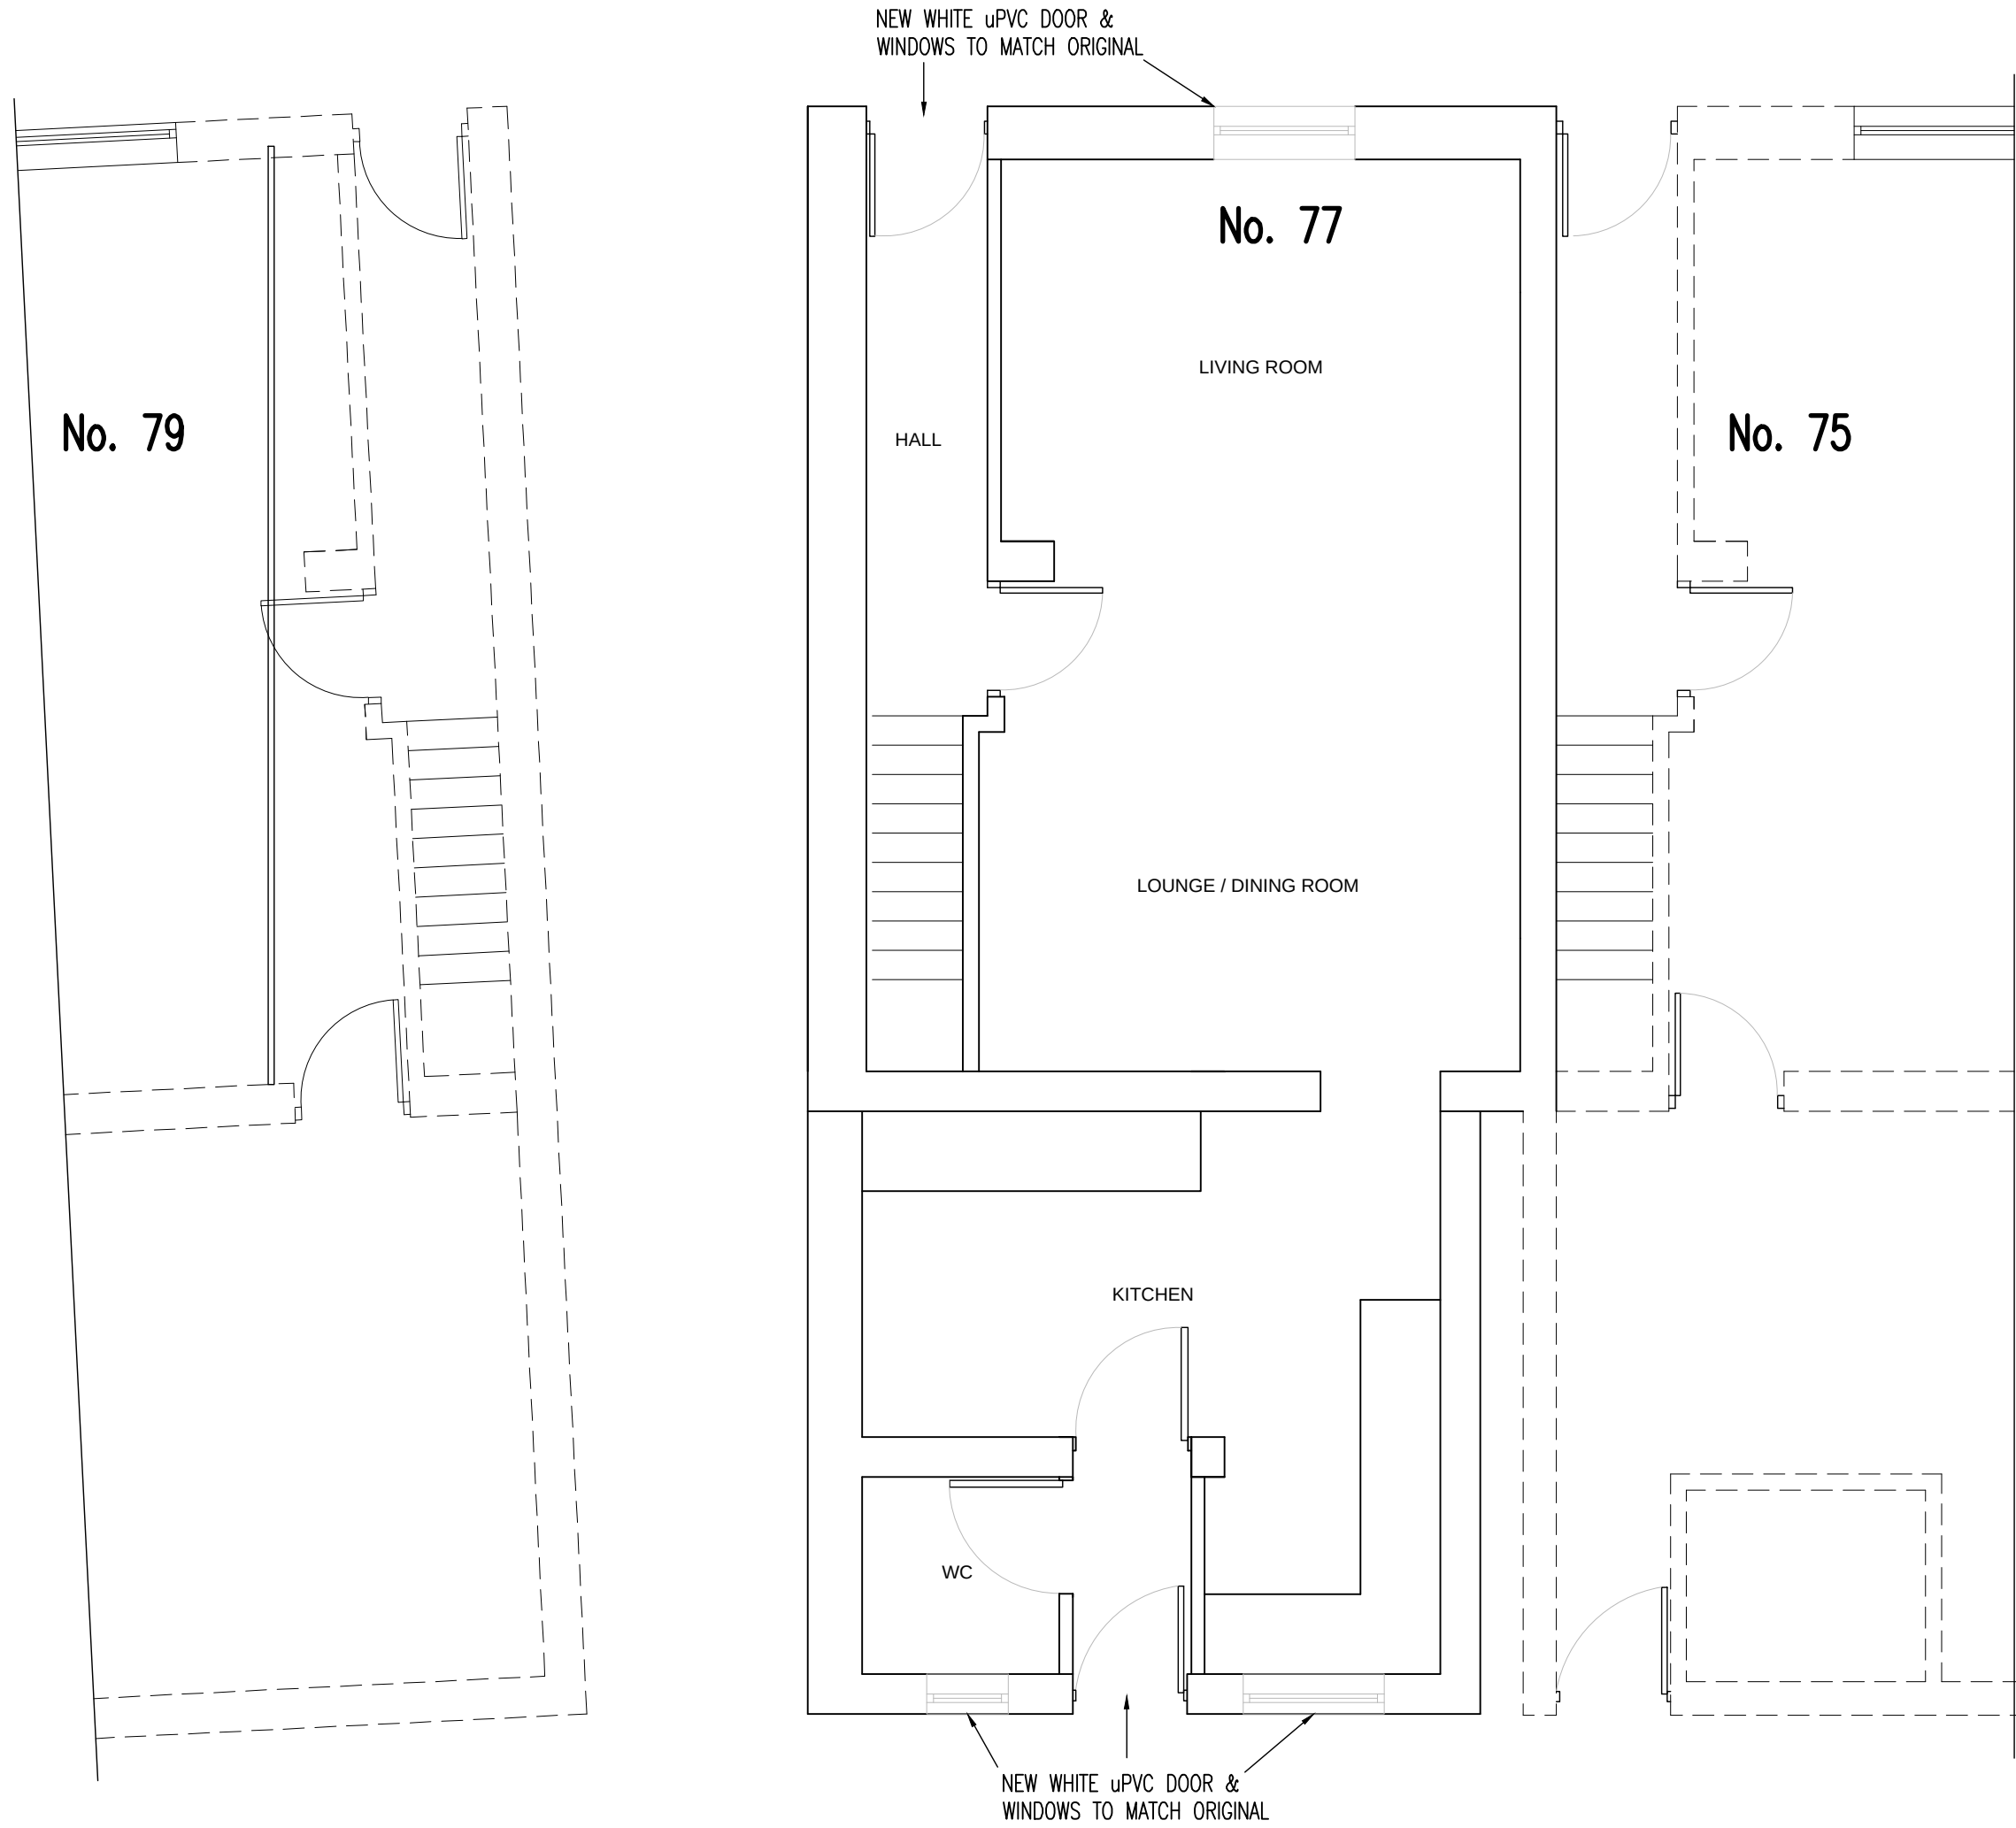

PROPOSED GROUND FLOOR LAYOUT
(SCALE 1:50)

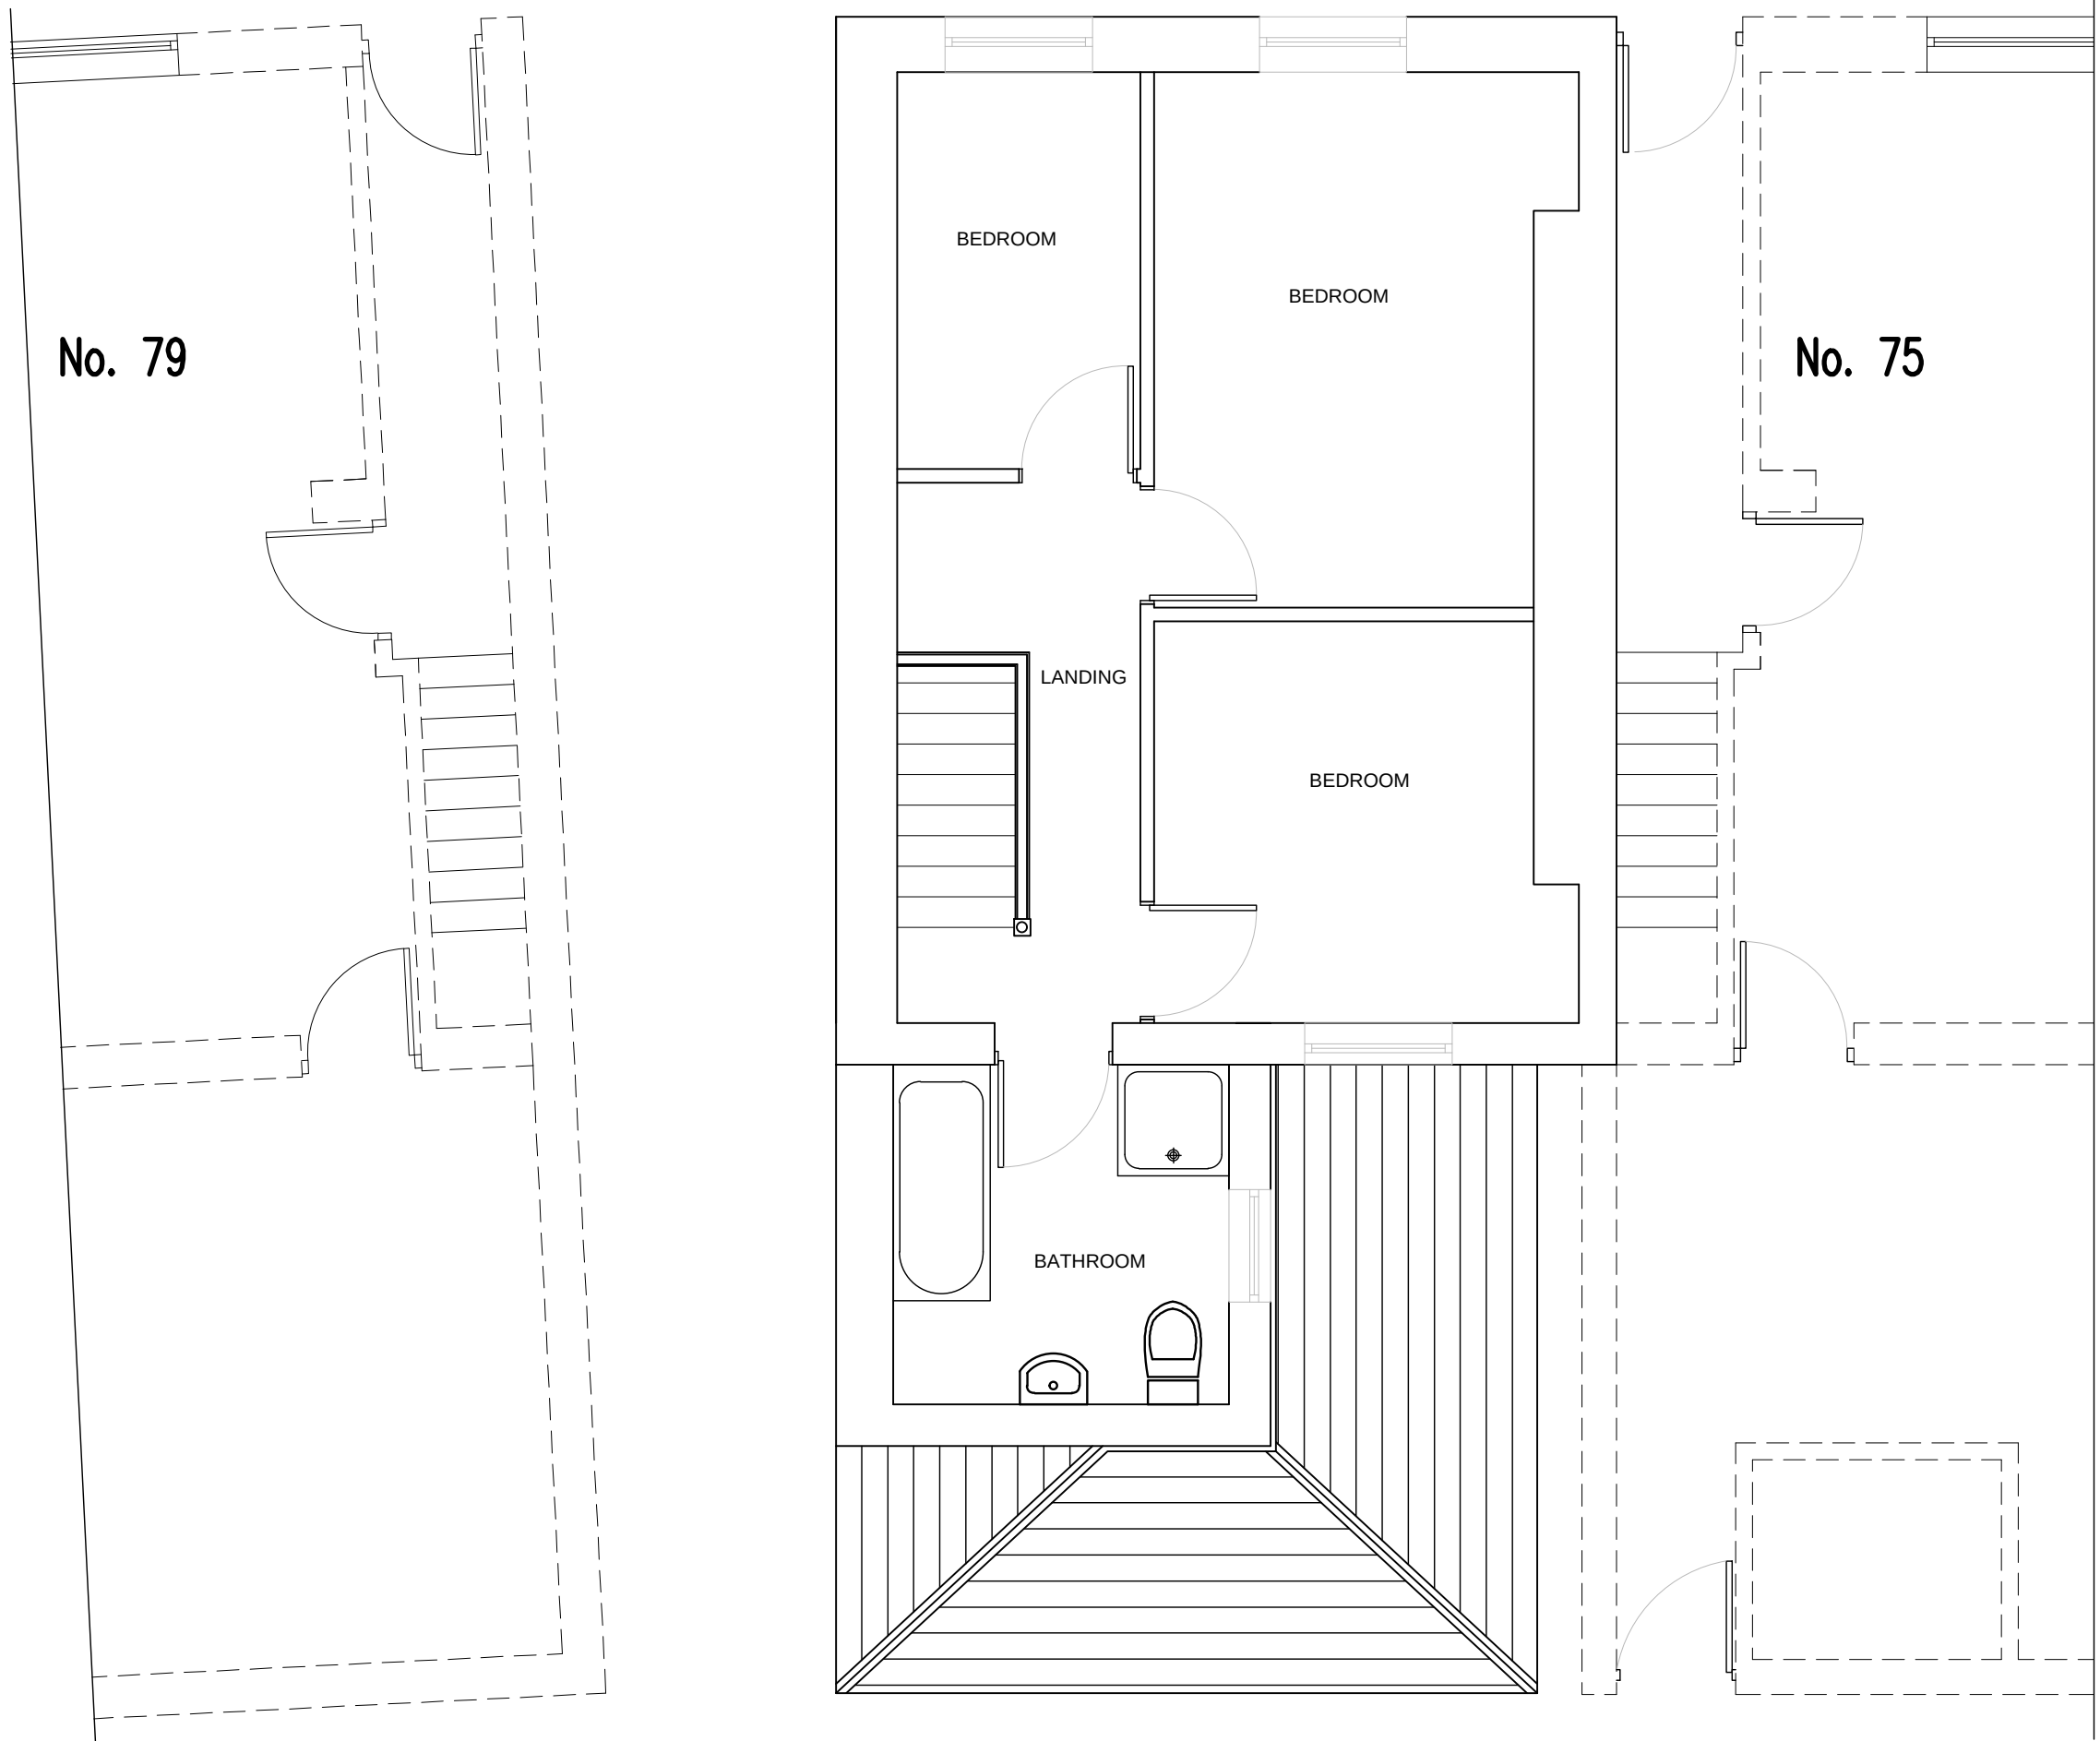

PROPOSED FIRST FLOOR LAYOUT
(SCALE 1:50)

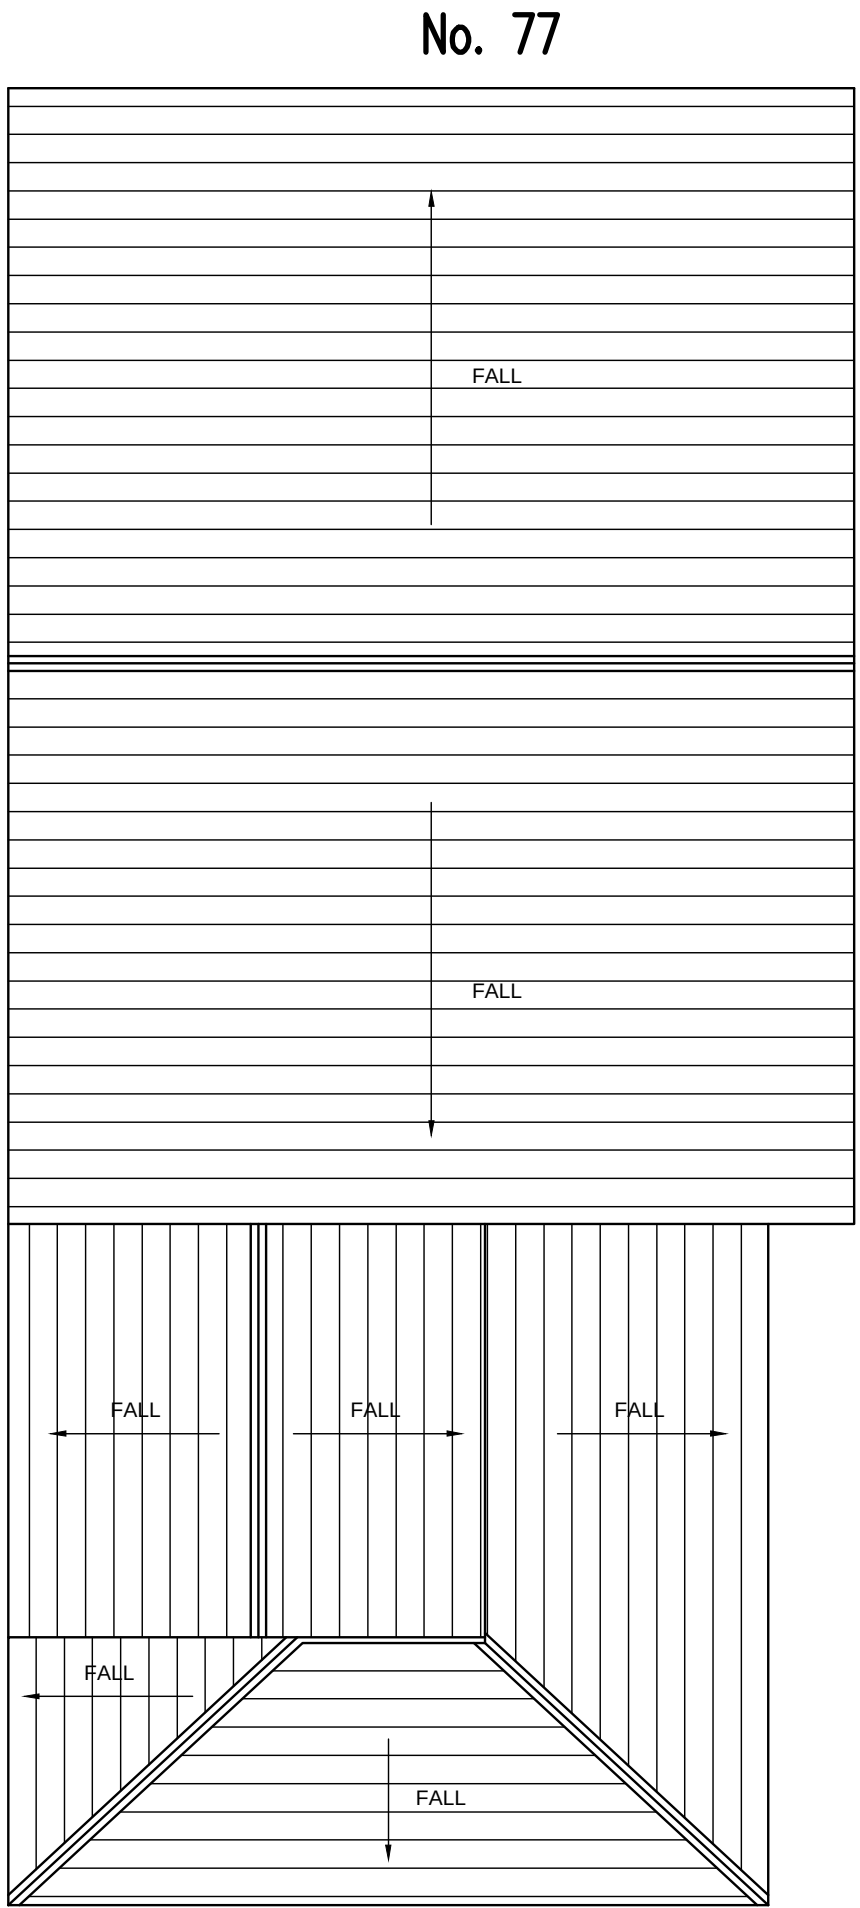

PROPOSED ROOF LAYOUT
(SCALE 1:50)

P5	CLIENT NAME CHANGED	MR	28-07-2021
P4	ROOF LAYOUT ALTERED	MR	23-07-2021
P3	ROOF LAYOUT ADDED	MR	16-07-2021
P2	CHANGE OF CLIENT NAME	MR	05-07-2021
P1	PLANNING ISSUE	MR	02-11-2020
REV.	DESCRIPTION	BY	DATE

intrado
Consulting Engineers

CARDIFF OFFICE
Castle House, 63/69 Cardiff Road
Tafels Well, Cardiff, CF15 7RD

tel: 02920 811097
web: www.intrado.co.uk
e-mail: admin@intrado.co.uk

PLANNING

client MR MICHAEL DAVID

project 77 CHURCH ROAD
SEVEN SISTERS

drawing title PROPOSED GROUND, FIRST FLOORS
& ROOF LAYOUTS

drawn	chkd	scale	date
MR	DS	1:50 @ A1	02-11-2020

Preliminary Tender Construction	☐ ☒ ☐	Job No. IR20079	Drawing No. 100	Rev. P5
---------------------------------------	---	--------------------	--------------------	------------