


Superseded

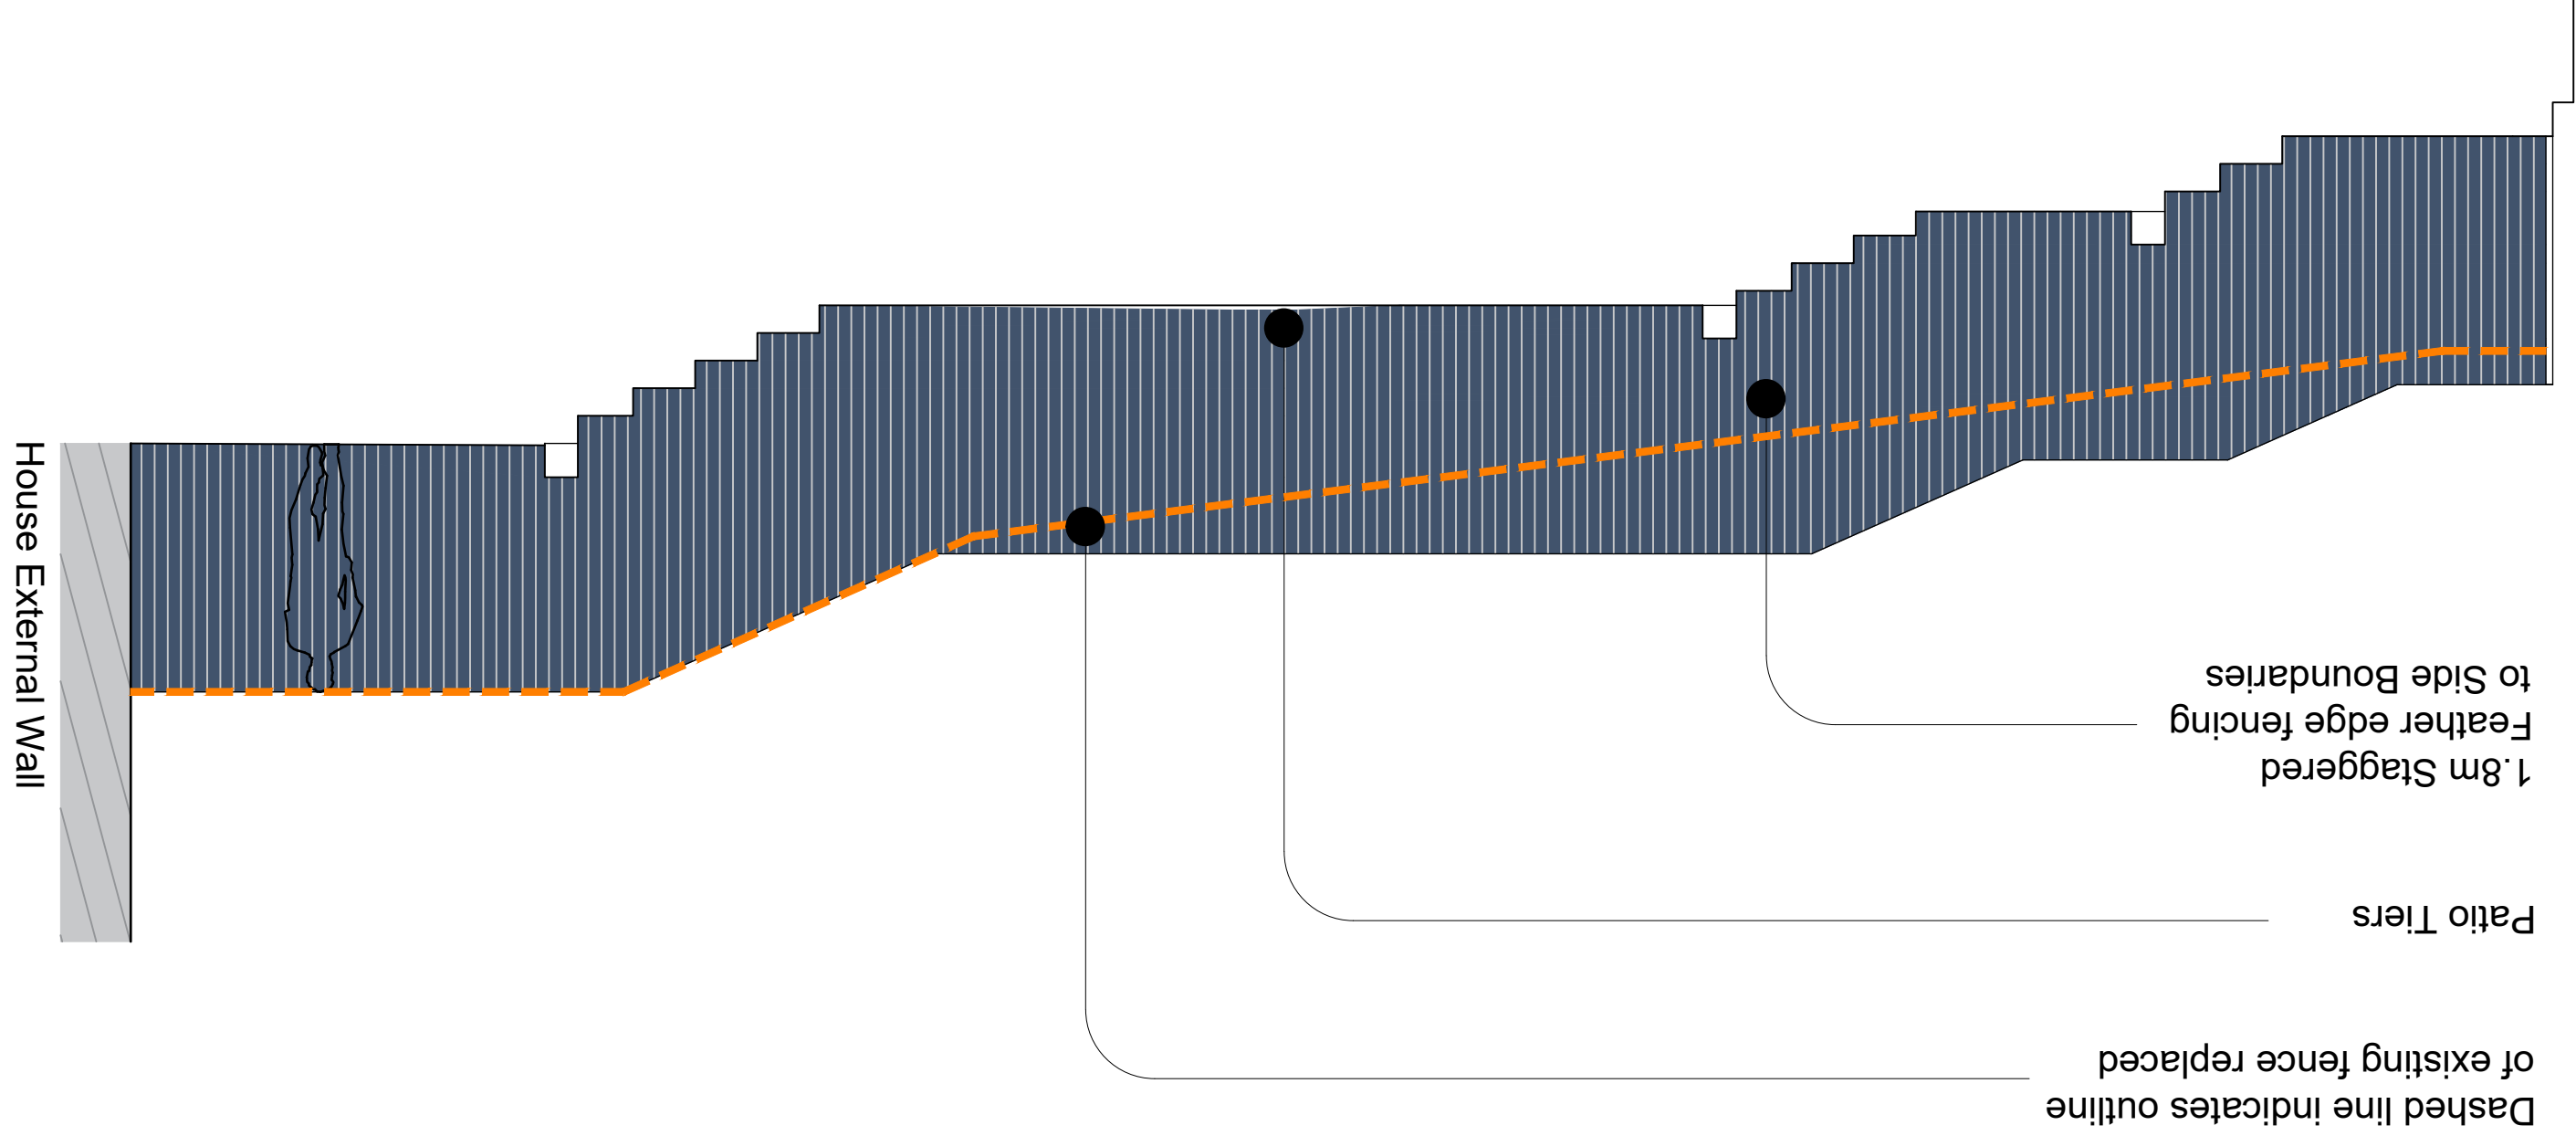

NOTES						REVIEWS																									
		Rev Comment		By		Date	CLIENT:																								
THIS DRAWING IS THE COPYRIGHT OF DARKIN ARCHITECTS AND MAY NOT BE COPIED, ALTERED OR REPRODUCED IN ANY FORM OR PASSED TO A THIRD PARTY WITHOUT THEIR CONSENT. DIMENSIONS MUST BE CHECKED AND VERIFIED ON SITE AND ANY DISCREPANCIES SHOULD BE REPORTED TO THE ARCHITECT. THIS DRAWING MUST NOT BE SCALED AND SHOULD BE READ IN CONJUNCTION WITH ALL OTHER CONSULTANT'S DRAWINGS. IF IN DOUBT ASK FOR CONFIRMATION.																															
A		Annotation revised		DLD	DATE: 24.07.2020																										
B		Dashed line of existing fence indicated 28.07.2021		DLD	SCALE: 1:50																										
					DRAWN BY: AJW																										
					REF: RH442																										
					DRAWING NO: 402																										
					REV: B																										
PROJECT TITLE: Retrospective Application PROJECT ADDRESS 1: 19 Crymlyn Gardens PROJECT ADDRESS 2: Neath, SA10 6EU DRAWING TITLE: Proposed Section A-A APPROVED BY: DLD CHECKED BY: A3 <tr><td colspan="8"> Tracy Raddon CLIENT: </td></tr> <tr><td colspan="8"> CARDIFF 02922 744 005 LLANELLI 01554 778 730 NEATH 01639 505 566 info@darkinarchitects.com © Copyright Darkin Architects 2021 RIBA Chartered Practice </td></tr> <tr><td colspan="8"> darkin architects drawing on experience </td></tr>								Tracy Raddon CLIENT:								CARDIFF 02922 744 005 LLANELLI 01554 778 730 NEATH 01639 505 566 info@darkinarchitects.com © Copyright Darkin Architects 2021 RIBA Chartered Practice								darkin architects drawing on experience							
Tracy Raddon CLIENT:																															
CARDIFF 02922 744 005 LLANELLI 01554 778 730 NEATH 01639 505 566 info@darkinarchitects.com © Copyright Darkin Architects 2021 RIBA Chartered Practice																															
darkin architects drawing on experience																															