


General Notes: This drawing is for use on this site only unless contractually stated otherwise. **DO NOT SCALE** this drawing (printed or electronic versions). Contractors must check all dimensions from site. Discrepancies and/or ambiguities within this drawing, between it and information given elsewhere, must be reported immediately to the architect for clarification before proceeding. Unless specifically contracted to the contrary, all information on these drawings and associated specifications are design intent only. Final construction/proposals should be agreed between the client, competent contractor and any relevant statutory authorities/suppliers.:

DRAWING STATUS:
FOR PLANNING


SHEET SIZE: **A3**
420mm x 297mm

ROOM TYPE COLOUR LEGEND

Dining	WC	Utility Room
Kitchen	Wetroom	Other
Living Room	Store	
Bedroom	Circulation	

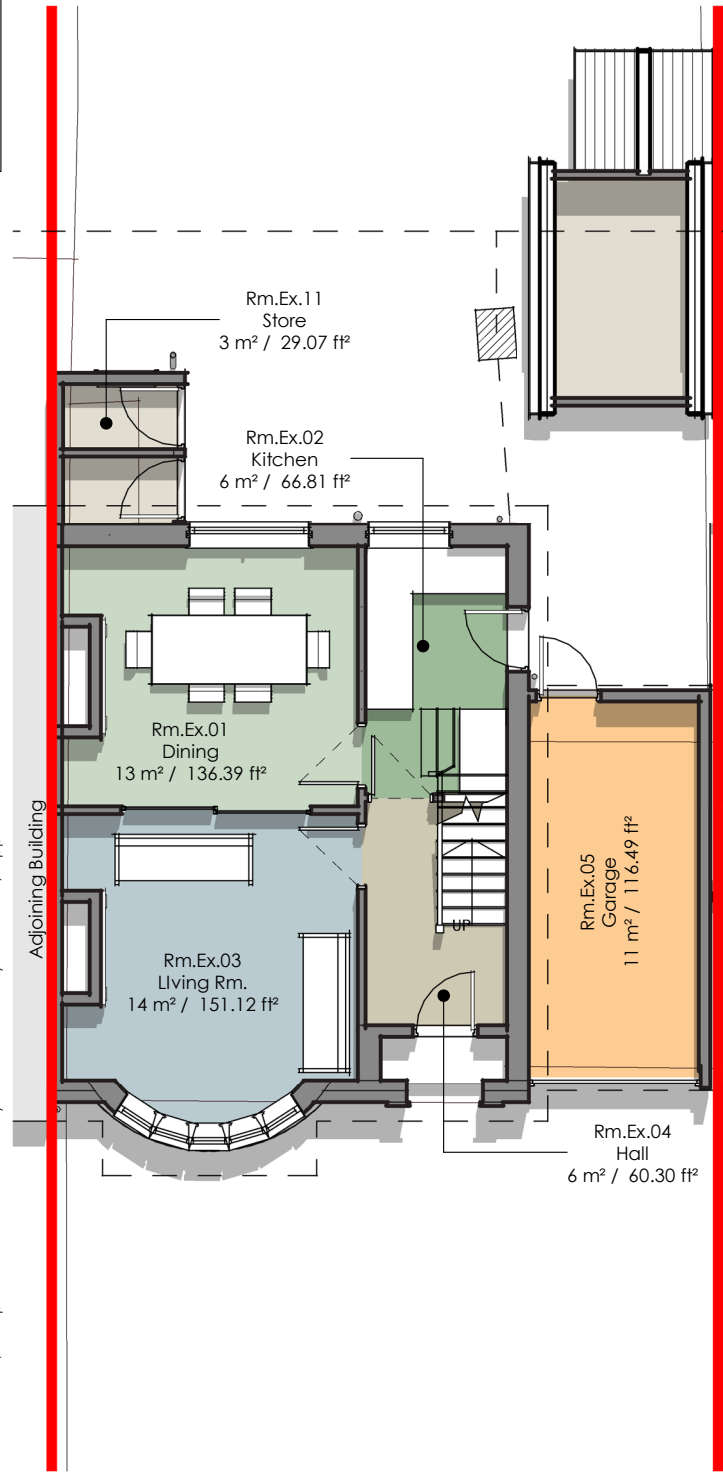


View No: **A** GA Plan - 00 - Existing - A3
Scale: 1 : 100

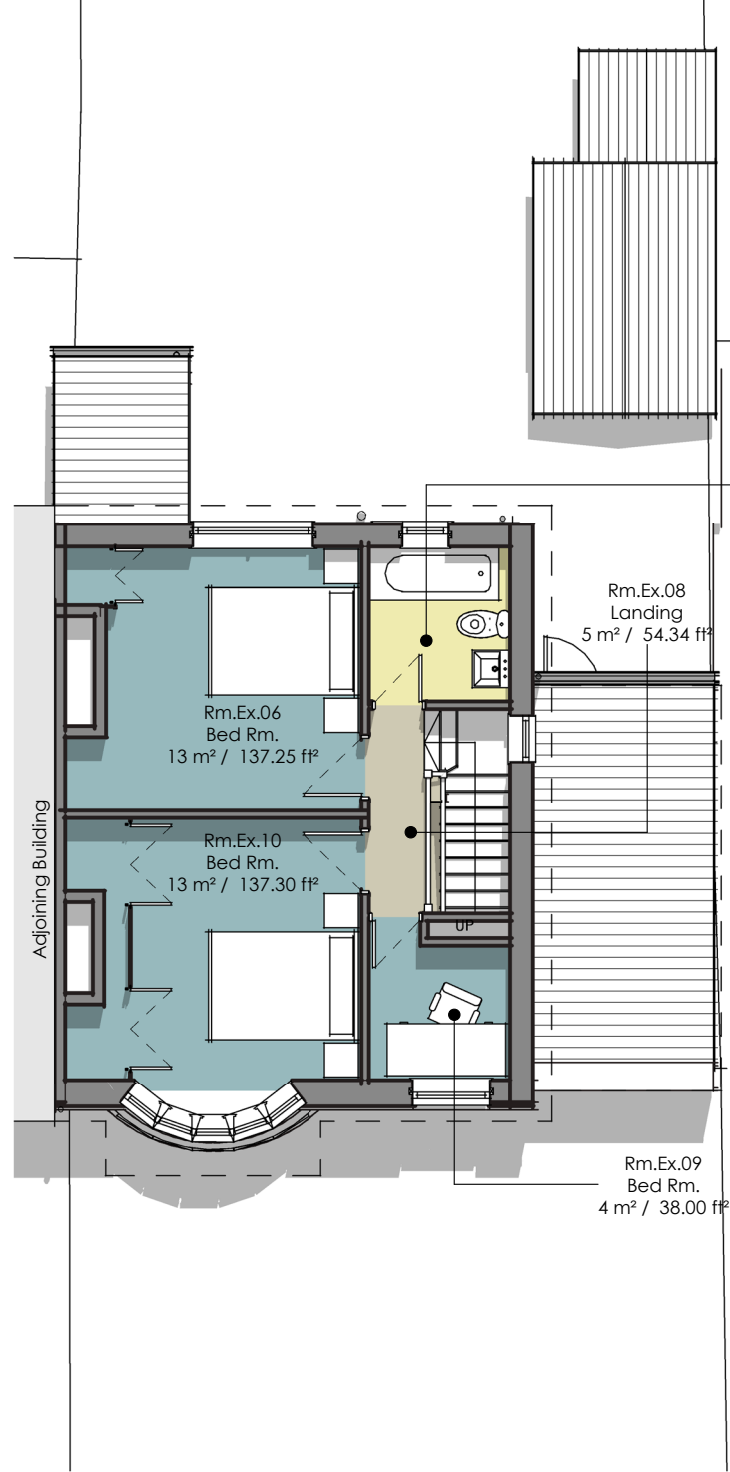

View No: **B** GA Plan - 01 - Existing - A3
Scale: 1 : 100

DPS_Room Schedule - Existing - A3			
Room No:	Name	Area	Comments
Rm.Ex.01	Dining	13 m²	
Rm.Ex.02	Kitchen	6 m²	
Rm.Ex.03	Living Rm.	14 m²	
Rm.Ex.04	Hall	6 m²	
Rm.Ex.05	Garage	11 m²	
Rm.Ex.11	Store	3 m²	
Rm.Ex.12	Store	6 m²	
		58 m²	
Rm.Ex.06	Bed Rm.	13 m²	
Rm.Ex.07	Bathroom	4 m²	
Rm.Ex.08	Landing	5 m²	
Rm.Ex.09	Bed Rm.	4 m²	
Rm.Ex.10	Bed Rm.	13 m²	
		38 m²	
Grand total:	12	96 m²	

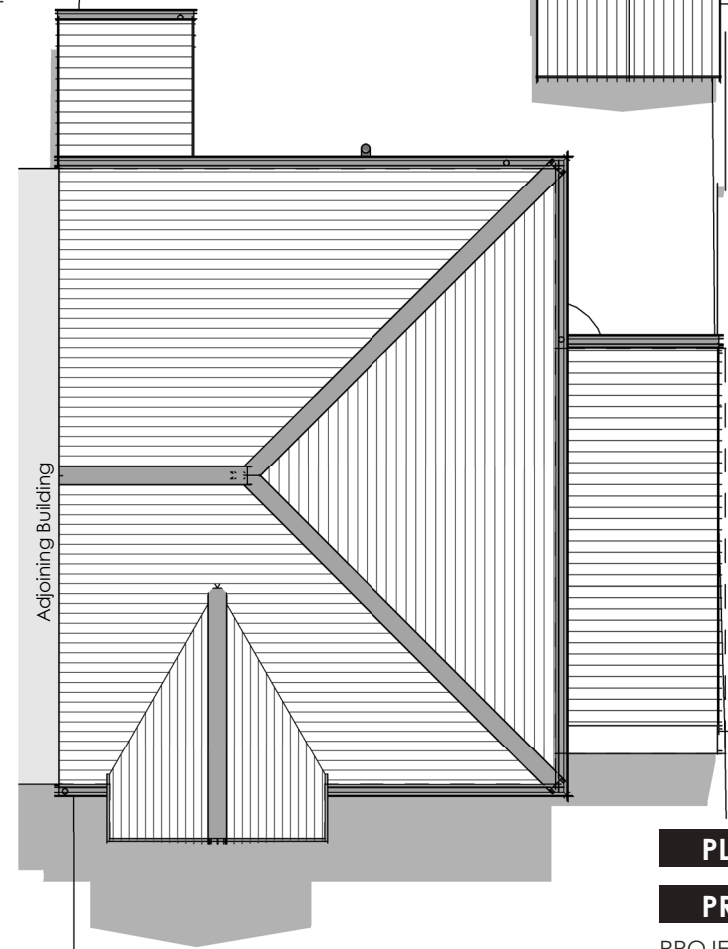

View No: **C** GA Plan - Roof - Existing - A3
Scale: 1 : 100

FURNITURE Graphics

Line Types

Site boundary

Adjacently owned site boundary

New walls

Existing walls

Graphic / Illustration Examples

Feature/Standard Bath illustrations

WC Hand sink illustrations

illustrative Sofa/Living Room seating

Bed & nightstand illustration

Cooker Hood illustration

Cooker /Hob illustration

illustration of dining room table & chairs

Kitchen Bar stool illustrations

Shower Tray illustration

Shelving / cupboard illustration

Kitchen Sink illustration

WC/Toilet Pan illustration

Notes

Nominal 'design Intent' dimensions

Note: All dimensions are design intent only and should be confirmed onsite for accuracy prior to construction

PLANNING & DESIGN 1-2 **3** 4 5-7

PROJECT INFORMATION

PROJECT NO: 635 PROJECT DATE: May 2021

PROJECT TYPE: Residential

CURRENT REVISION STATUS

REVISION: **E** REV. DATE: 30.07.2021

DESCRIPTION: Issued for Planning Consideration

1:100

Dimensions below in m (meters):

0 2 4 6 8

Scale Bars should not be used for construction purposes or ascertaining accurate dimensions.