
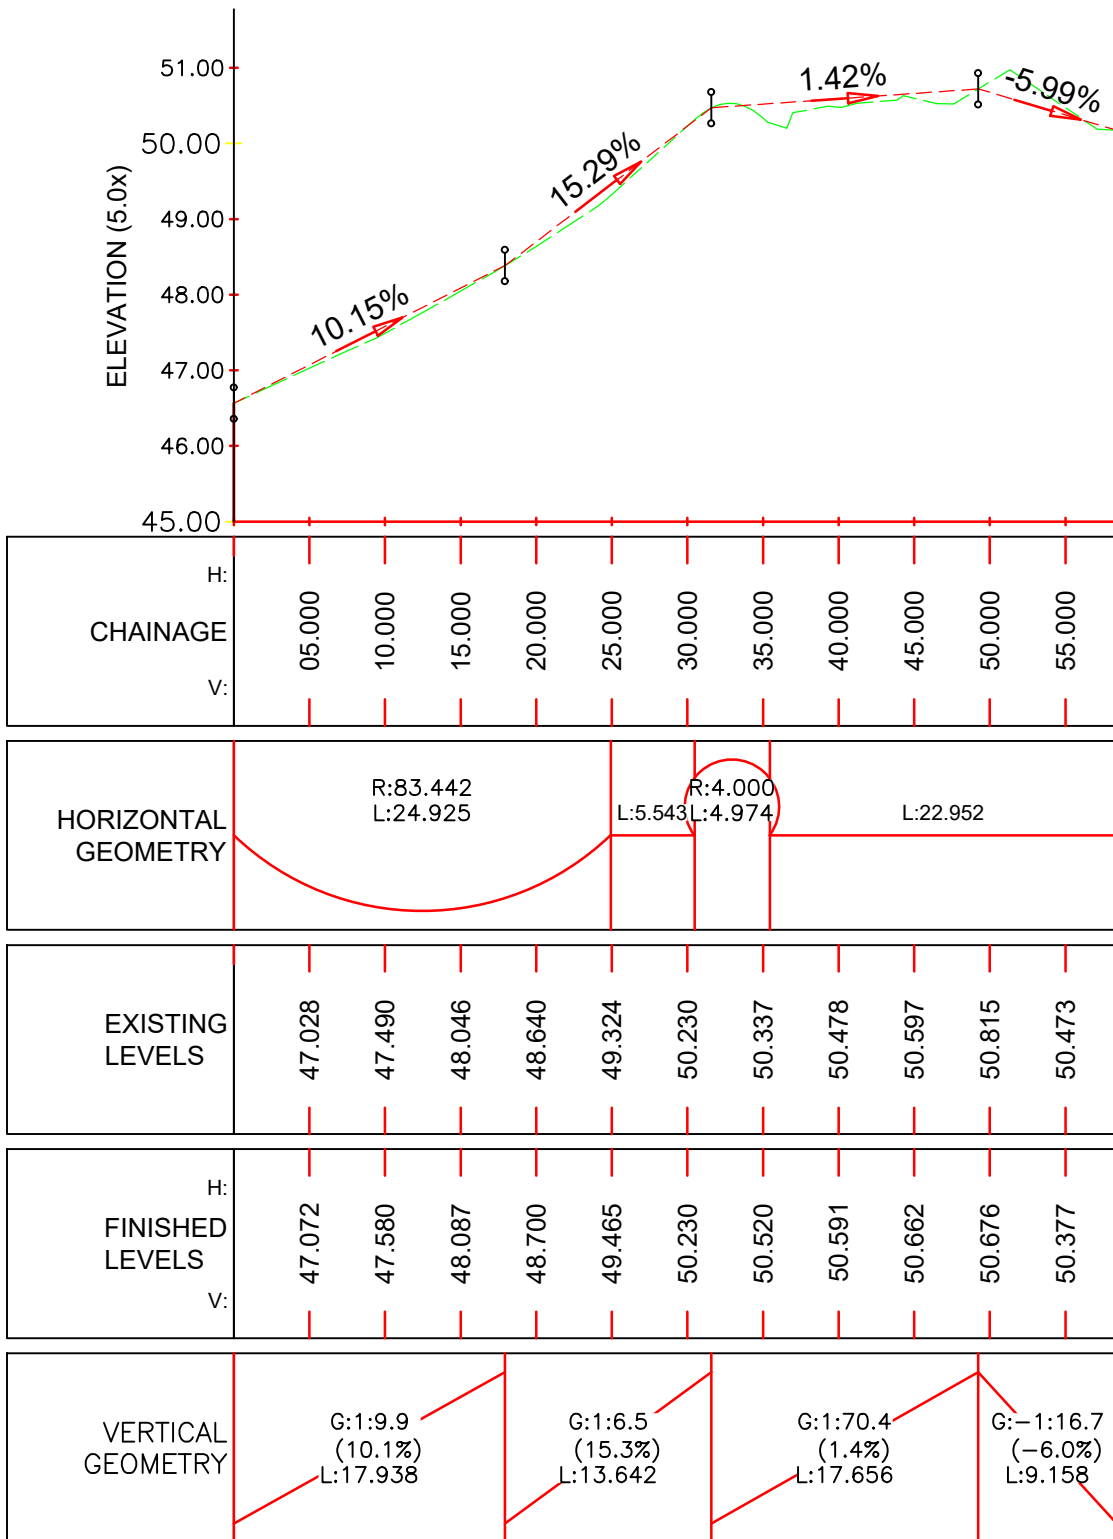


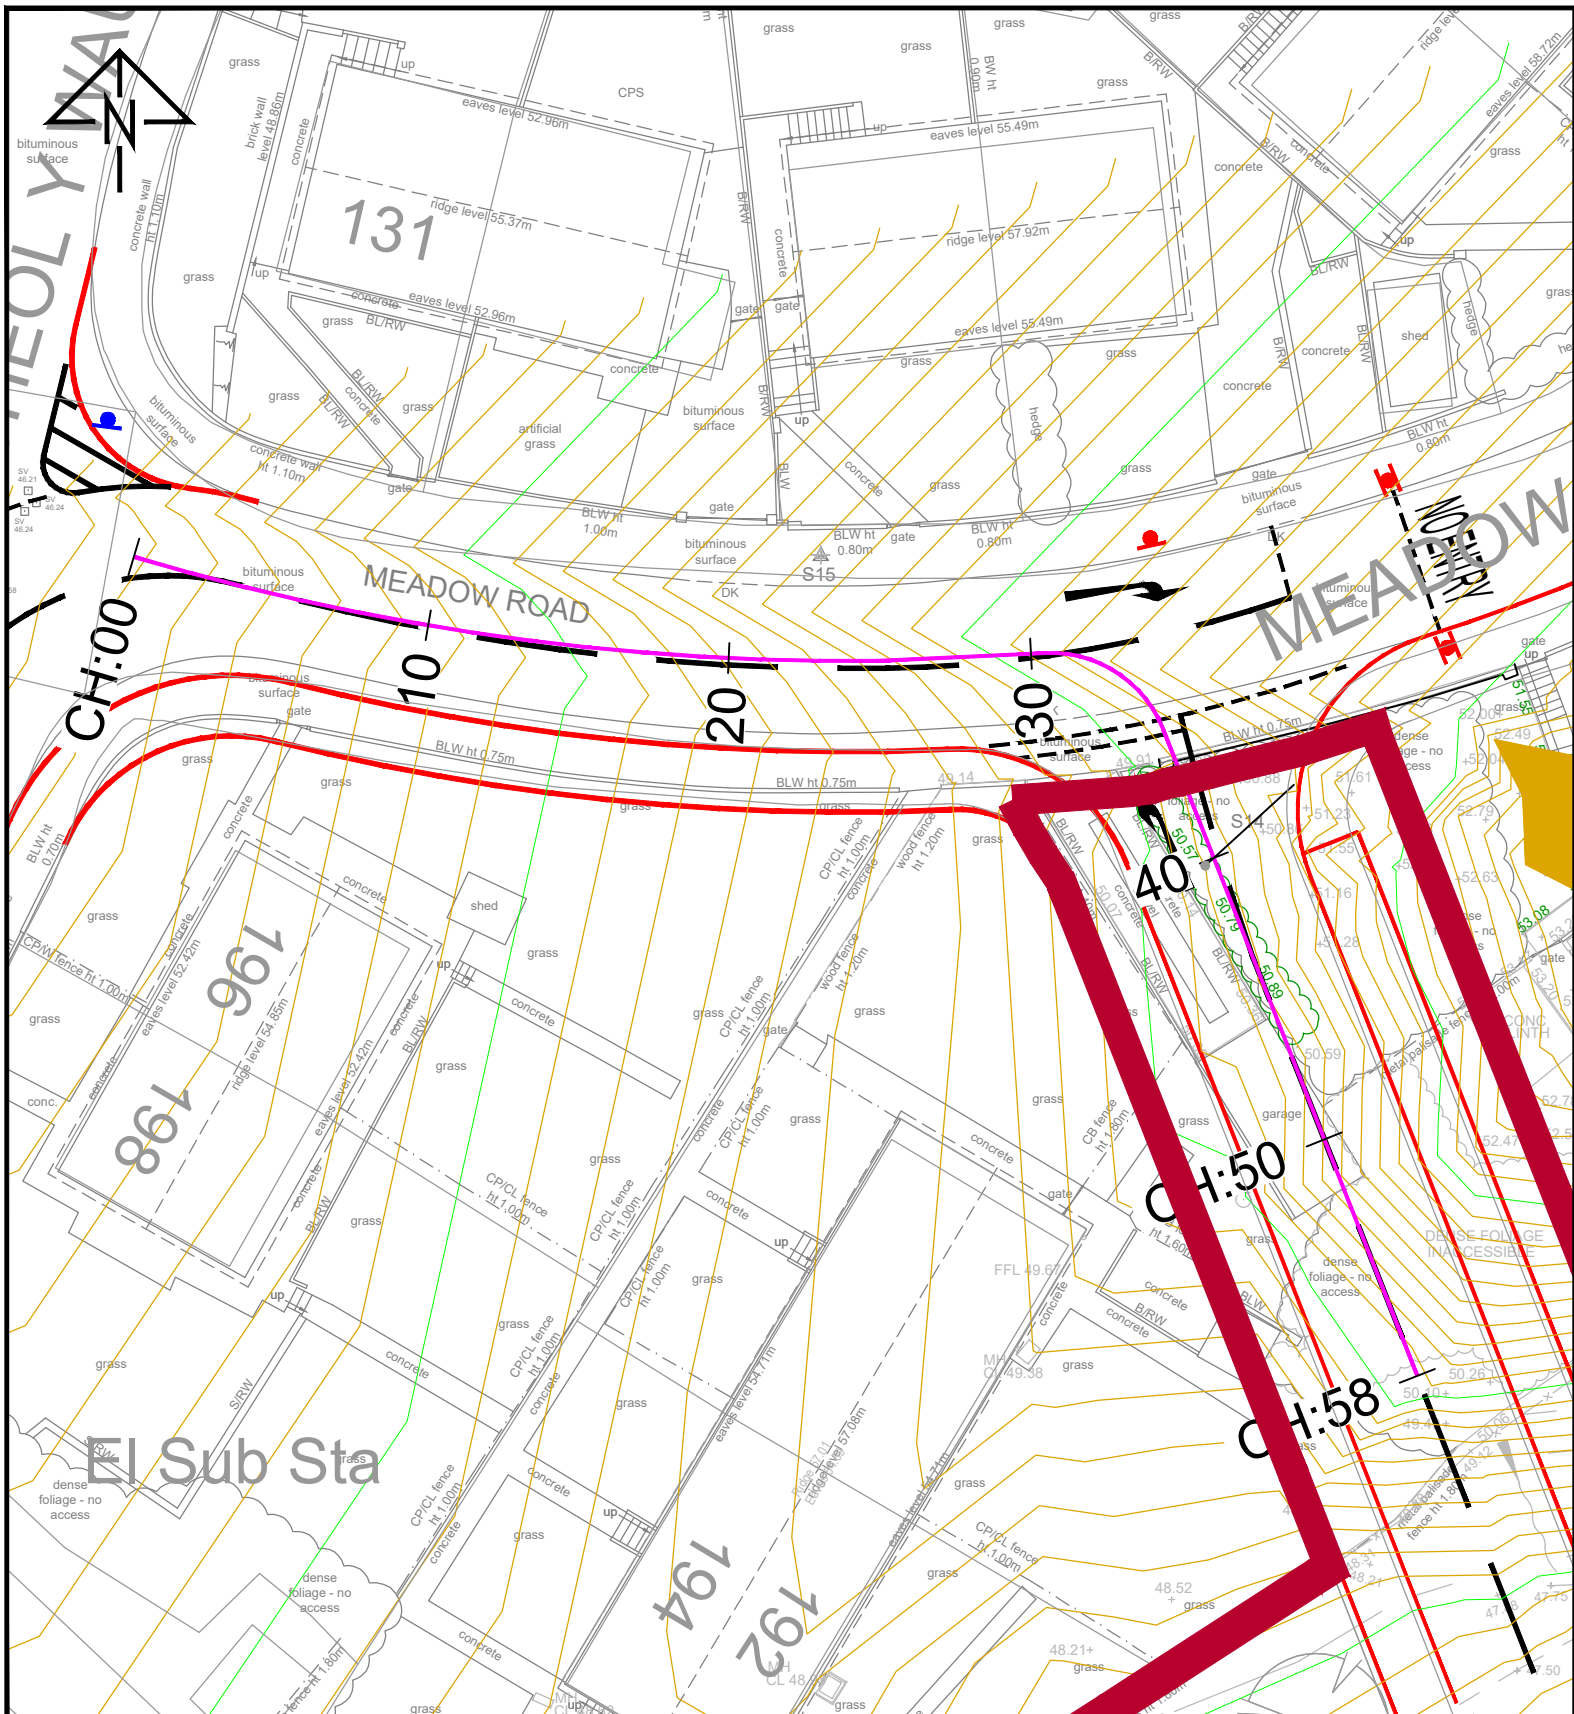

LONG SECTION: PROPOSED ACCESS CENTERLINE
SCALE: H:500, V:100

REV.	DETAILS	DRAWN	CHECKED	DATE
A	UPDATED MASTERPLAN	KR	MT	28.07.21

Notes:

1. This is not a construction drawing and is intended for illustrative purposes only.
2. White lining is indicative only.

MEADOW ROAD, NEATH

PROPOSED SITE ACCESS OPTION 3
VERTICAL ALIGNMENT

TAI TARIAN LTD & JONES BROS LTD

vectos.
Ground Floor, Helmont House, Churchill Way, Cardiff CF10 2HE
t: 02920 720 860 e: enquiries@vectos.co.uk

DRAWN: LT	CHECKED: MT	DATE: 15.06.2021	SCALES: 1:250 at A3	DRAWING NUMBER: 205496A_A04	REVISION: A
--------------	----------------	---------------------	------------------------	--------------------------------	----------------