


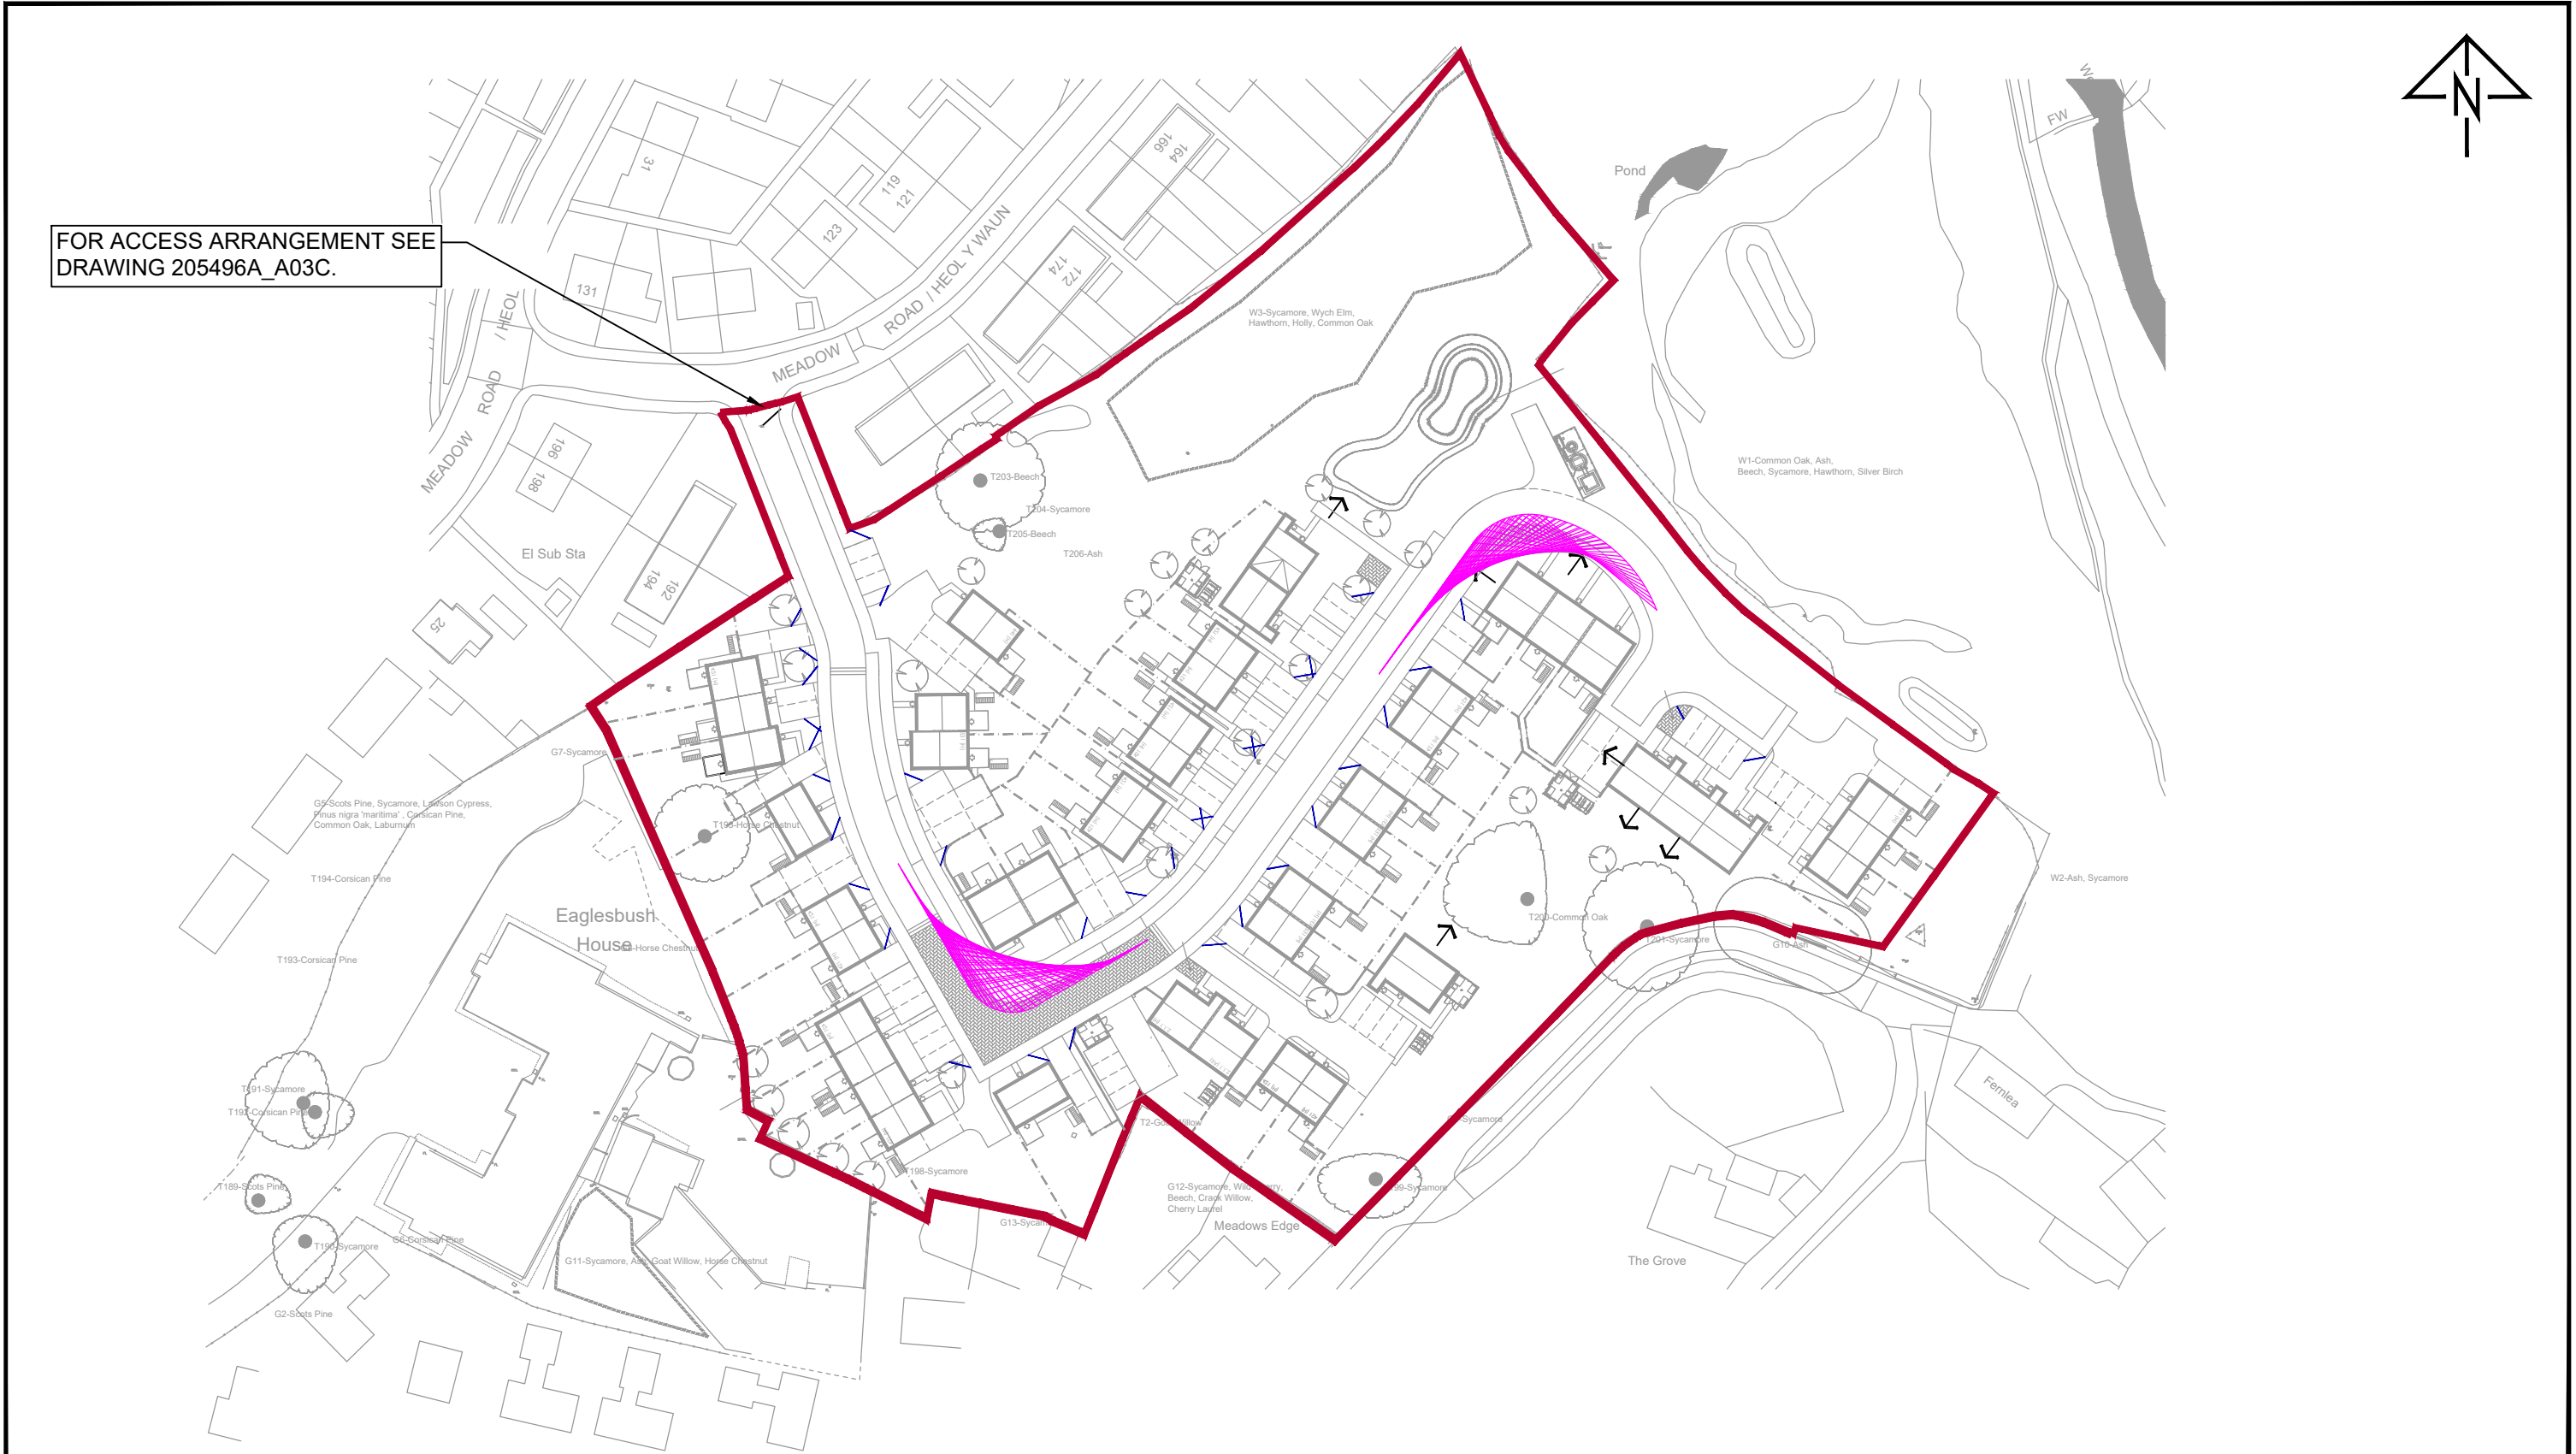

FOR ACCESS ARRANGEMENT SEE
DRAWING 205496A_A03C.

REV.	DETAILS	DRAWN	CHECKED	DATE	MEADOW ROAD, NEATH			Tai Tarian Ltd & Jones Bros Ltd	
A	Forward Visibility Updated	KR	MT	16.02.21	PROPOSED SITE APPRAISAL GENERAL ARRANGEMENT			vectos. Ground Floor, Helmont House, Churchill Way, Cardiff CF10 2HE t: 02920 720 860 e: enquiries@vectos.co.uk	
B	Updated Masterplan	KR	MT	19.02.21					
C	Updated Masterplan	KR	MT	11.03.21					
D	Updated Masterplan	KR	MT	12.03.21					
E	Updated Masterplan and Tracking	KR	MT	15.06.21					
F	Updated Masterplan and Tracking	KR	MT	16.06.21	DRAWN: LT CHECKED: MT DATE: 03.12.20 SCALES: 1:1000 at A3			DRAWING NUMBER: 205496A_A01 REVISION: G	
G	Updated Masterplan and Tracking	KR	MT	28.07.21					

Notes:
1. This is not a construction drawing and is intended for illustrative purposes only.
2. White lining is indicative only.

Legend:
23m Forward Visibility
2.4m x 2.4m Pedestrian Visibility