



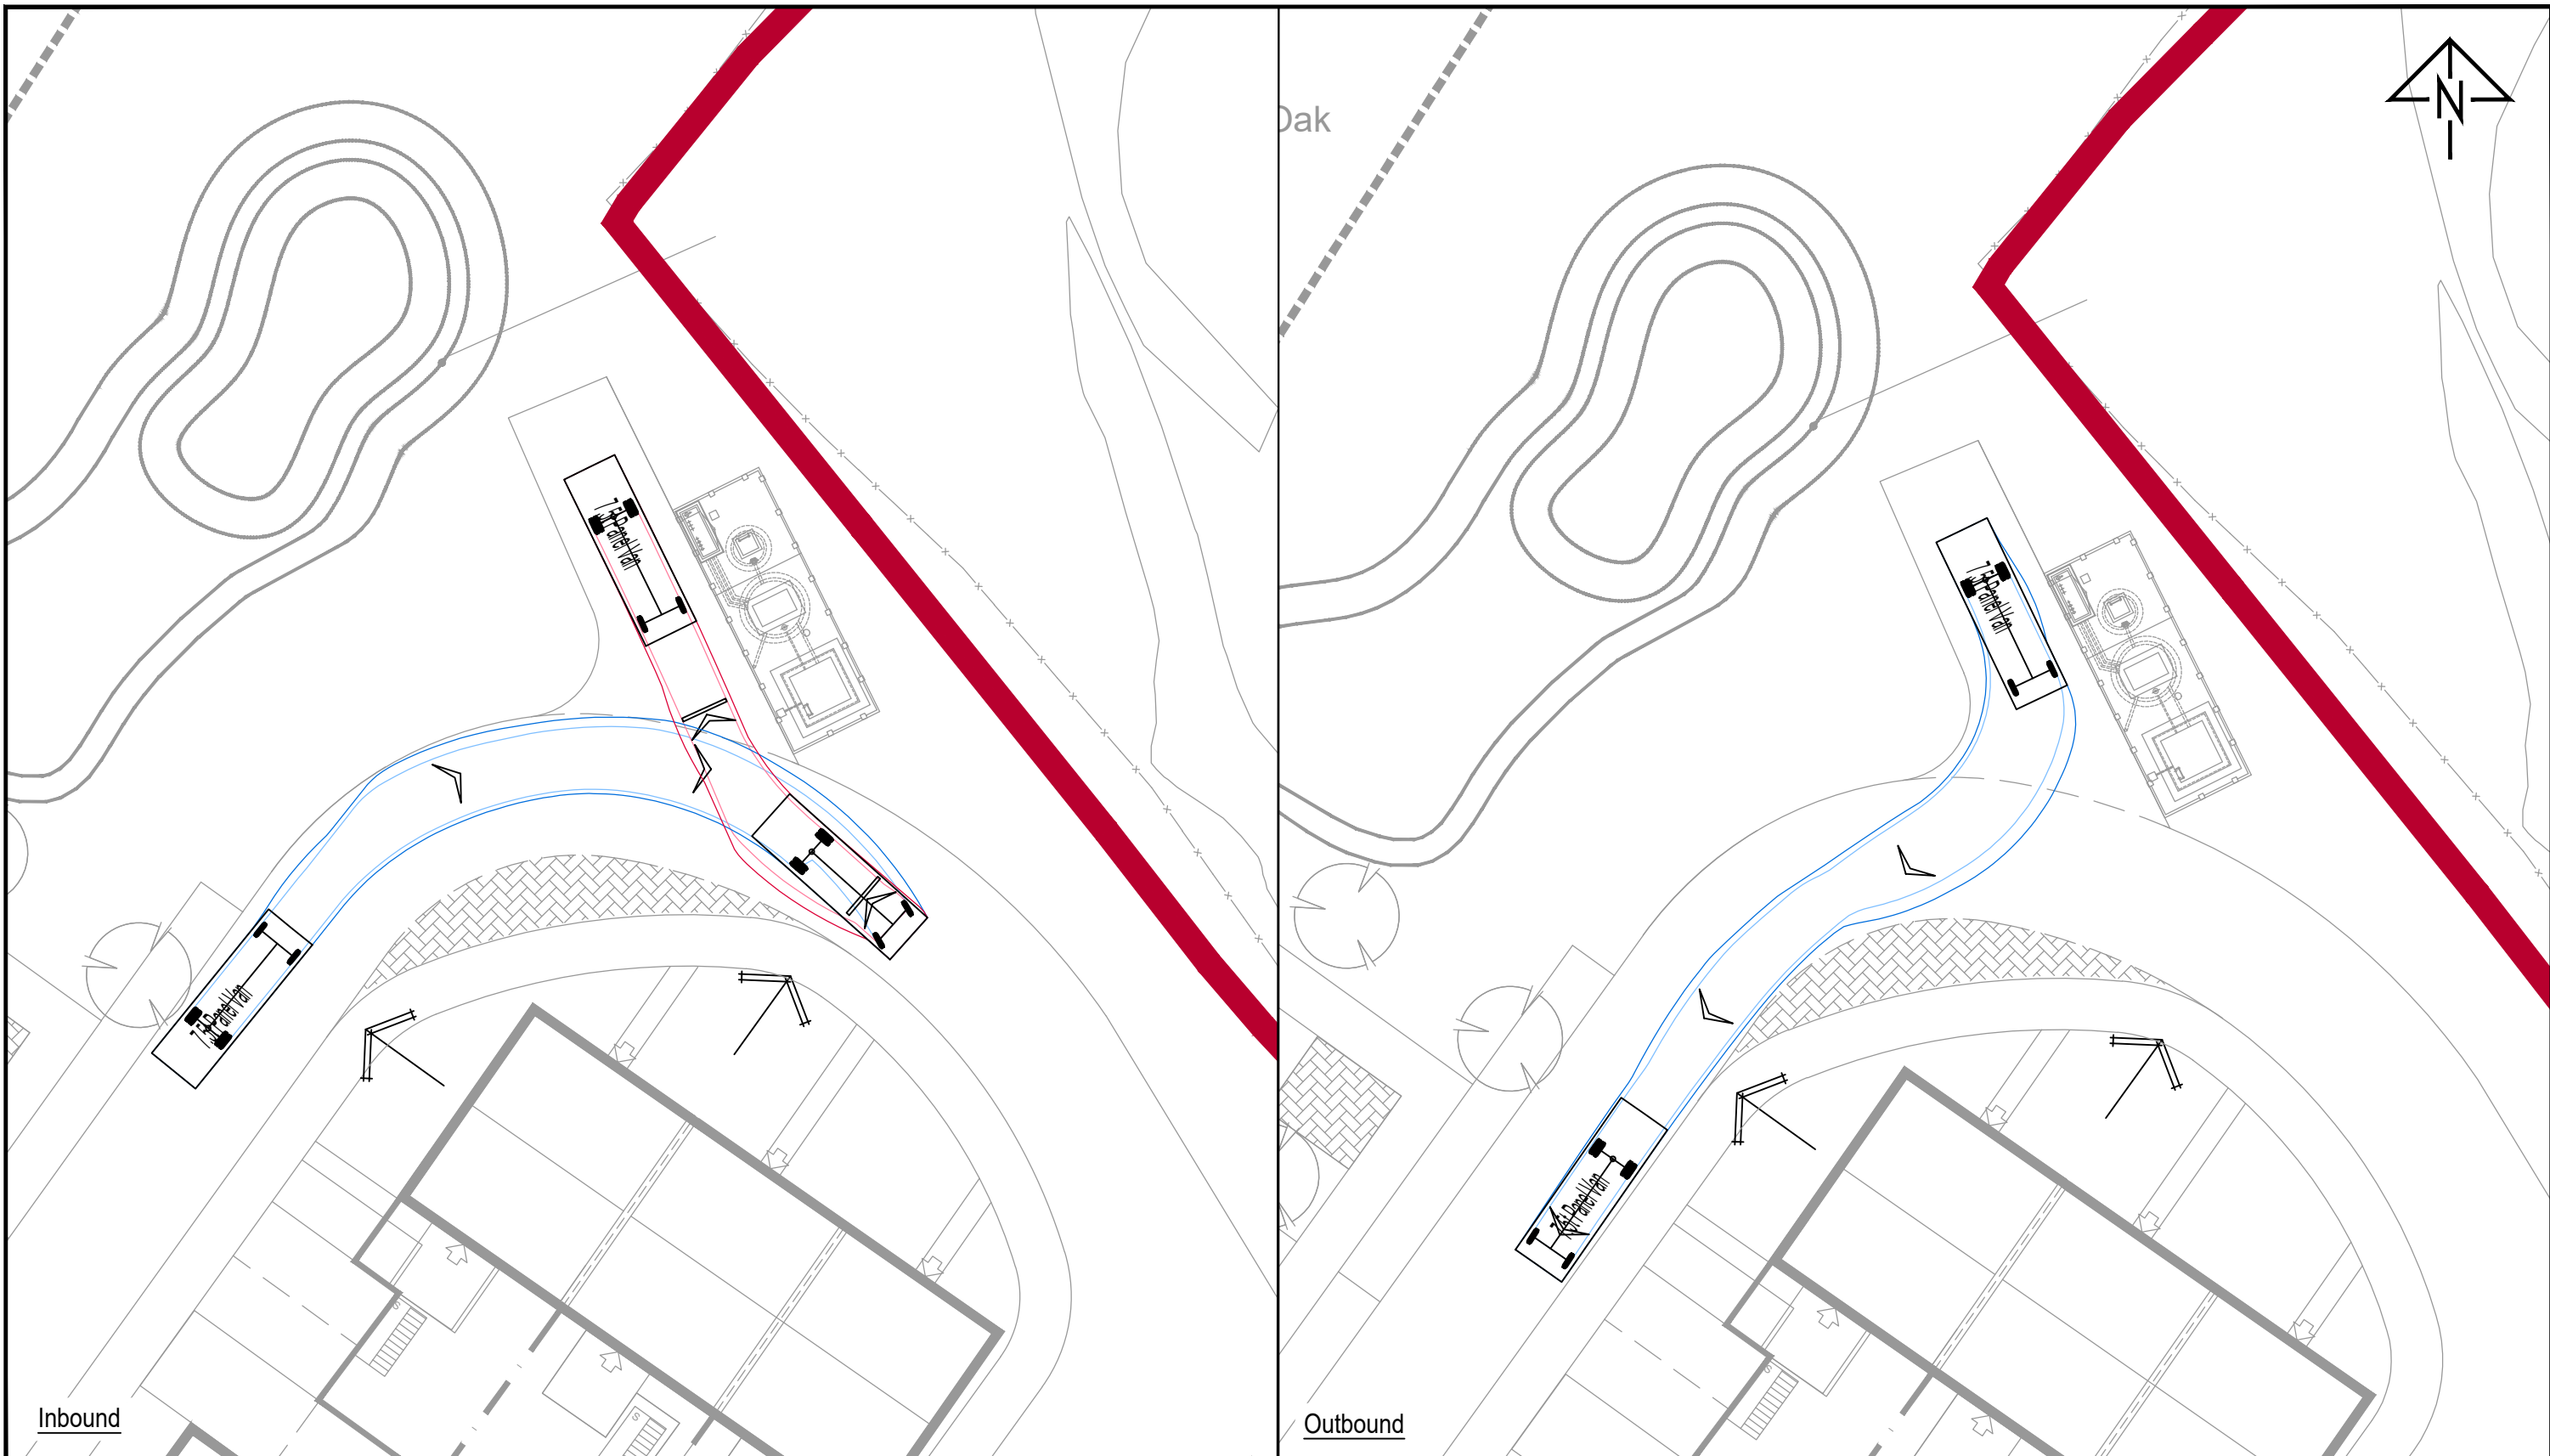

REV.	DETAILS	DRAWN	CHECKED	DATE
A	UPDATED MASTERPLAN	KR	MT	16.06.21
B	UPDATED MASTERPLAN	KR	MT	28.07.21

Notes:
1. This is not a construction drawing and is intended for illustrative purposes only.
2. White lining is indicative only.

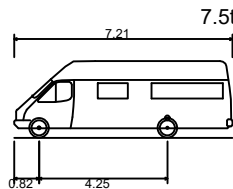

7.5t Panel Van
Overall Length 7.210m
Overall Width 2.192m
Overall Body Height 2.544m
Min Body Ground Clearance 0.316m
Track Width 1.865m
Lock to lock time 4.00s
Kerb to Kerb Turning Radius 7.400m

MEADOW ROAD, NEATH

SWEPT PATH ANALYSIS
7.5t PANEL VAN

DRAWN: KR
CHECKED: MT
DATE: 15.06.21

SCALES: 1:250 at A3

Tai Tarian Ltd & Jones Bros Ltd

vectos.

Ground Floor, Helmont House, Churchill Way, Cardiff CF10 2HE
t: 02920 720 860 e: enquiries@vectos.co.uk

DRAWING NUMBER: 205496A/AT/B03
REVISION: B