

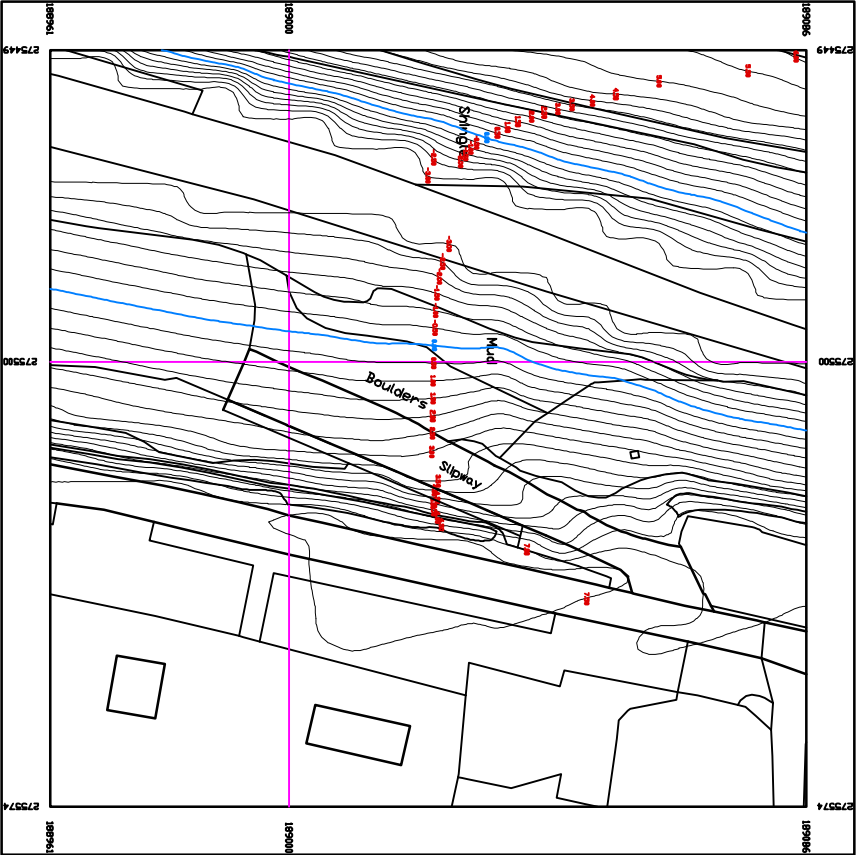
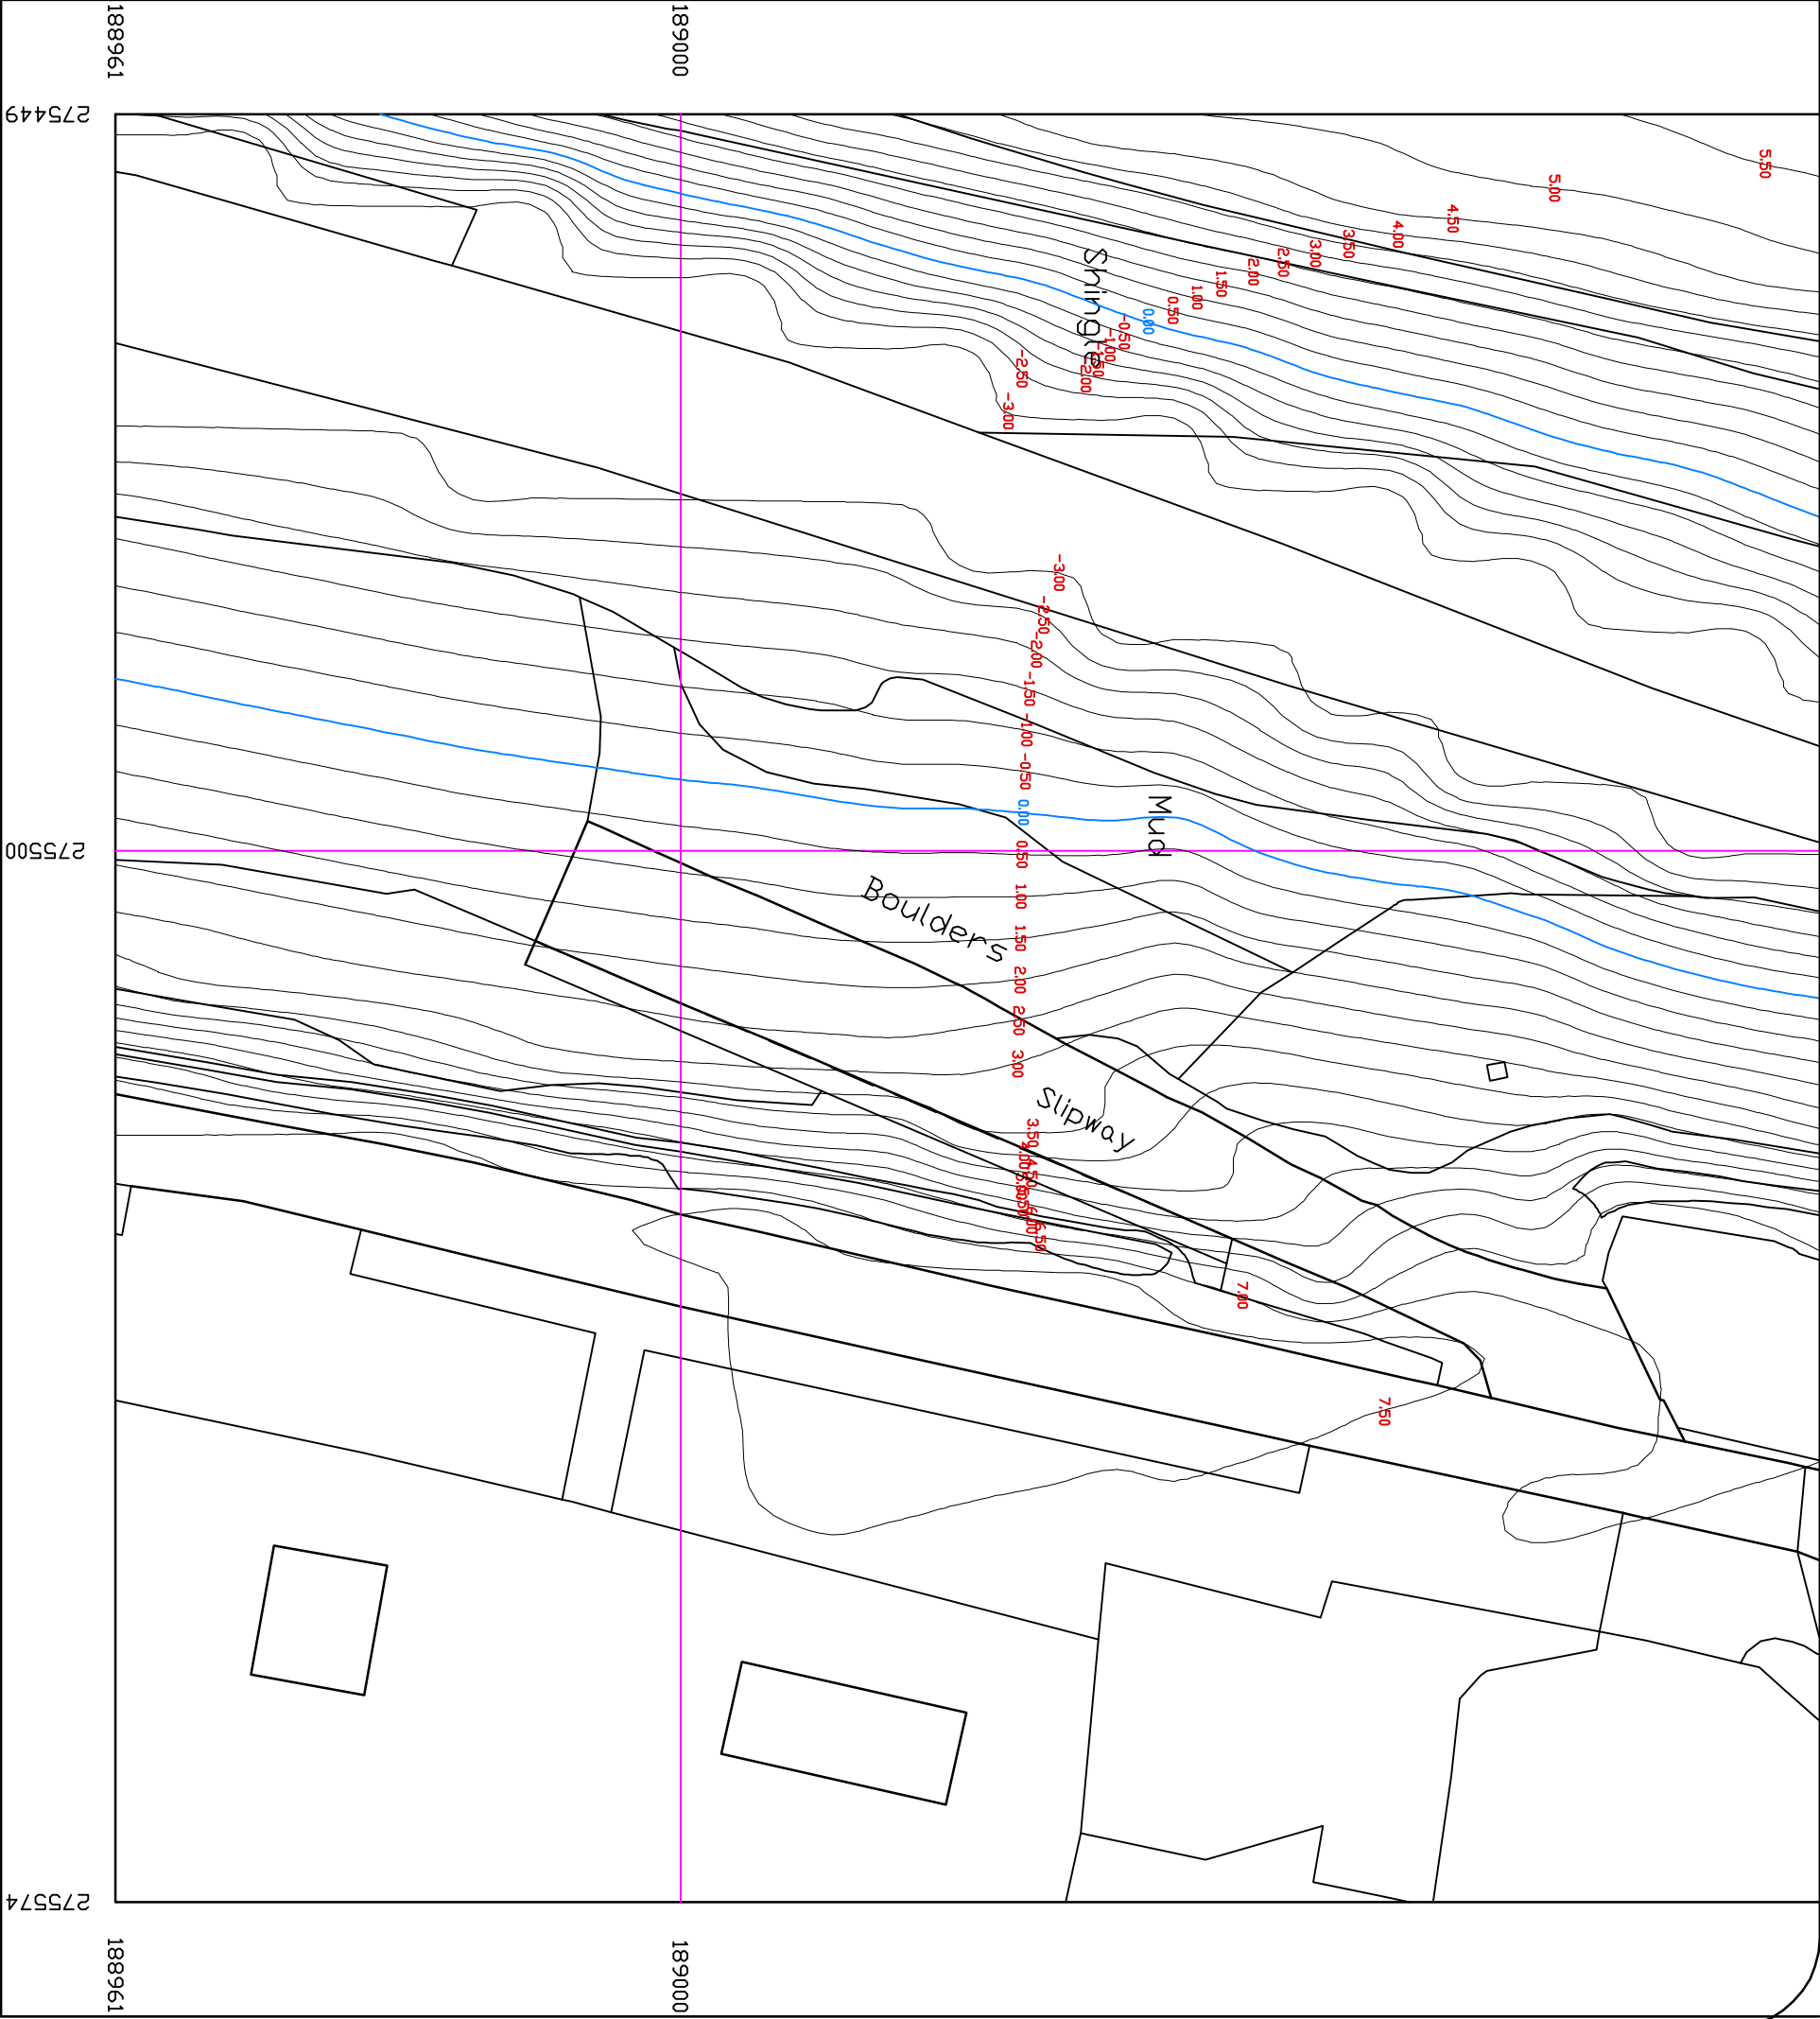


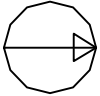

Serial number: 209571
© Crown copyright and database right 2021
Drdrance Survey licence 100048957
Reproduction in whole or in part is prohibited
without the prior permission of Drdrance Survey

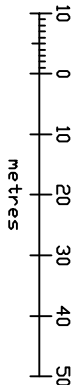

Solutions to Structures Ltd.

44 Depot Road, Tel 01639 766 935
Cwmbran,
Port Talbot
www.solutionsstructures.co.uk

Title: **Afan Boat Club**
Slipway Widening - Location and Site Layout

Drawn: J.M.Davies.
Scale: 1:1250 / 1:500 @A3
Date: 25/01/2021
Drawing No: 21-789-01

